



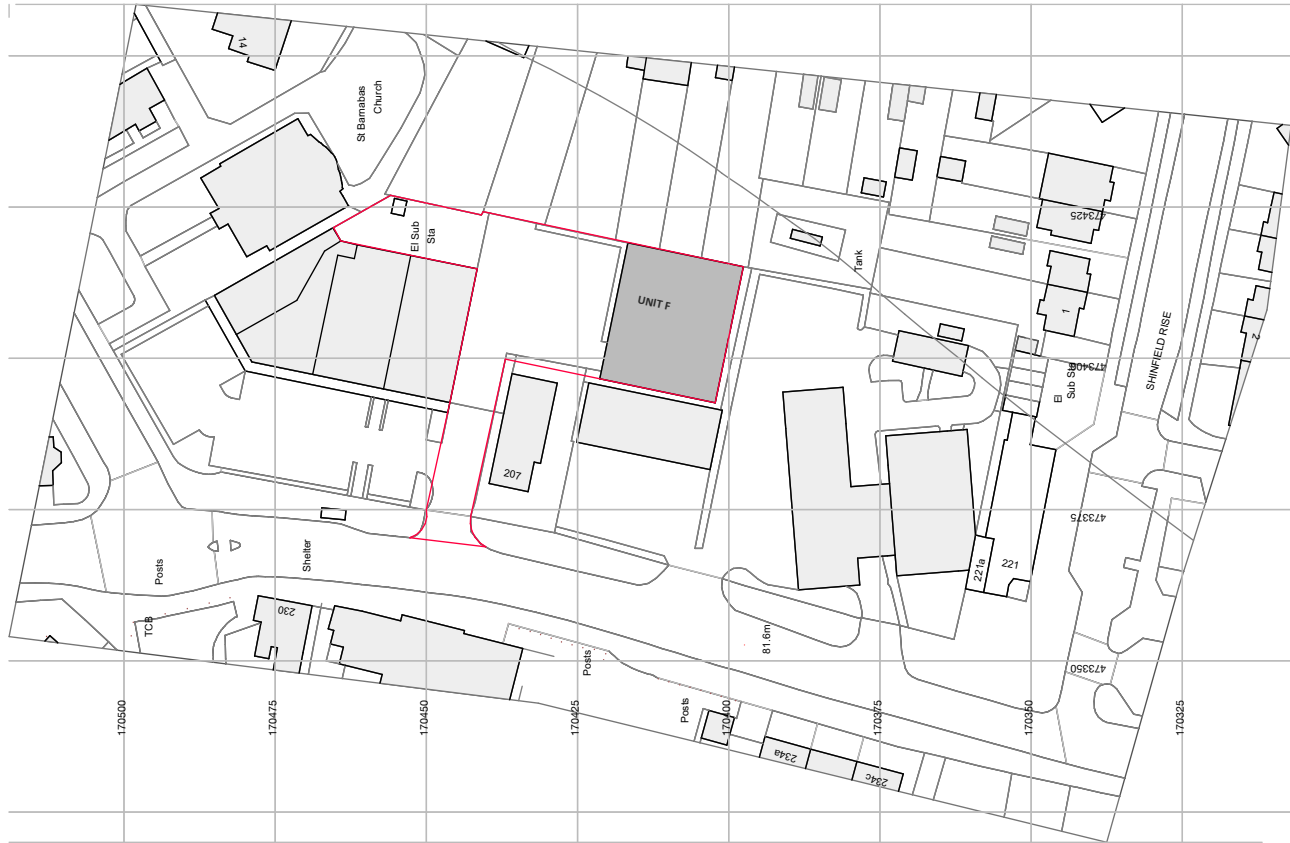


LOCATION PLAN

1:1250

 

1:1250

 


1:500

SCALE OF METRES




1:100

SCALE OF METRES

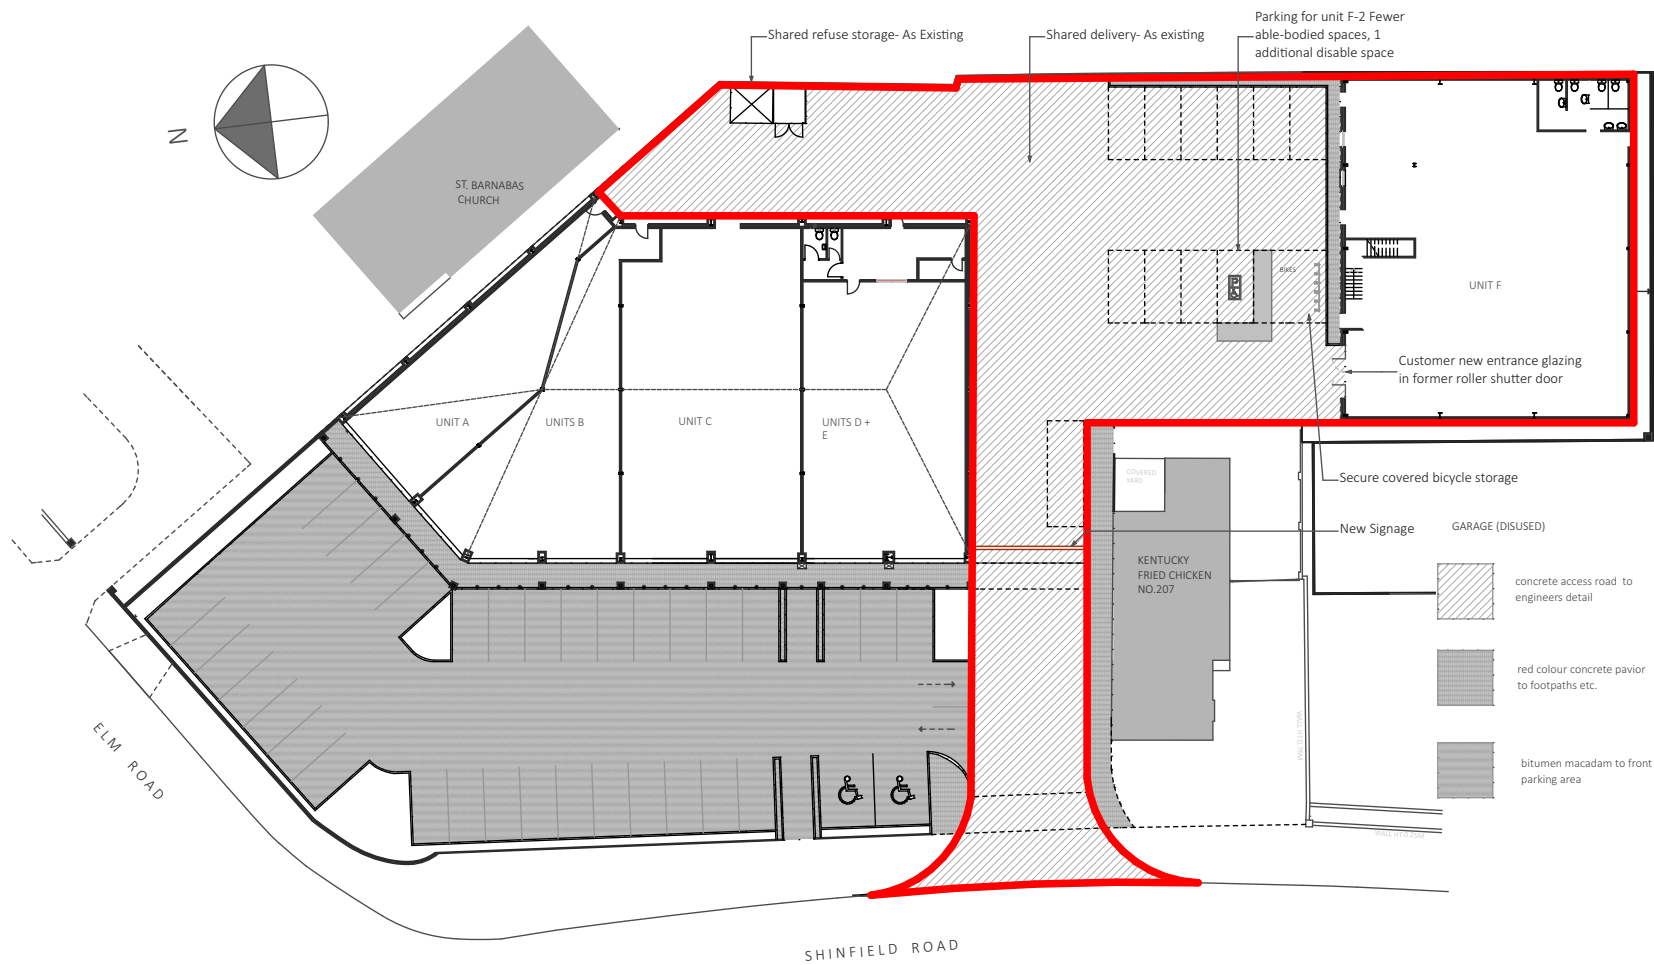

EXISTING SITE PLAN

1:500

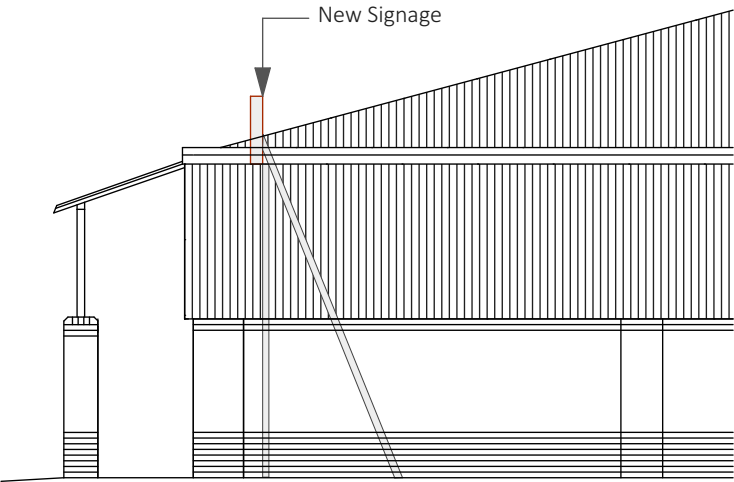

UNIT D SOUTH ELEVATION

1:100

Revision, date, reason, changes
Client
Whiteknights Retail Centre

Job title
**Unit F White Knight Centre,
203-207 Shinfield Rd,
Reading RG2 8HA**

Drawing title
Location Plan

Scale @ Drawing Size
1:1250, 1:500, 07.04.17 PR CK
1:100 @A3

#Project Status

hives architects



29 Castle Street, Reading RG1 7SB
telephone 0118 958 7331
email admin@hivesarchitects.co.uk

Project Drawing Revision
2699 001 P1