


A3

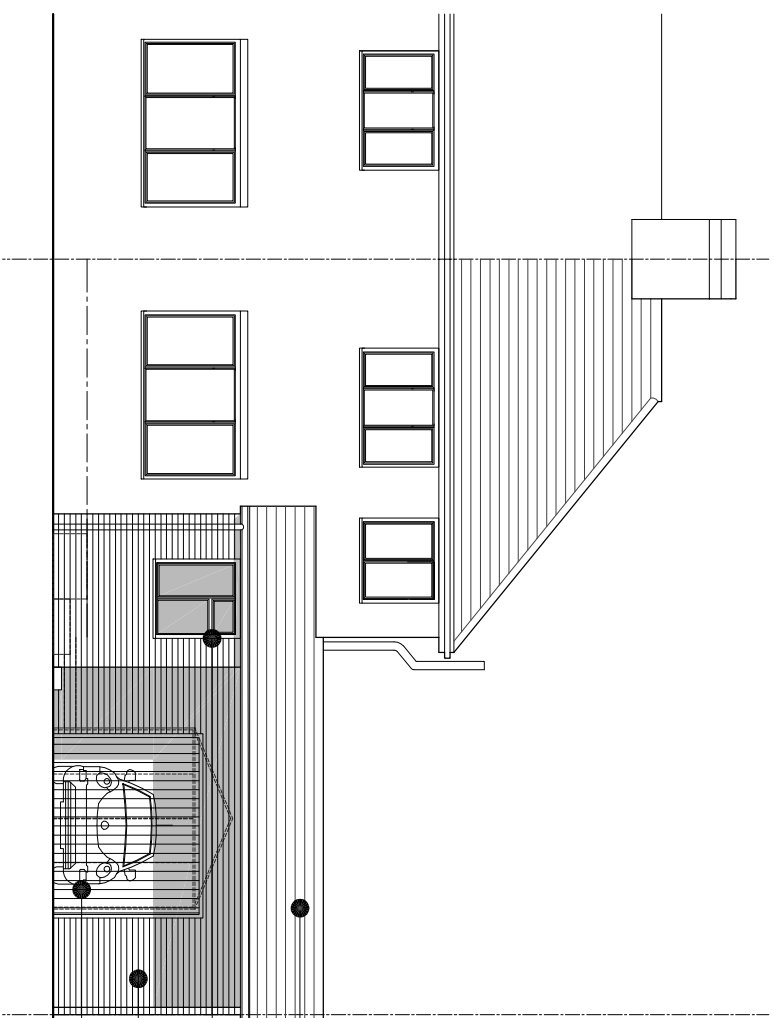


- Proposed roof tiles to match existing

- Proposed white upvc window to match existing

—Proposed brick match existing


—Proposed garage door

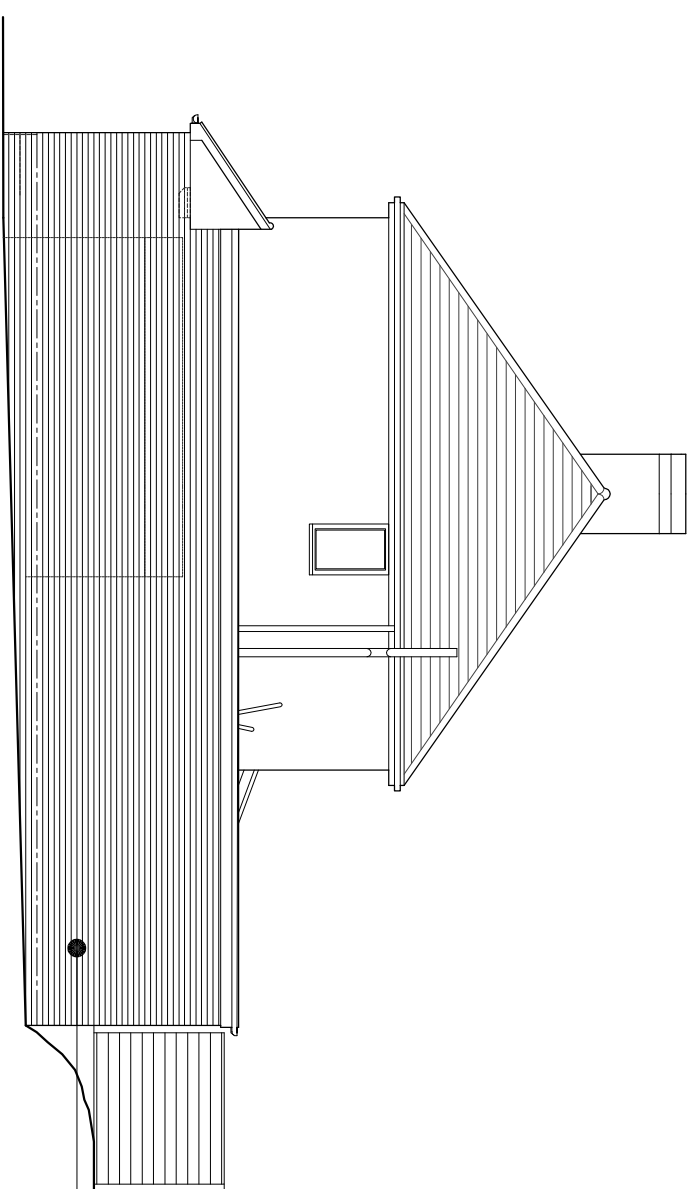

- Proposed brickwork to match existing


Proposed West Elevation

Scale 1:100

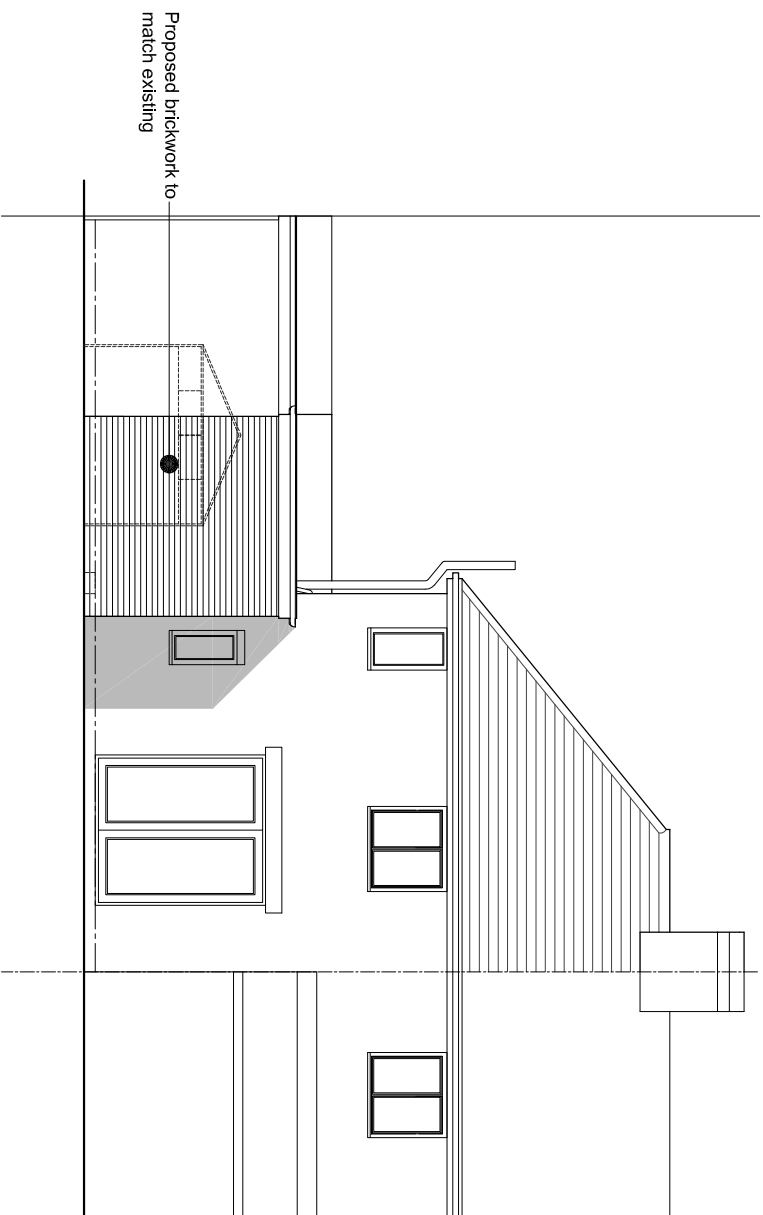

Proposed white upvc – doors to match existing

match existing

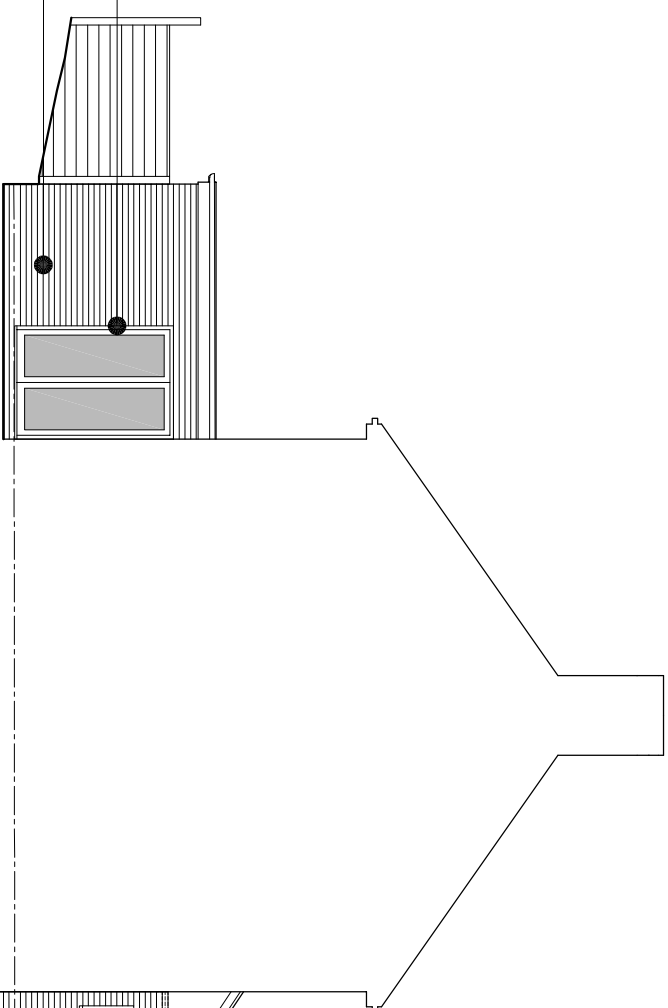


- Proposed roof tiles to match existing

Proposed white upvc window to match existing

- Proposed brickwork to match existing

Proposed East Elevation

Scale 1:100

 

NOTES

This drawing is to be scaled for planning purposes only.

All dimensions are in millimeters unless noted otherwise.

	Revisions	Date

NOTES		
This drawing is to be scaled for planning purposes only.		
All dimensions are in millimeters unless noted otherwise.		
This drawing to be read in conjunction with drawings 001 to 005		
Client	Project Name and Address	
Mr. J. Benedict	131 Rodway Road, Tillemurst, Reading, RG30 6EJ.	
Proposed Elevations		
		
4 Wink View, Church Lane, Reading RG1 6SU. Tel: 0118 5772466 Email: info@kjcad.co.uk Mobile: 07780505054		
Status	Dwg No.	Rev
For Approval		
Date		
March 2017	005	/
Scale		
As shown @ A3		