




DO NOT SCALE FROM THIS DRAWING. VERIFY ALL DIMENSIONS BEFORE
SETTING OUT, COMMENCING WORK OR MAKING ANY SHOP DRAWINGS.
REPORT ANY DISCREPANCIES TO SUPERVISING OFFICER IMMEDIATELY.
COPYRIGHT ©

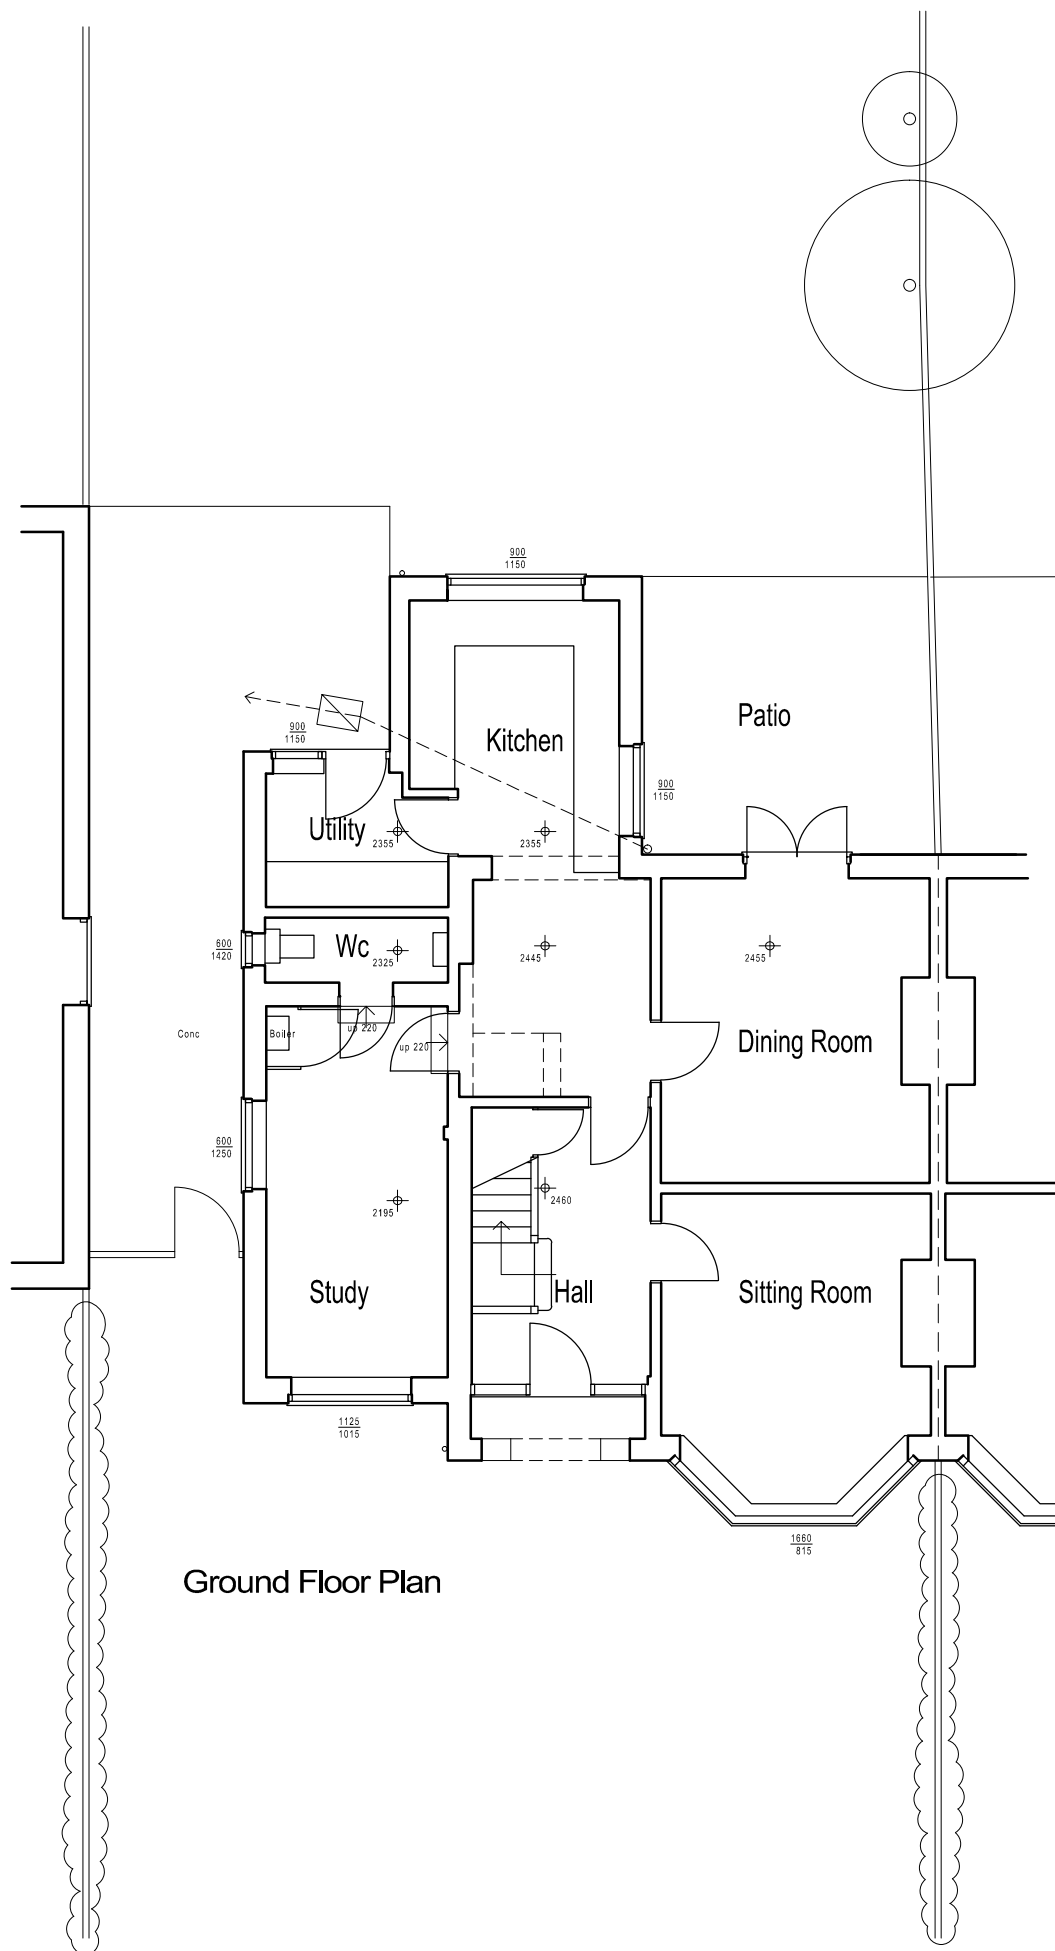

Ground Floor Plan

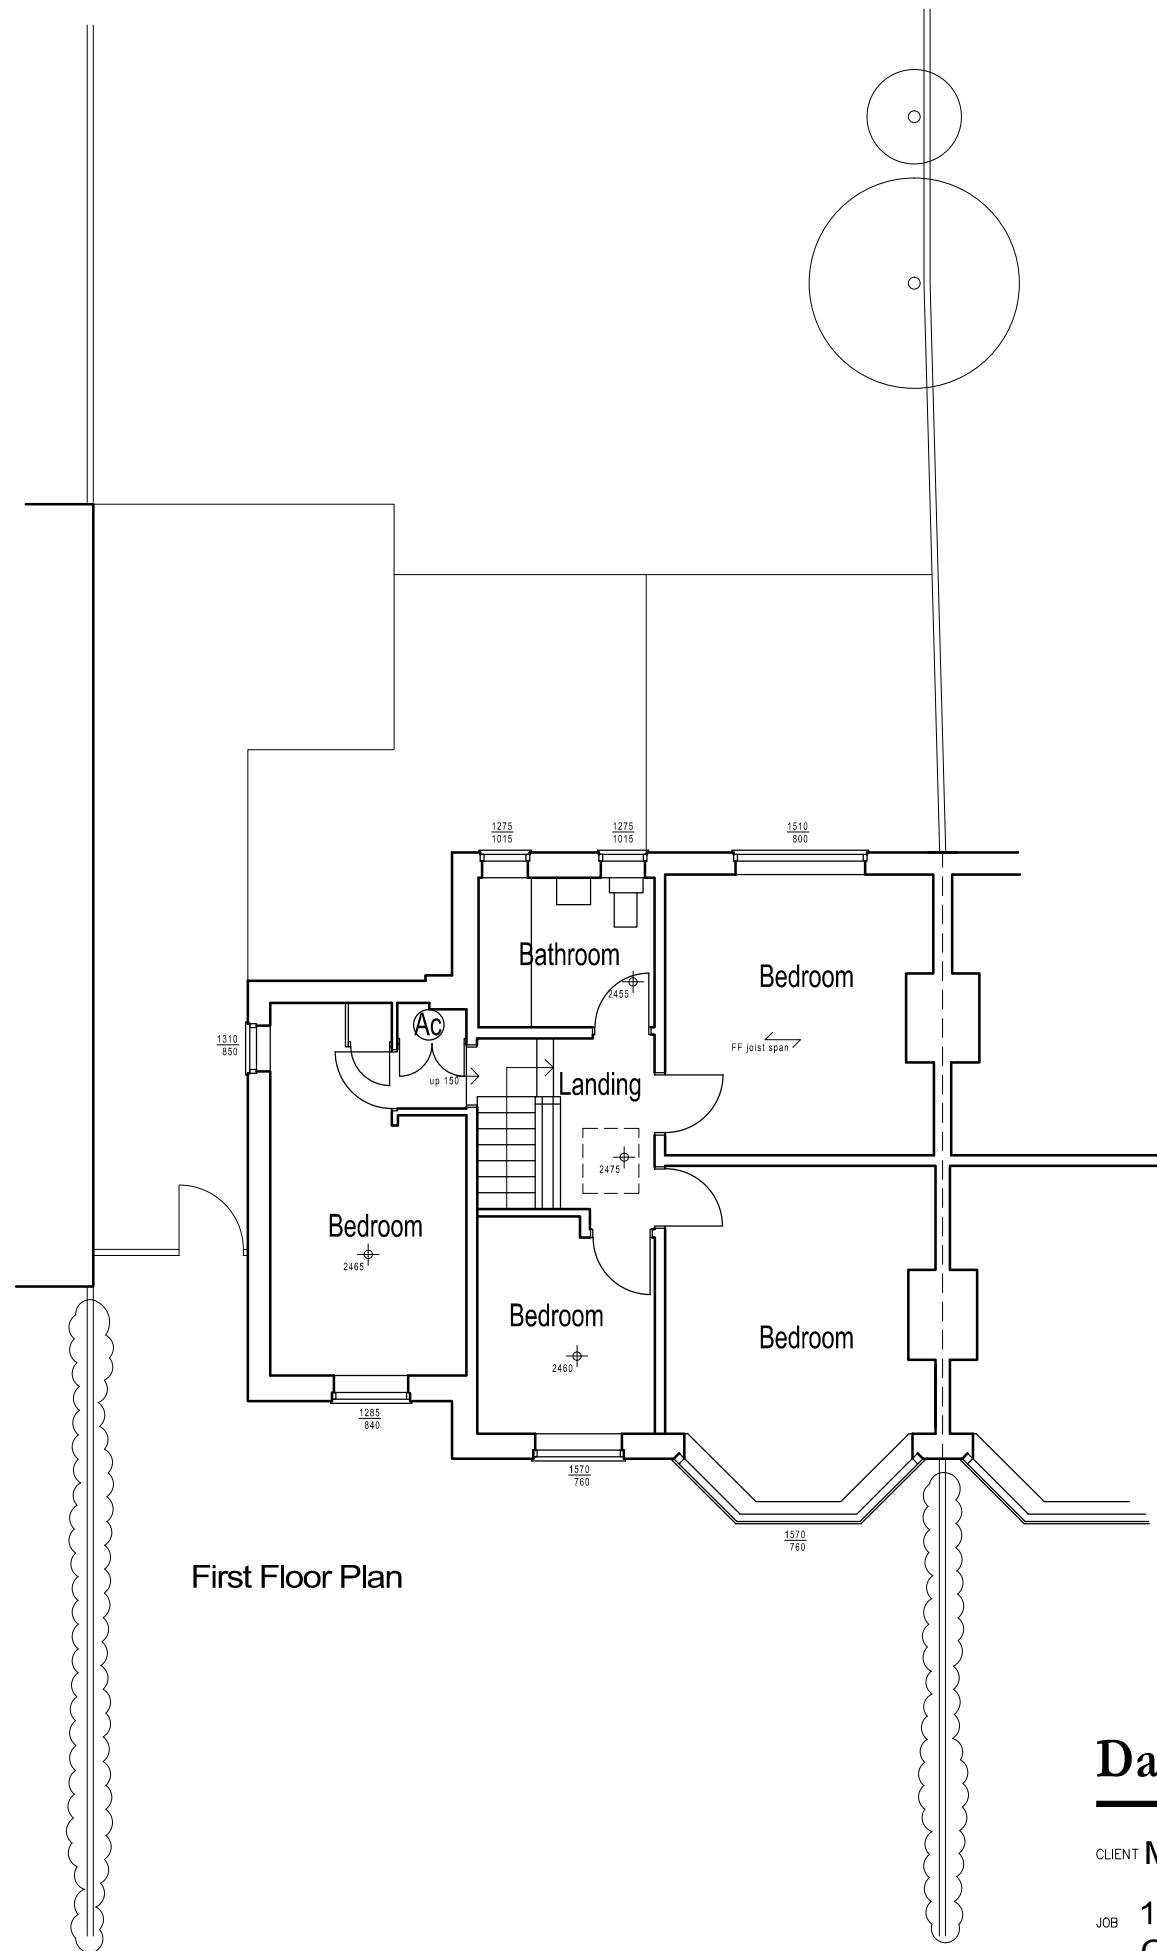

First Floor Plan

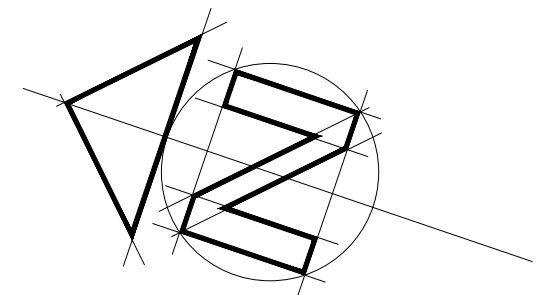

1:100 scale Bar
This Drawing has been produced for printing onto A3 size paper,



Day • Tanner Partnership ARCHITECTURE AND PLANNING

www.daytanner.co.uk

CLIENT Ms M. Nand

JOB 154 St Peter's Avenue,
Caversham, RG4 7DR

DRG As Existing Floor Plans

Wokingham
Suite 1A Market House
19/21 Market Place
Wokingham
RG40 1AP
0118 989 0808
info@daytanner.co.uk

SCALE 1:100 DRAWN ALM DATE Feb 15

3434 / 101