


Do not scale from drawing. Check all levels before carrying out work.

These drawings and designs and the copyright thereof are the property of the Architect and must not be copied or retained without the written permission of the Architect

 

Rev Date Description Init

OPERTIES

NO 2 WILSON ROAD

OXFORD ROAD

WILSON ROAD


CHAPEL

251 OXFORD ROAD

NO 4 WILSON ROAD

CAR PARK

HALL

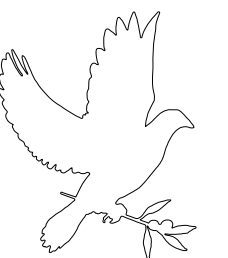

cpl


Chartered Architects, Property Consultants and Designers
Unit A3 Chauron Business park, Dittons Road, Polegate, Sussex BN26 6QH
Tel: 01323 416900 E-mail: admin@cplarchitects.co.uk Web: www.cplarchitects.co.uk

project name

COMMUNITY & RESIDENTIAL
DEVELOPMENT
553 OXFORD ROAD
READING

drawing title

EXISTING SITE PLAN
AND FLOOR PLANS
SURVEY

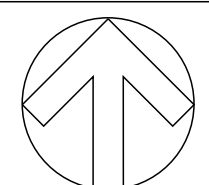

date JUN 2017 scale 1:100
drawn checked
SURVEYOR -

project number drawing number revision

RCC.17 /120 -

CP2000.dwg

24/05/03 15:01

CHURCH PROJECTS LIMITED