




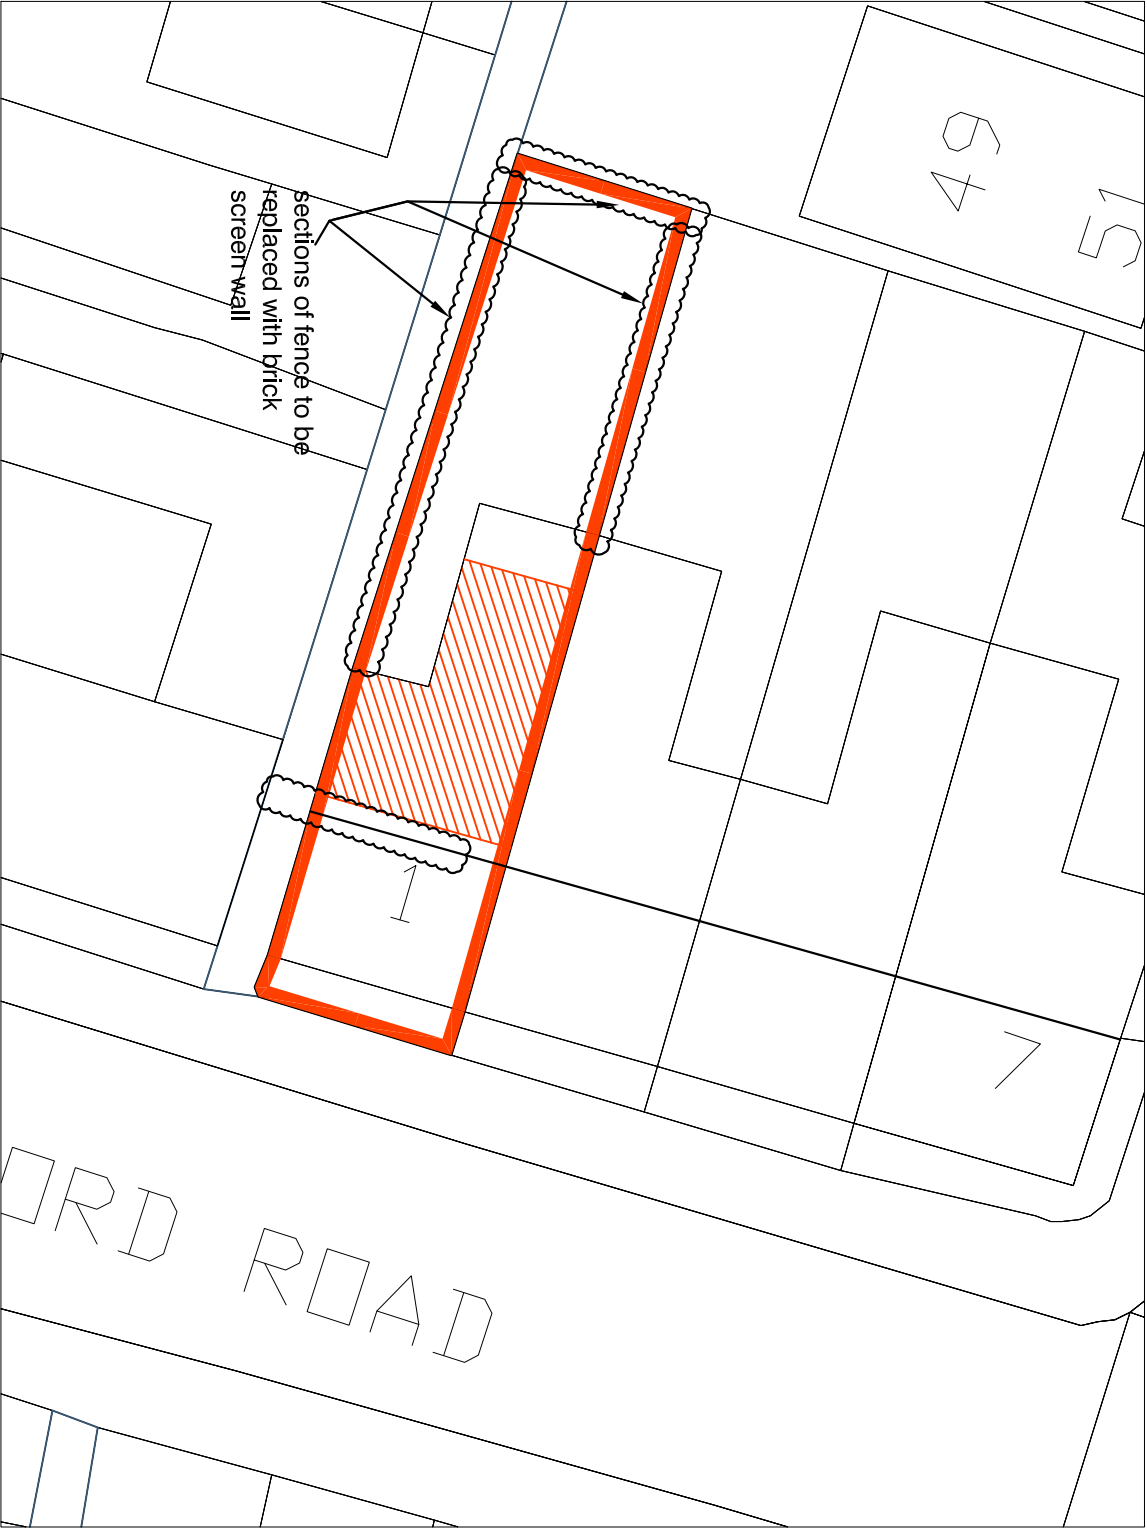

LOCATION PLAN 1:1250

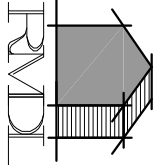

SITE PLAN 1:200

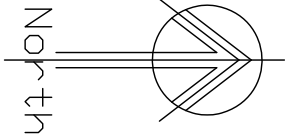

RAMMURTI DESIGN LTD
ARCHITECTURAL & PLANNING SERVICES
268 TILFURST ROAD, READING RG30 2NE
TEL/FAX: 01189510628 MOB: 07799883574



Proposed loft conversion with new dormers and replacement of rear garden enclosure with brick screen wall
at 1 Beresford, Reading RG30 1DE
for Mr B Ahmed

SITE & LOCATION PLANS

Scale: as shown
Date: May 2017

BR:002 Rev -