


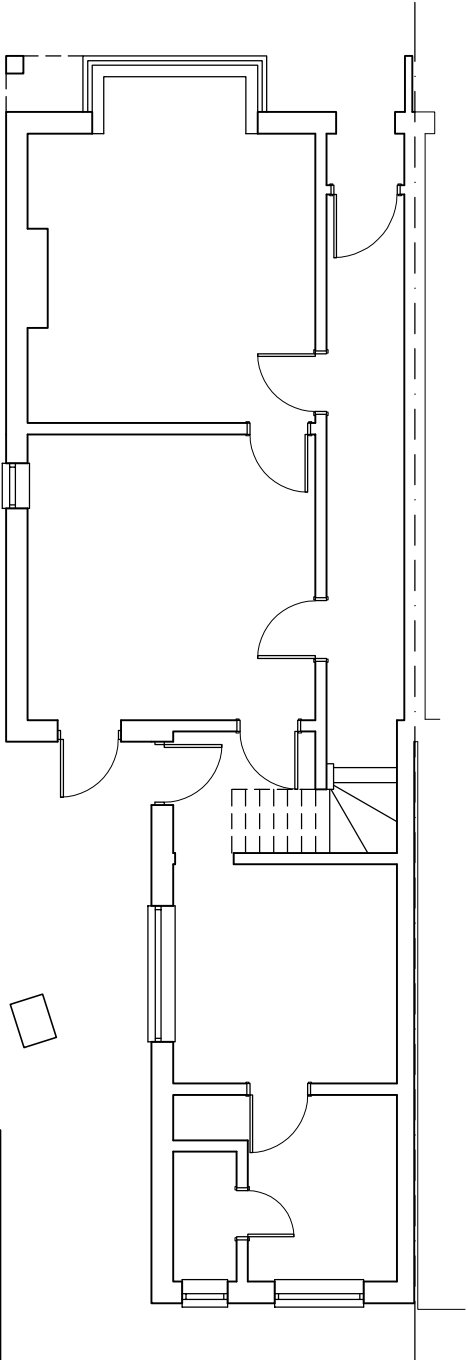


 


EXISTING GROUND FLOOR PLAN

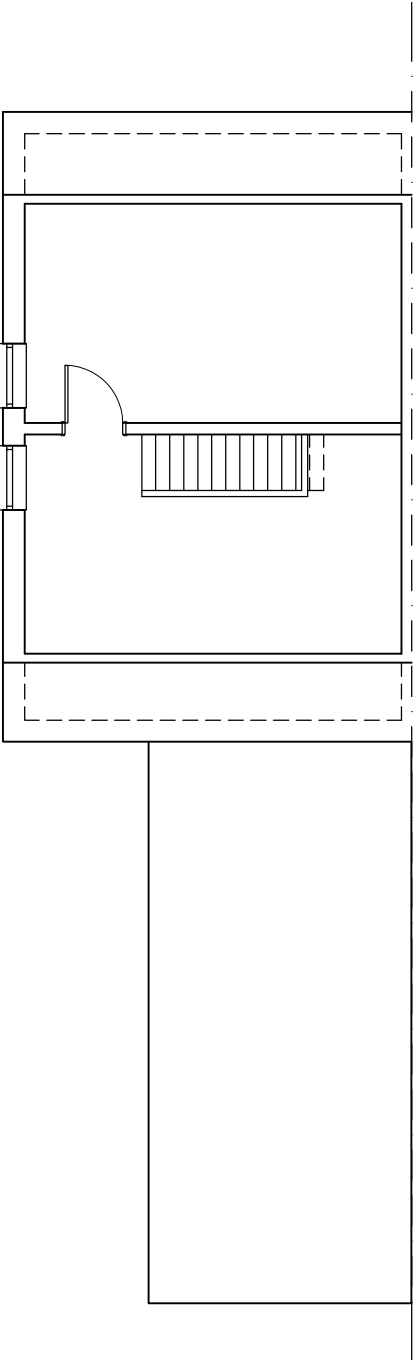

EXISTING FIRST FLOOR PLAN

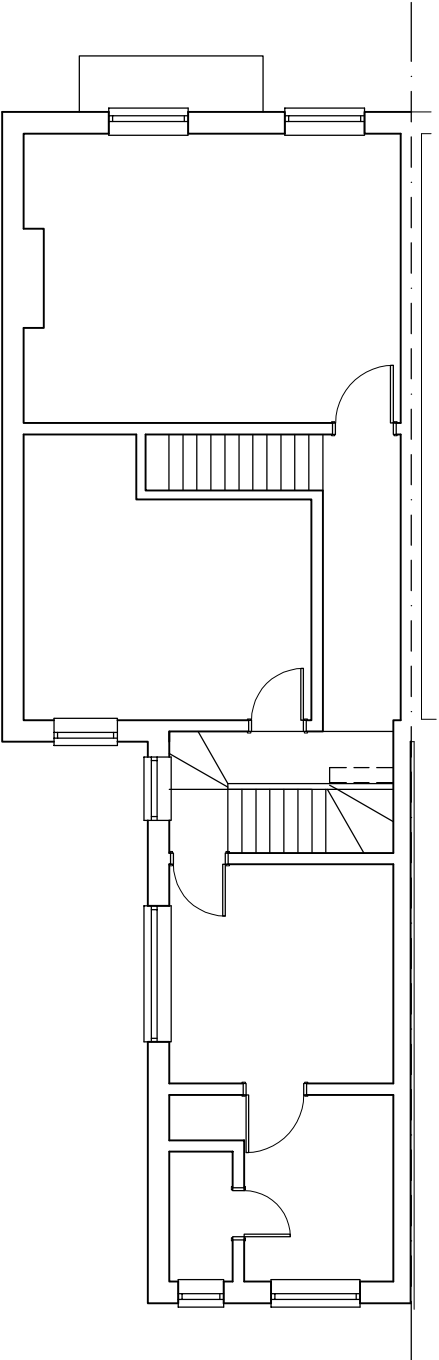

EXISTING SECOND FLOOR PLAN

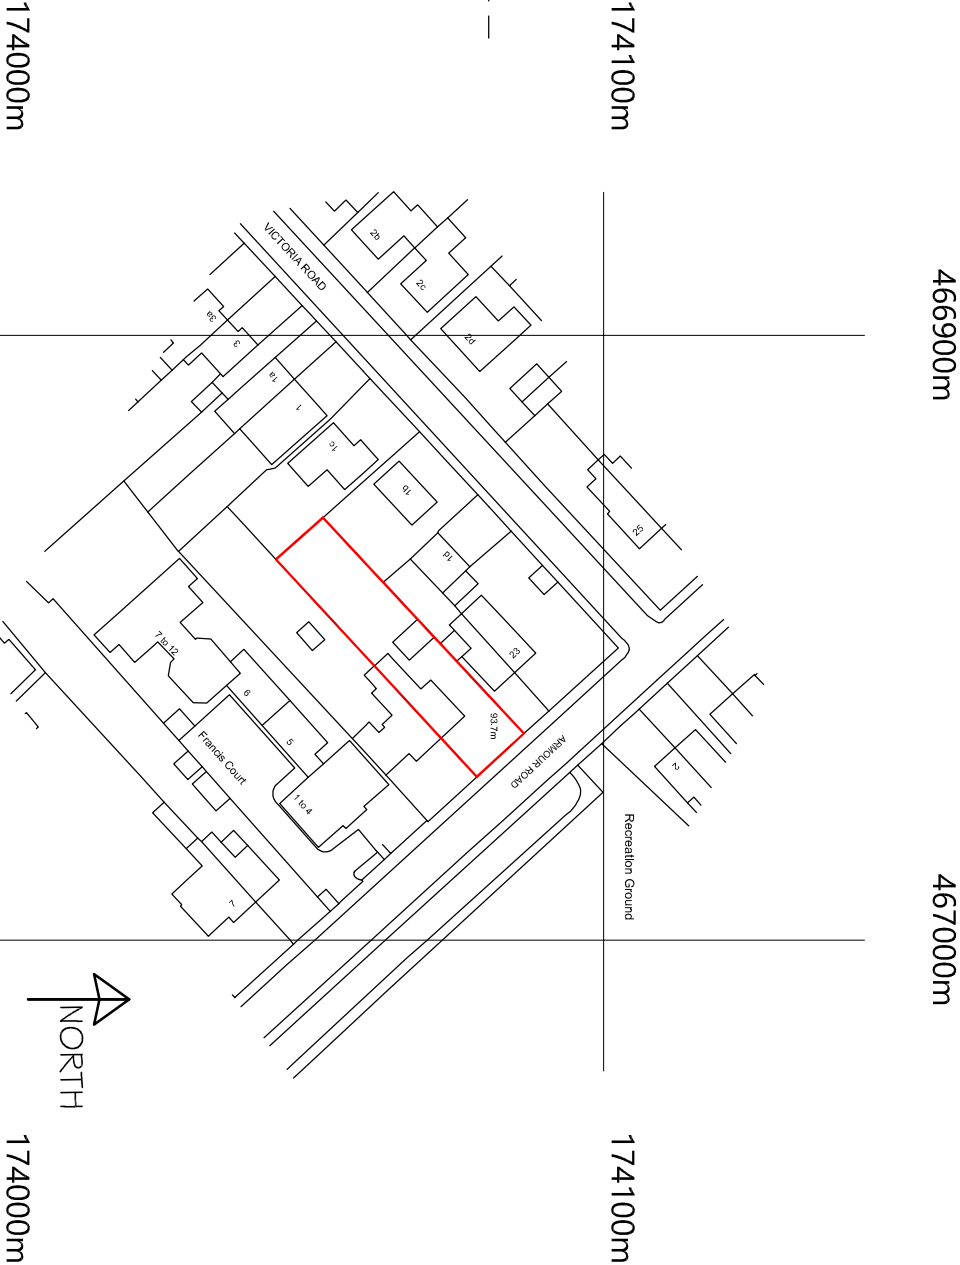

LOCATION PLAN
SCALE 1:1250
0 10 20 30 Metres

©Crown Copyright and database rights 2017 OS 100019980

DATE	MODIFICATION	ISSUE	TITLE:-	SCALE:-
			EXISTING FLOOR PLANS	1:100 uos @ A3
			AT 19 ARMOUR ROAD, TILHURST	DRAWN BY:-
			BERS RG31 6EX	DATE:-
			FOR MR & MRS BETTS	JUN 2017
				DRAWING No:-
				02
				REV:-