

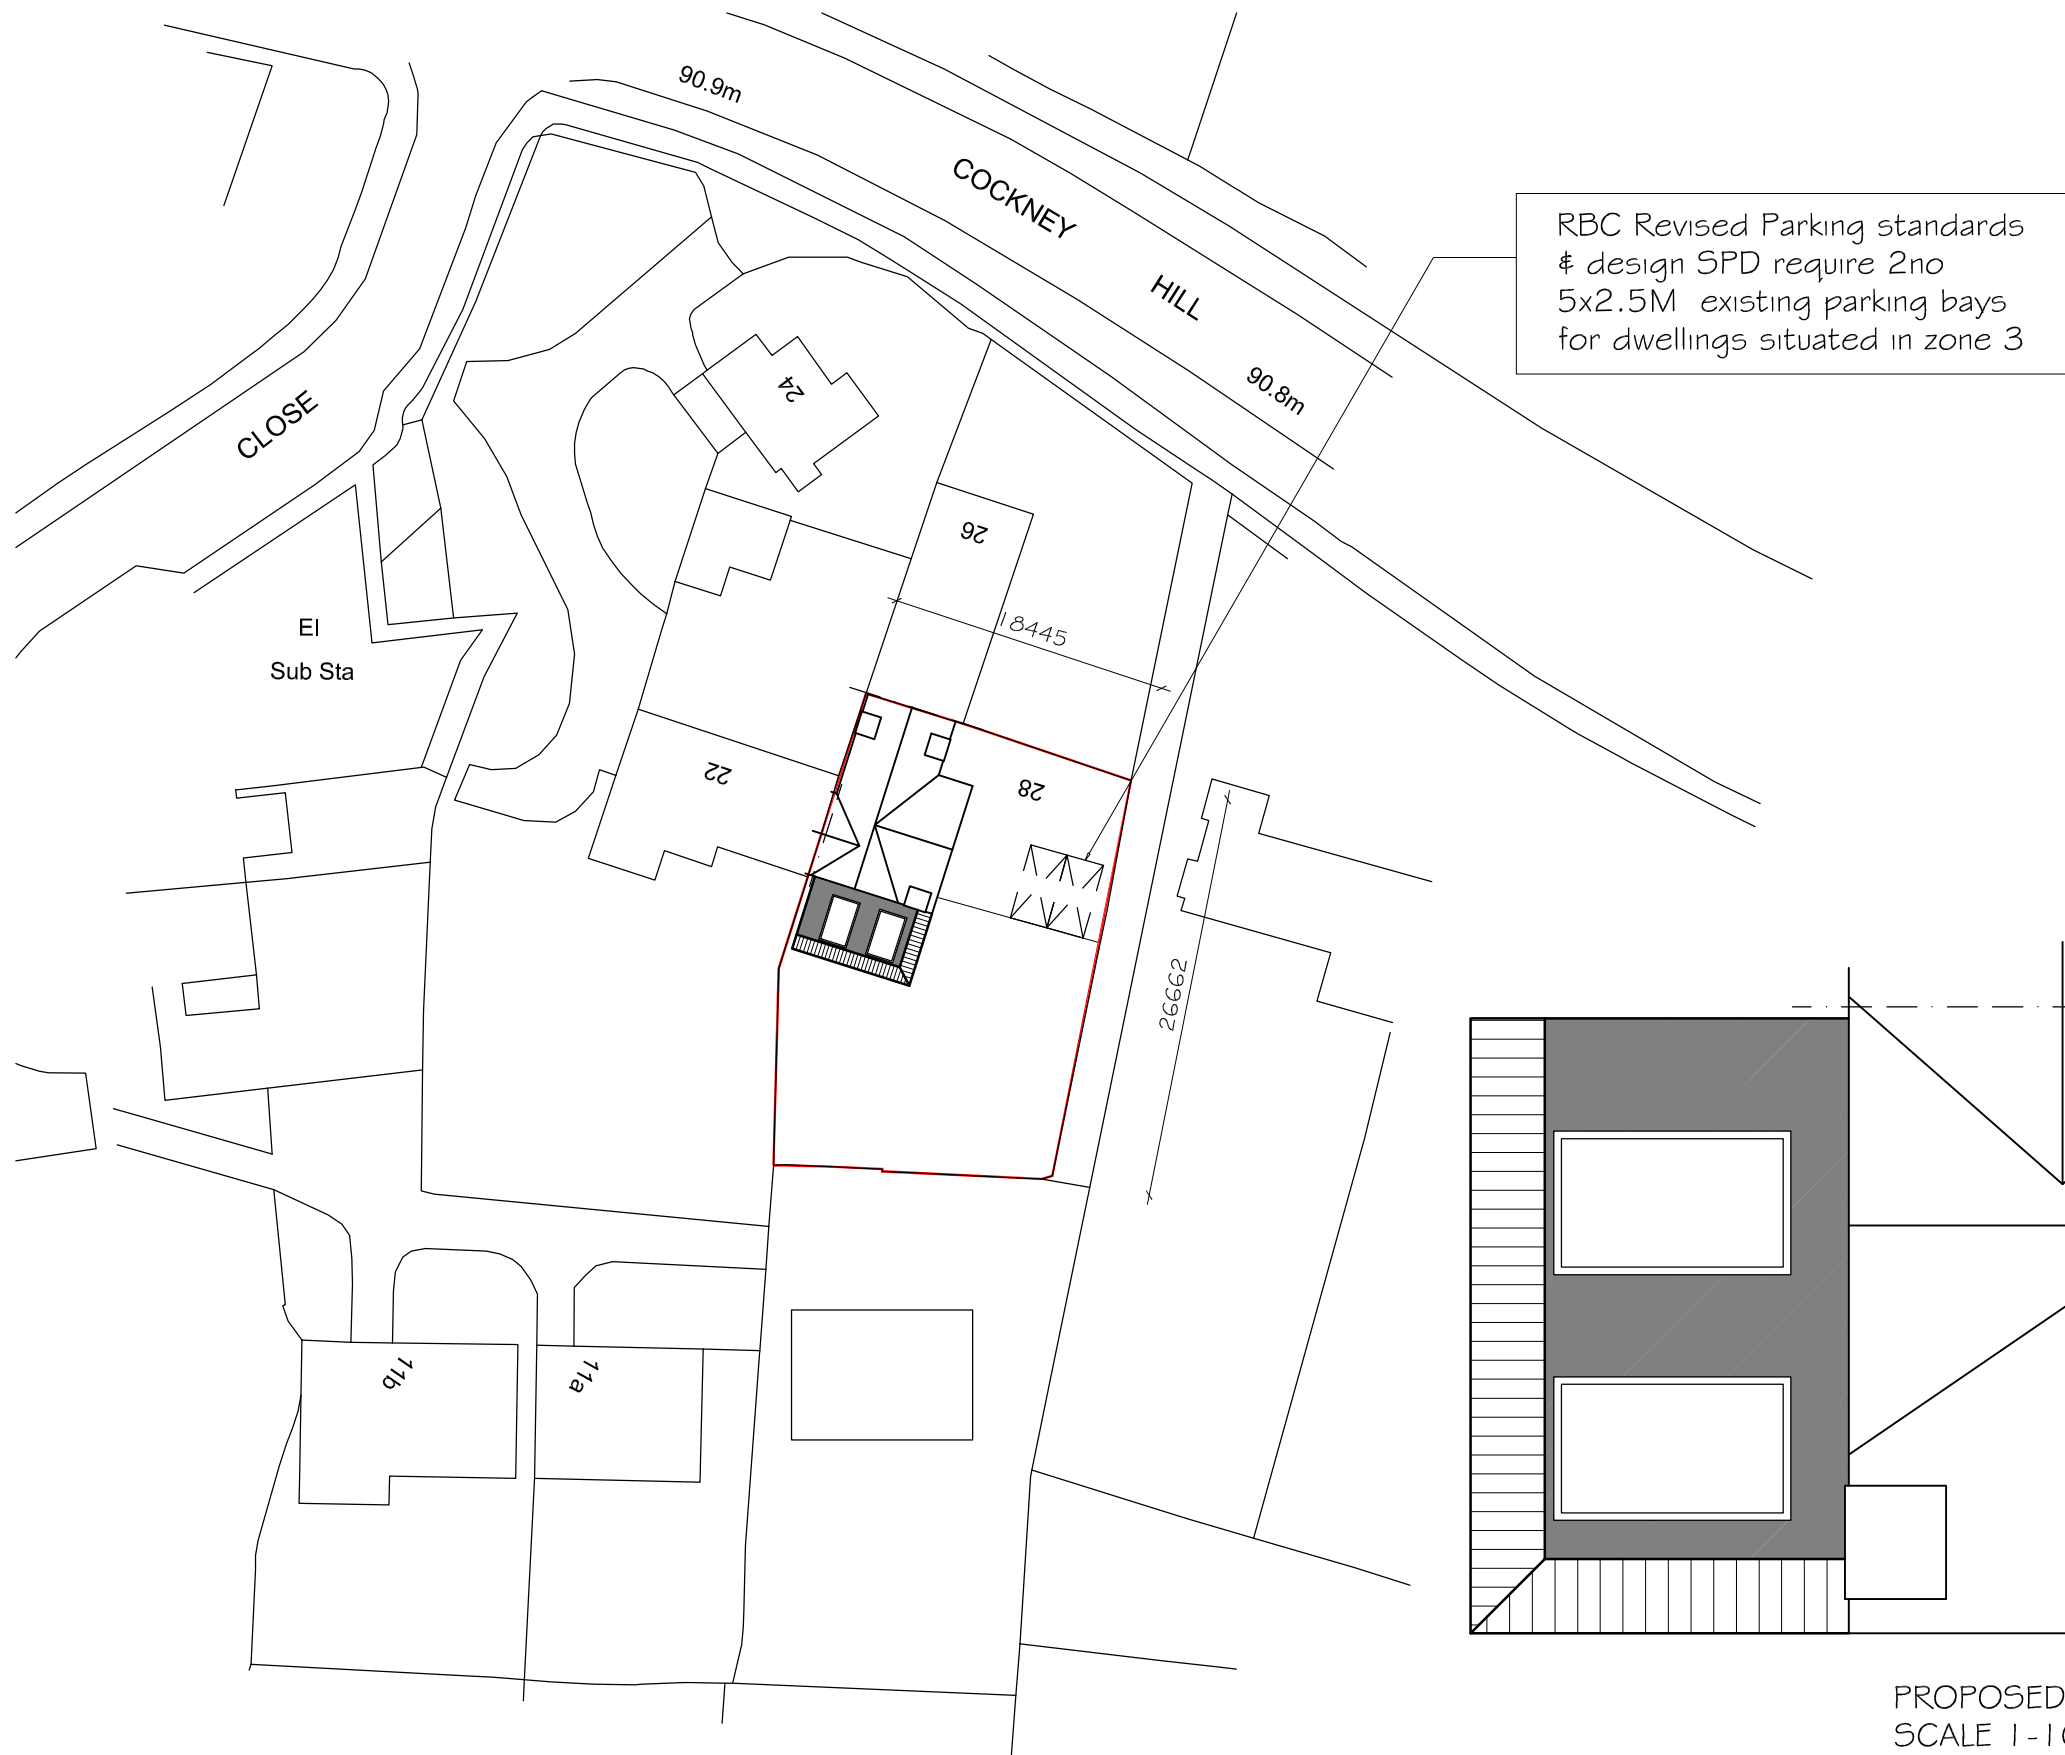


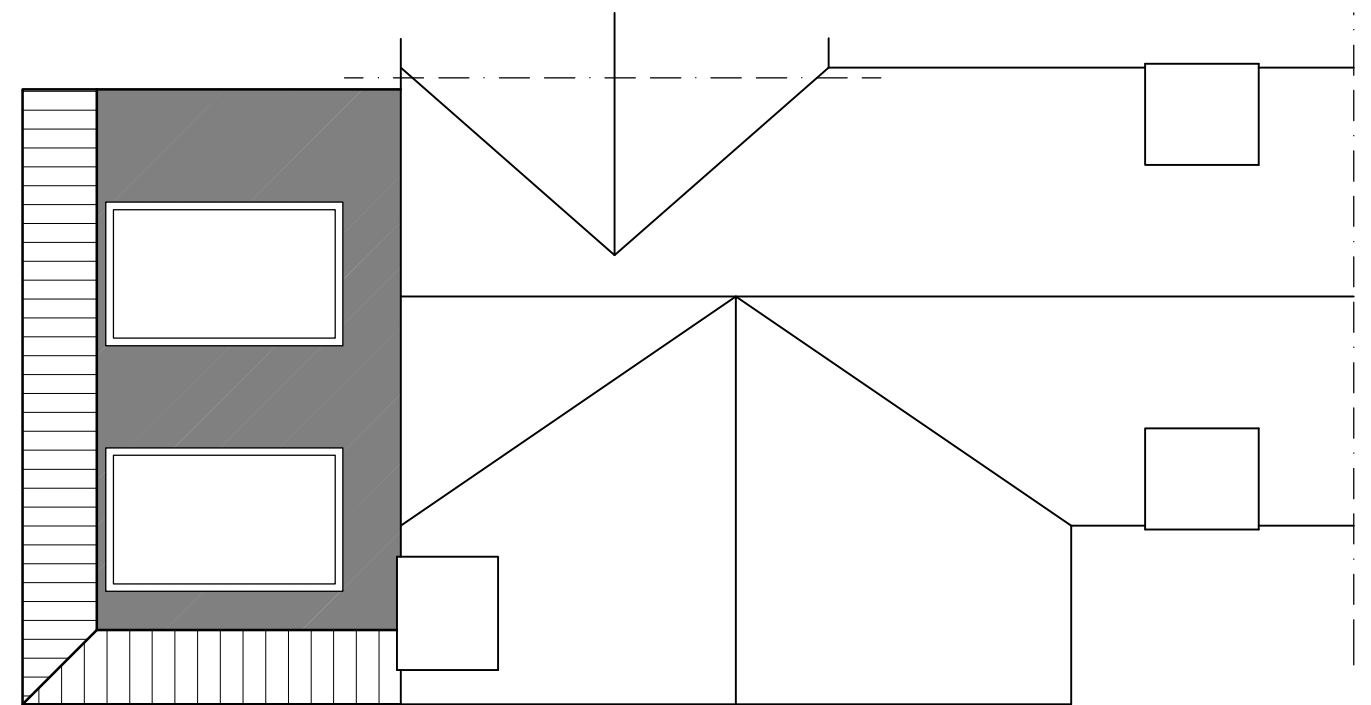

Crown Copyright. All rights reserved. Licence no. 100019980

PROPOSED BLOCK PLAN
SCALE 1-500

 

PROPOSED ROOF PLAN
SCALE 1-100

DATE	MODIFICATION	ISSUE	TITLE:-	SCALE:- 1-50 uos @ A3	
			PROPOSED PLANS & ELEVATIONS AT 28 COCKNEY HILL TILEHURST. READING, BERKS. RG30 4EU FOR MR R LONGMATE	DRAWN BY:- CVS Designs Ltd	DATE:- AUG 2017
				DRAWING No:-	REV:-
				05	