
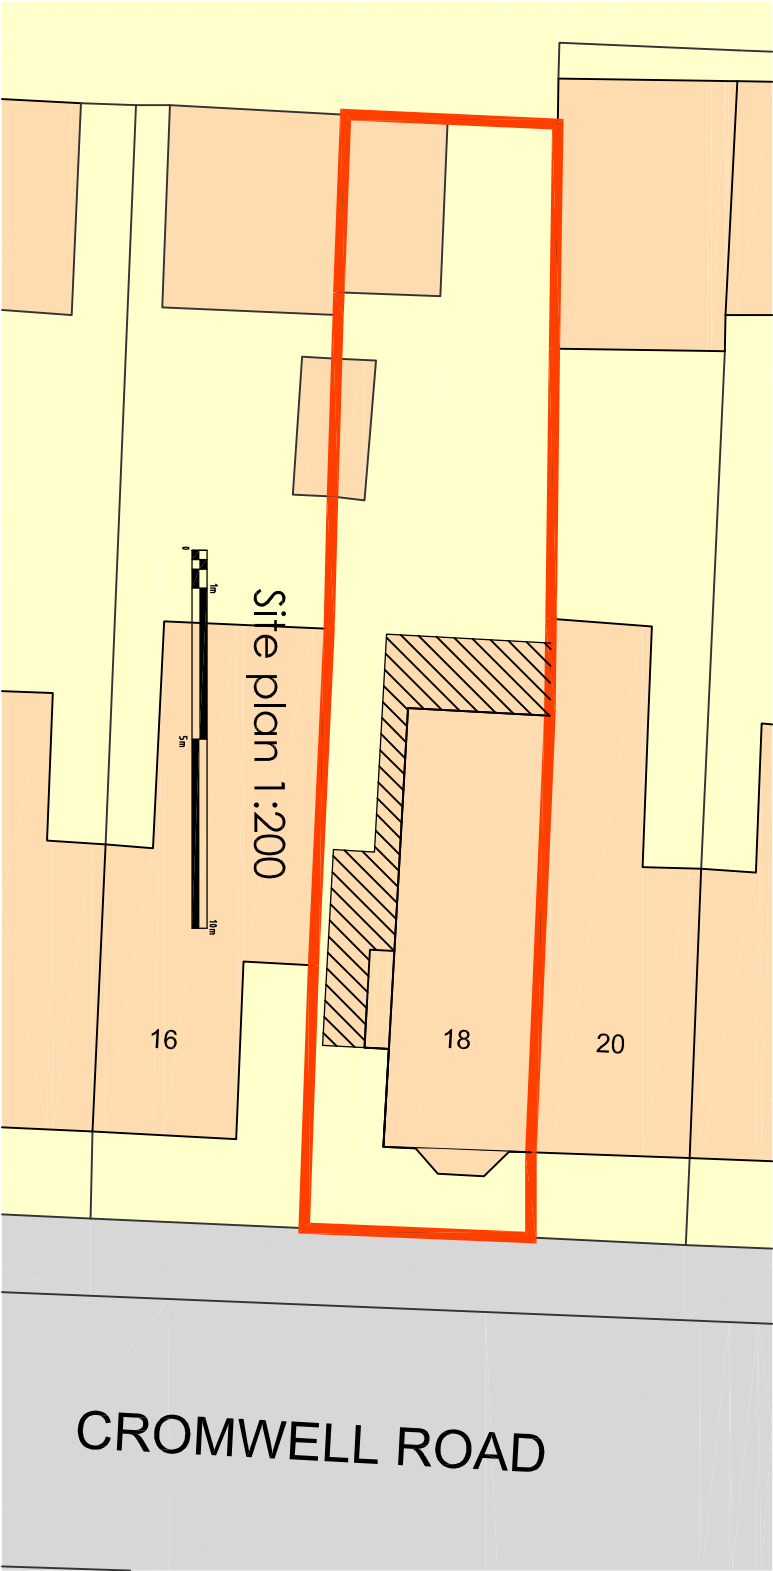
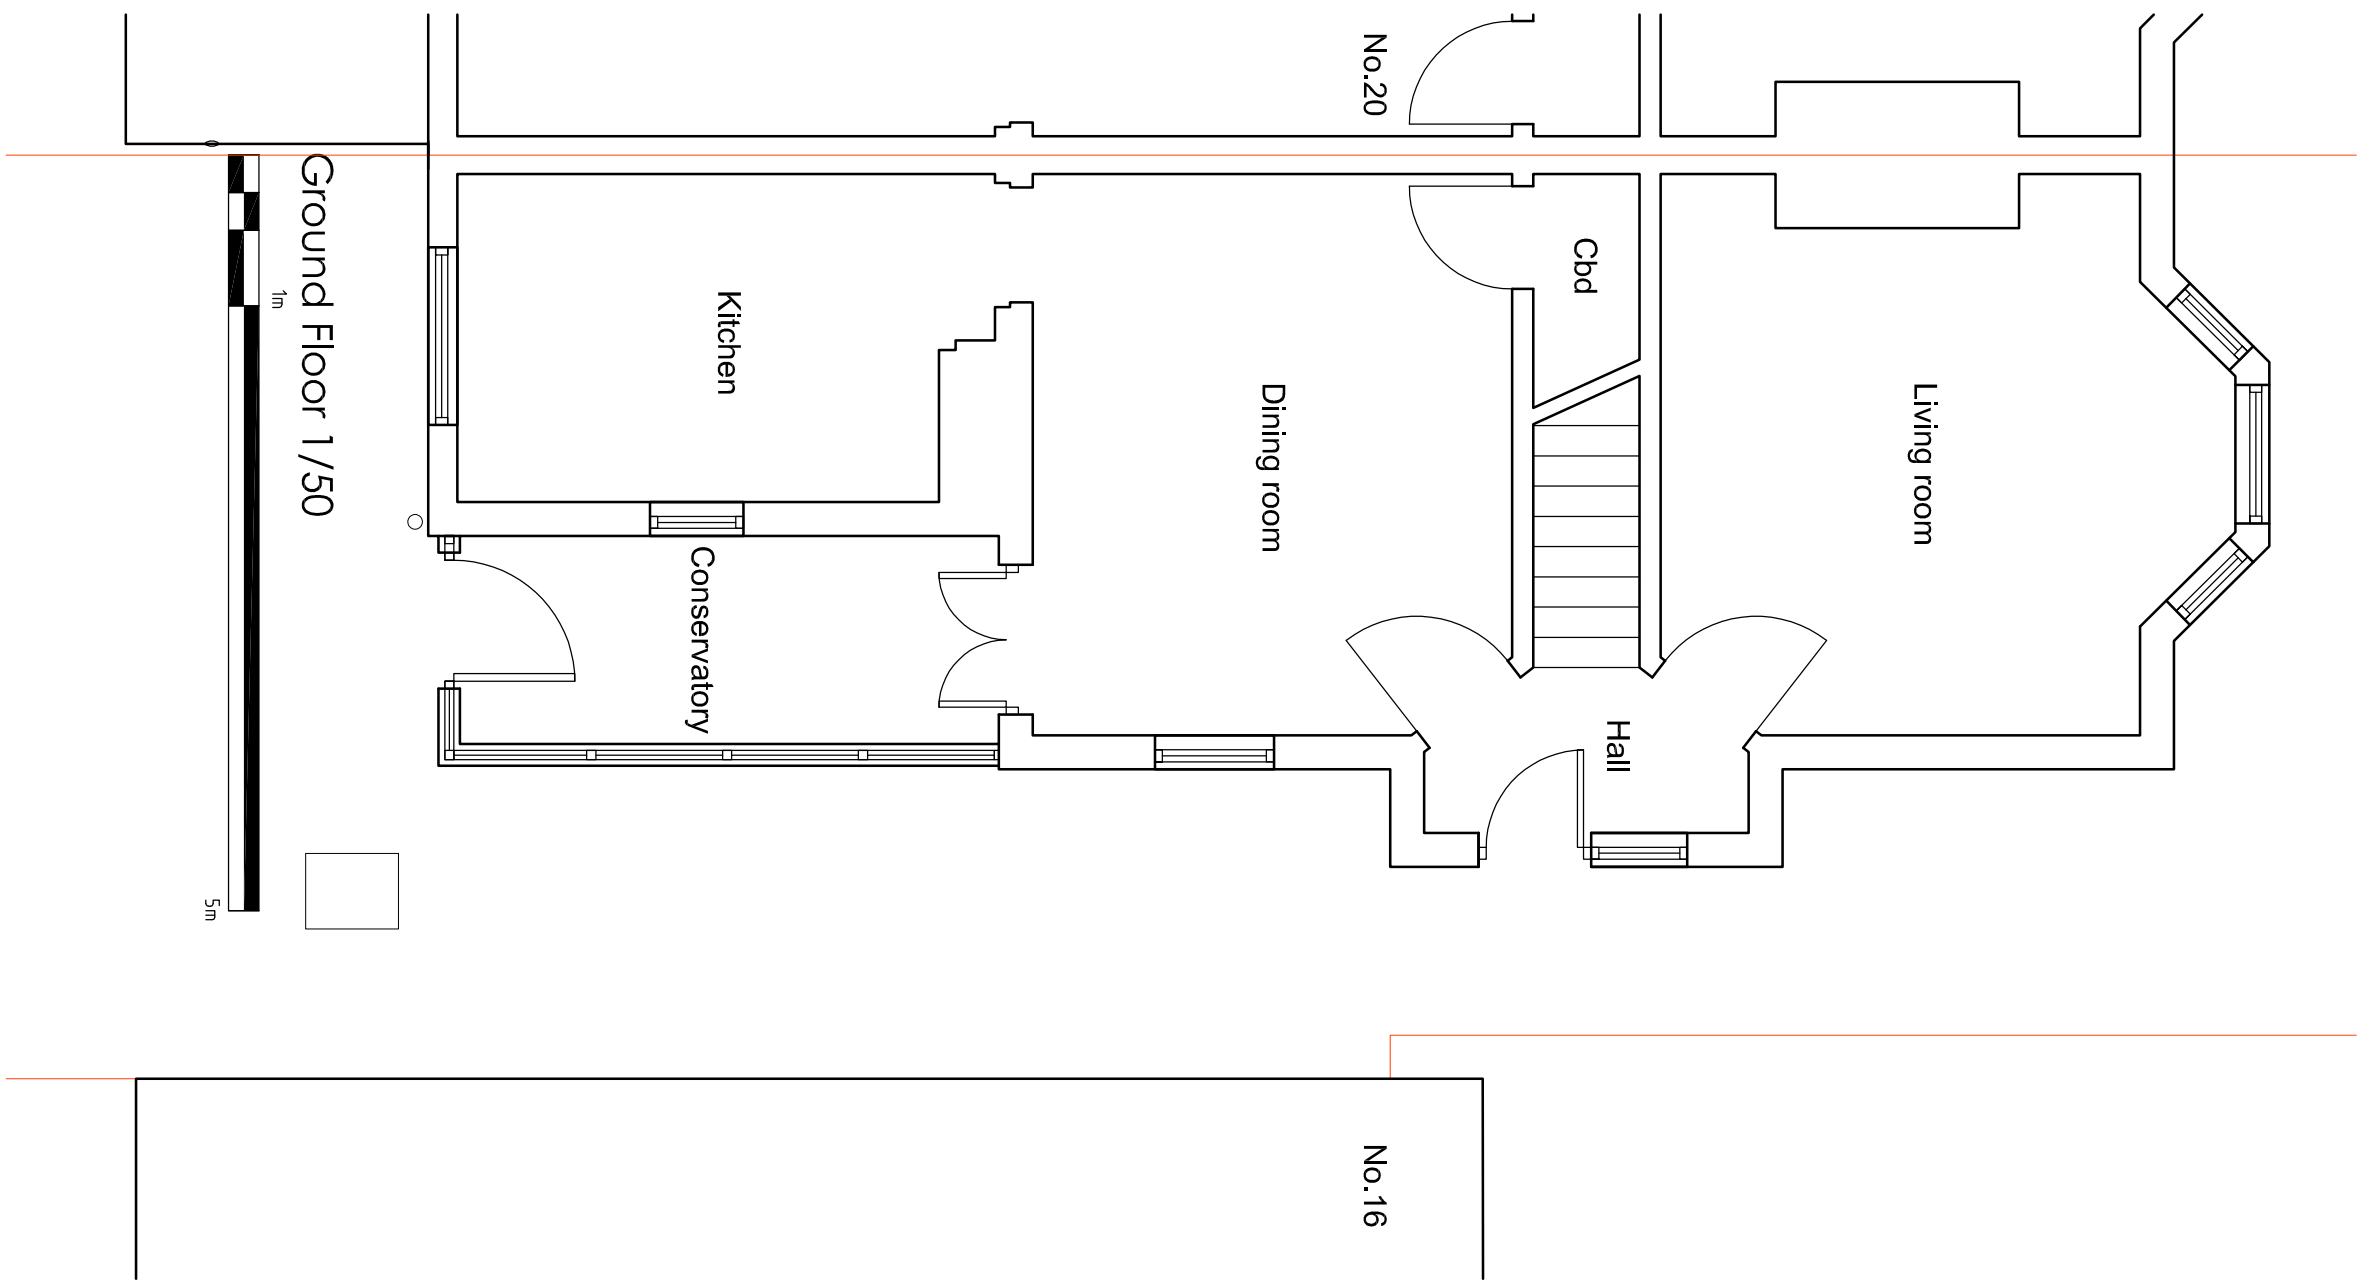
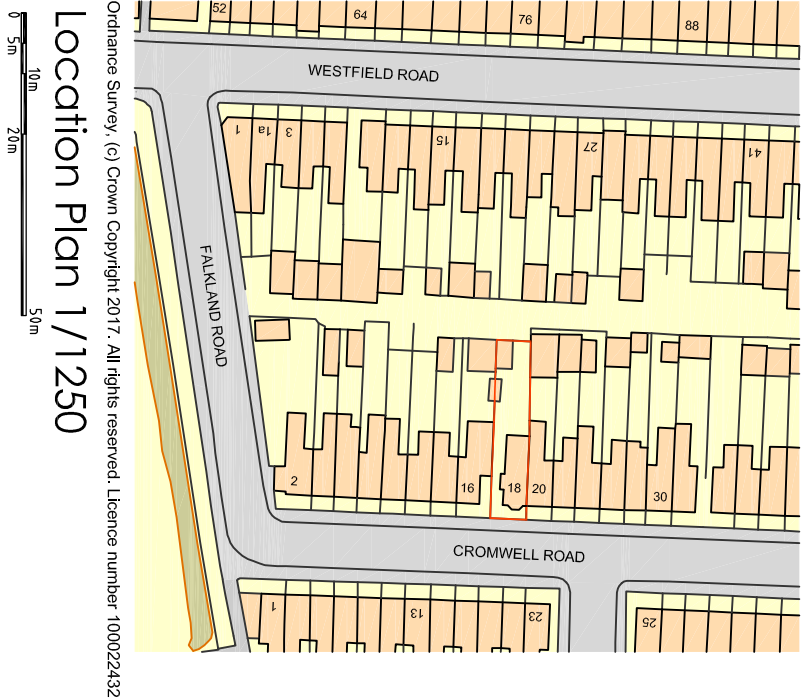


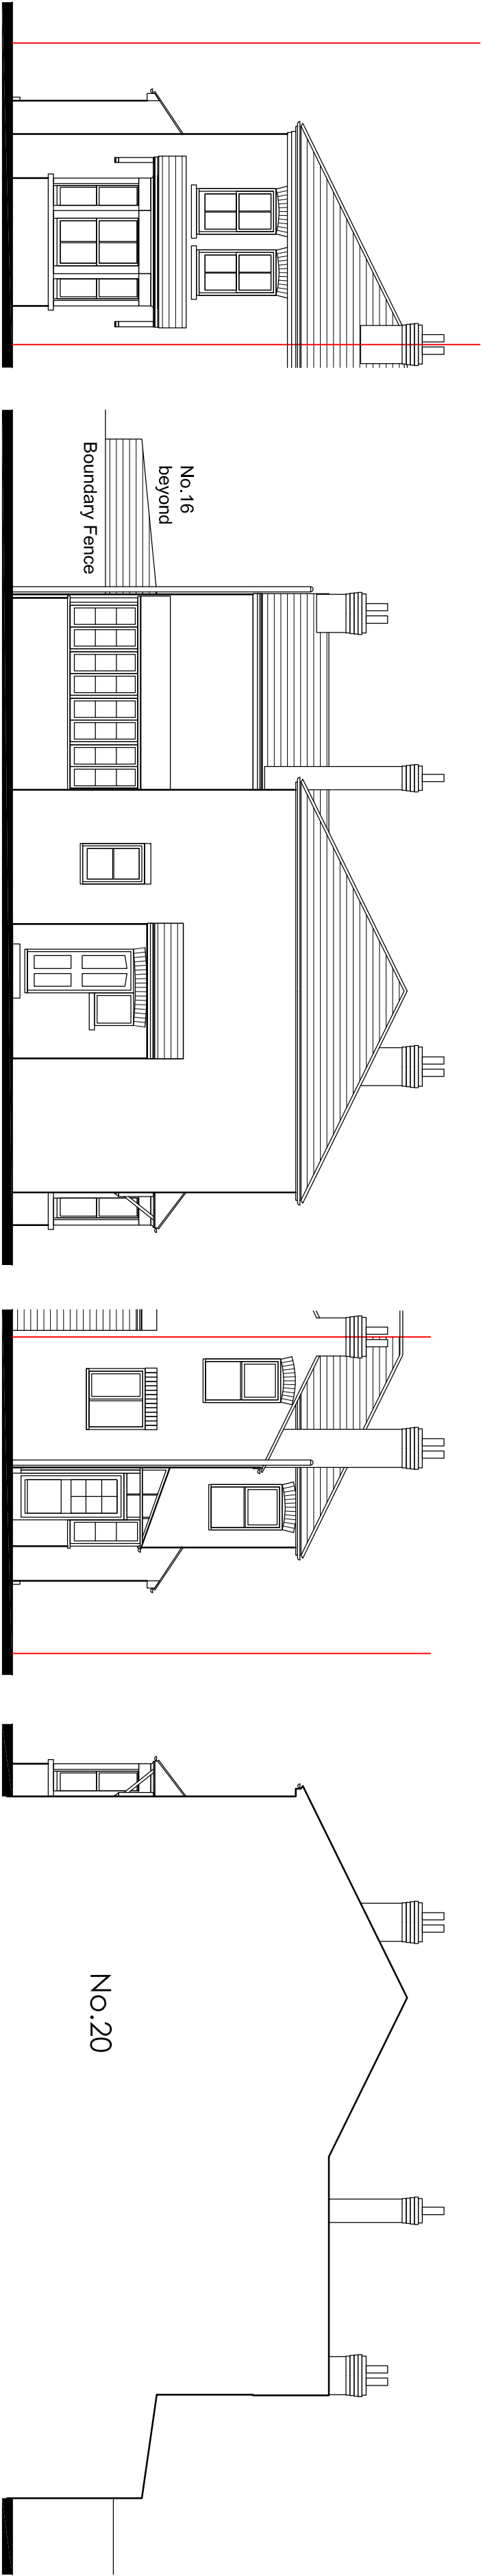

Rev. A. Missing first floor windows added to front elevation. 25/08/2017

ADONIA architectural designs www.adonia-architectural.co.uk		17 Sycamore Drive, Twyford, Berkshire RG10 9HP. Phone: 0118 364 0103 + 07739 585 768 Fax: 0871 989 2225 tilly@adonia-architectural.co.uk	
client.	M. Blazey & M. Woodcock	project.	18 Cromwell Road, Caversham
title.	Existing Plans + Elevation		
date.	JULY 2017	scale.	1/50 1/100 1/200 1/1250 @A1
		Dwg. No.	CRC17 PL2004