



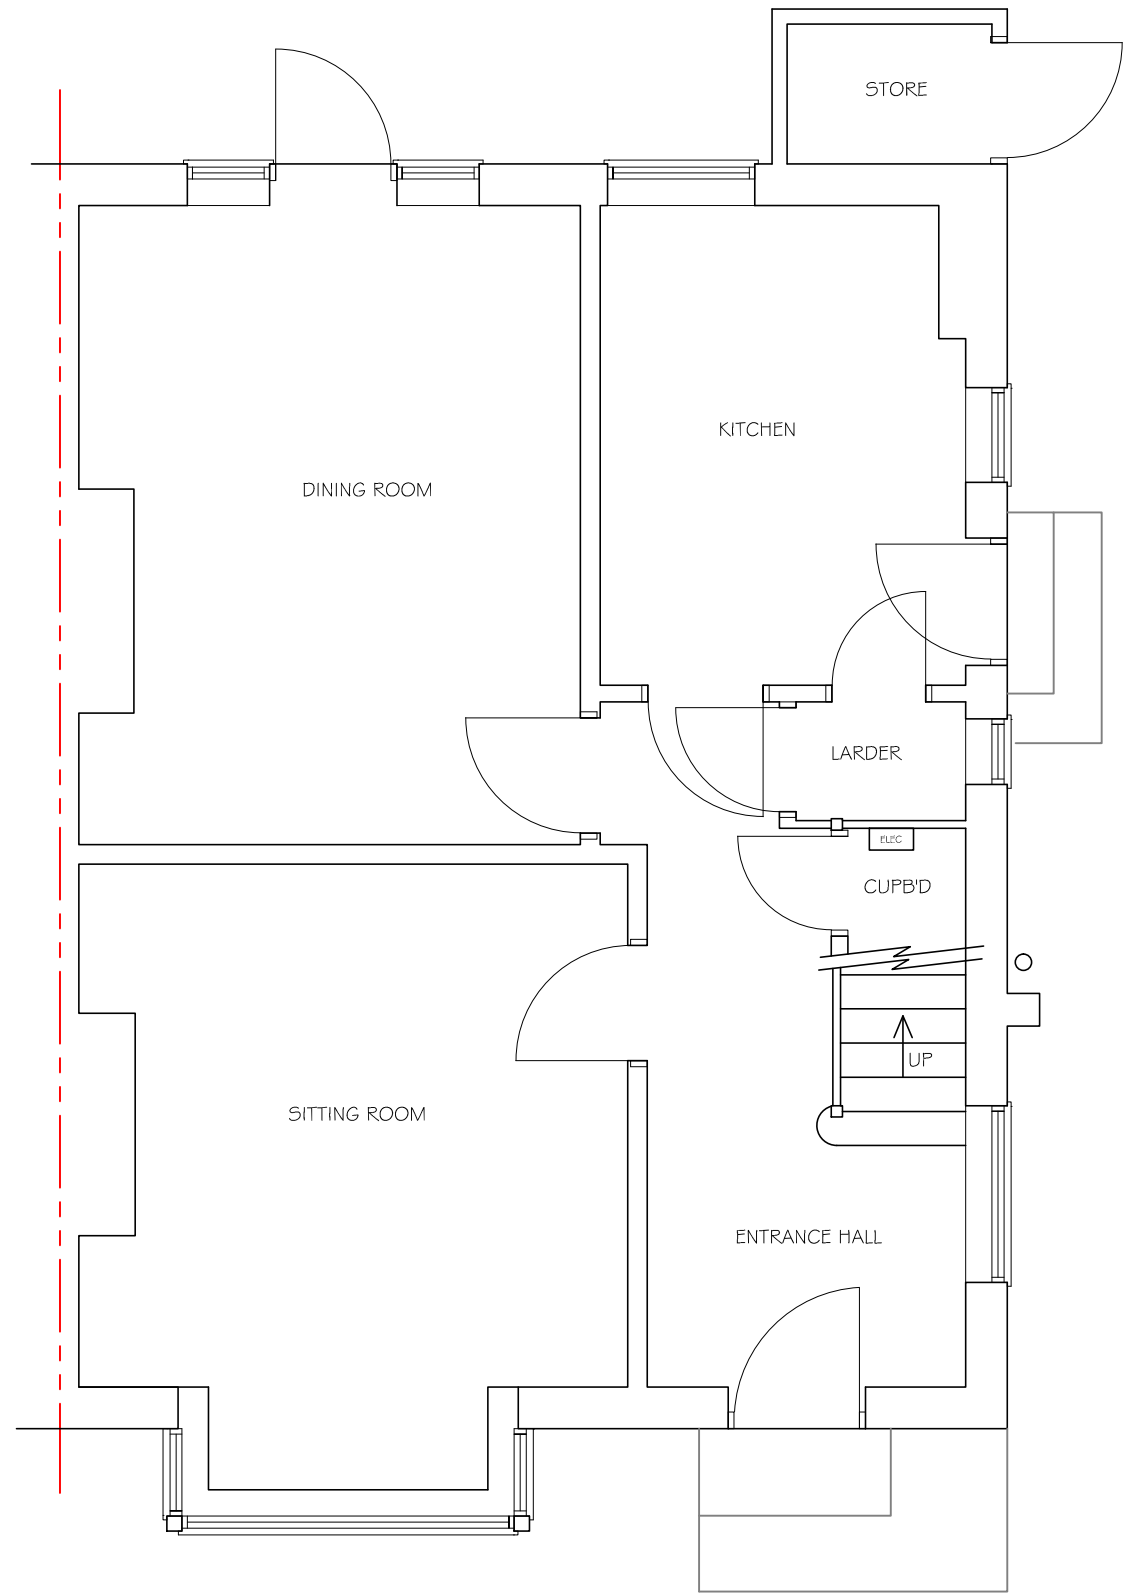

EXISTING GROUND FLOOR PLAN

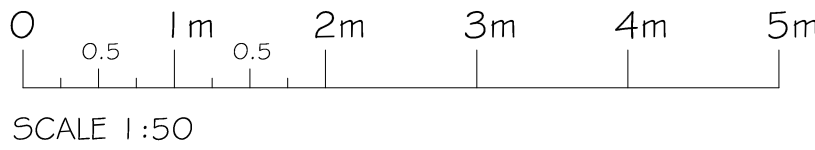


EXISTING FRONT ELEVATION




EXISTING SIDE ELEVATION



EXISTING REAR ELEVATION

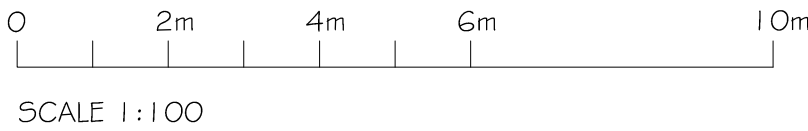

©Crown Copyright. All rights reserved. Licence no. 1 000 1 9980

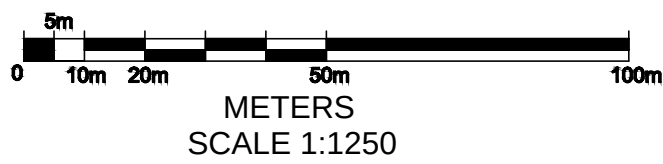

These plans must not be acted upon until the appropriate planning and building regulation approvals have been granted. Should the works be undertaken prior to the above approvals being in place it is done so entirely at the client's own risk.

PROJECT PROPOSED GROUND FLOOR SIDE EXTENSION TO: 2 BIRCH AVENUE TILEHURST RG30 6BL	
TITLE EXISTING FLOOR PLAN, ELEVATIONS & LOCAL PLAN	
 Cranford Design Ltd Architectural Services, CAD Design & Draughting	
DATE FEB 17	Tel 01252 872657 Mob 07525 064570 E-mail: info@cranforddesign.co.uk Website: www.cranforddesign.co.uk
SCALE SEE DRAWING	Kildare, Old Welmore, Yateley Hants, GU46 6XB
DRAWING NUMBER	
D1761-01	
A1 PAPER SIZE	