




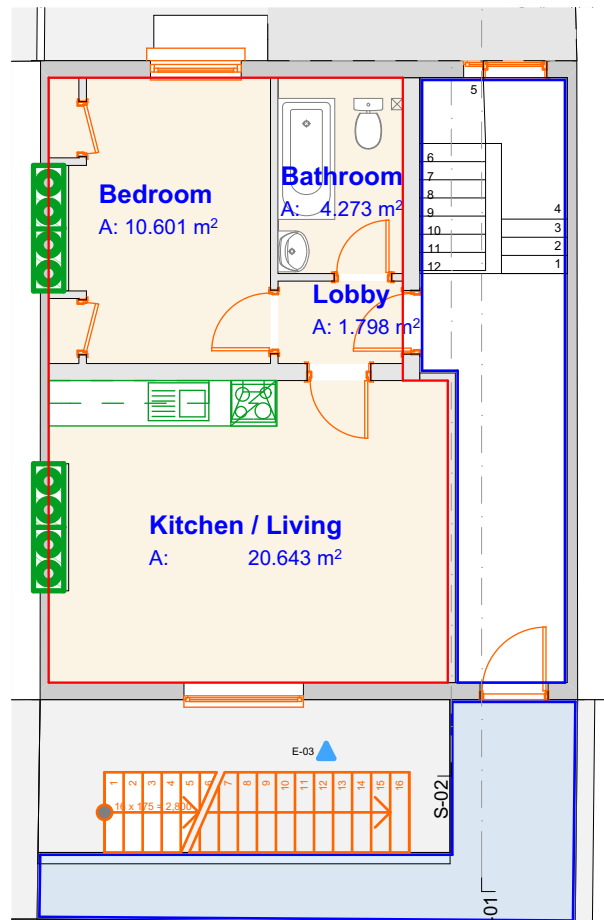


Existing Ground Floor Plan - Scale 1:100

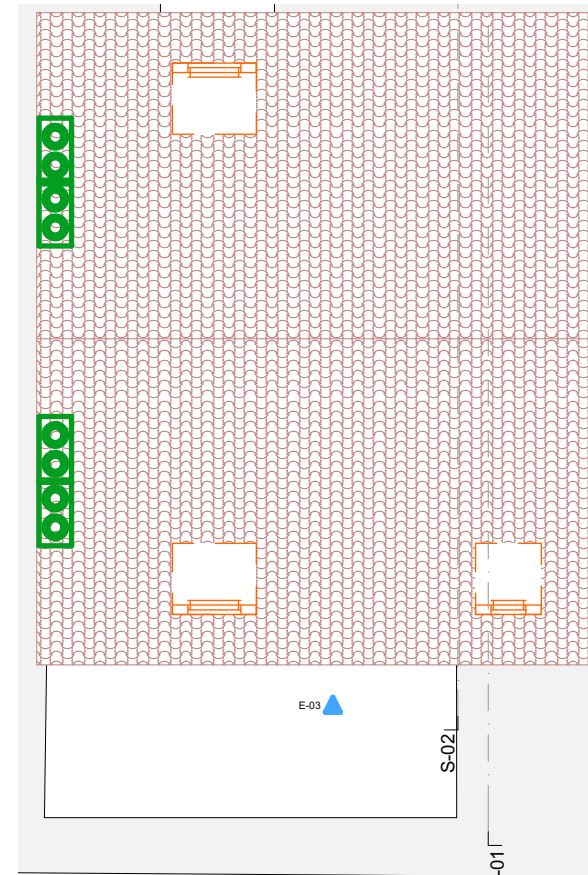


Existing Roof Plan - Scale 1:100

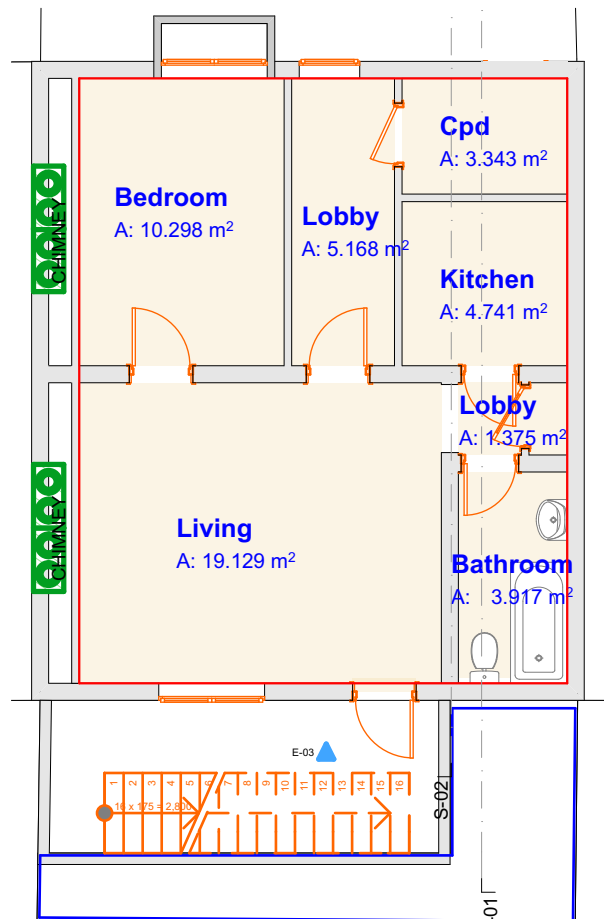

Existing Basement Plan - Scale 1:100

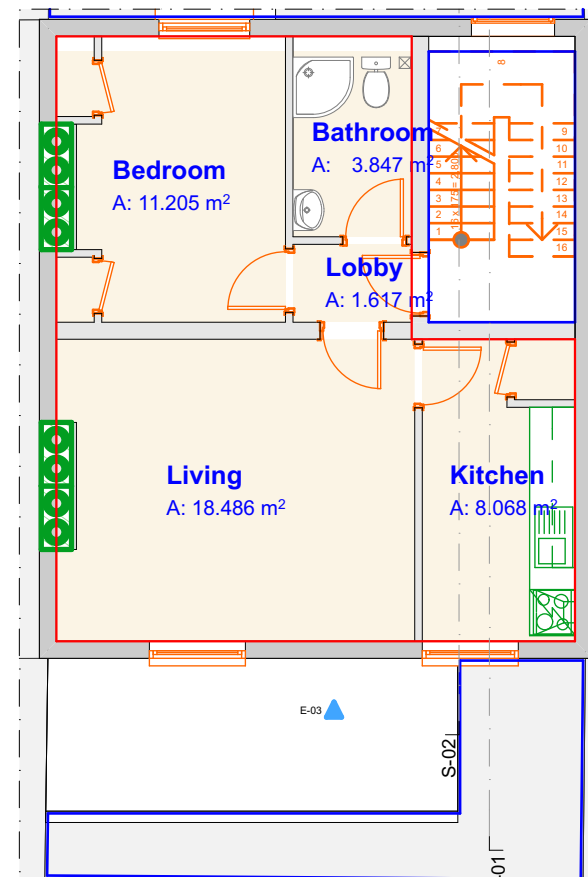

Existing First Floor Plan - Scale 1:100

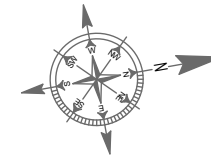

© This drawing remains the property of The Keen Partnership and shall not be copied without prior written consent.

All dimensions to be checked on site and any discrepancies to be reported before work commences.

Notes:

Rev	Description	By	Date
-----	-------------	----	------

1:100

0 1 2 3 4 5 m

THE KEEN PARTNERSHIP
The Courtyard
Edinburgh Road
Reading RG30 2UA
Tel: 0118 9510 855
Fax: 0118 9510 866
chris@keenpartnership.co.uk
www.keenpartnership.co.uk



Client:

Mr. Ray Fennel

Job Title:

18 Russell Street, Reading, RG1 7XF

Drawing Title:

Existing Plans

Drawing Date:

01/01/2017

Status:

PLANNING DRAWINGS

Issue Date:

08/12/2017

Drawn By:

KC

Scale:

1:100@A3

Job No:

8655-16

Drawing No:

PL-03

Rev: