


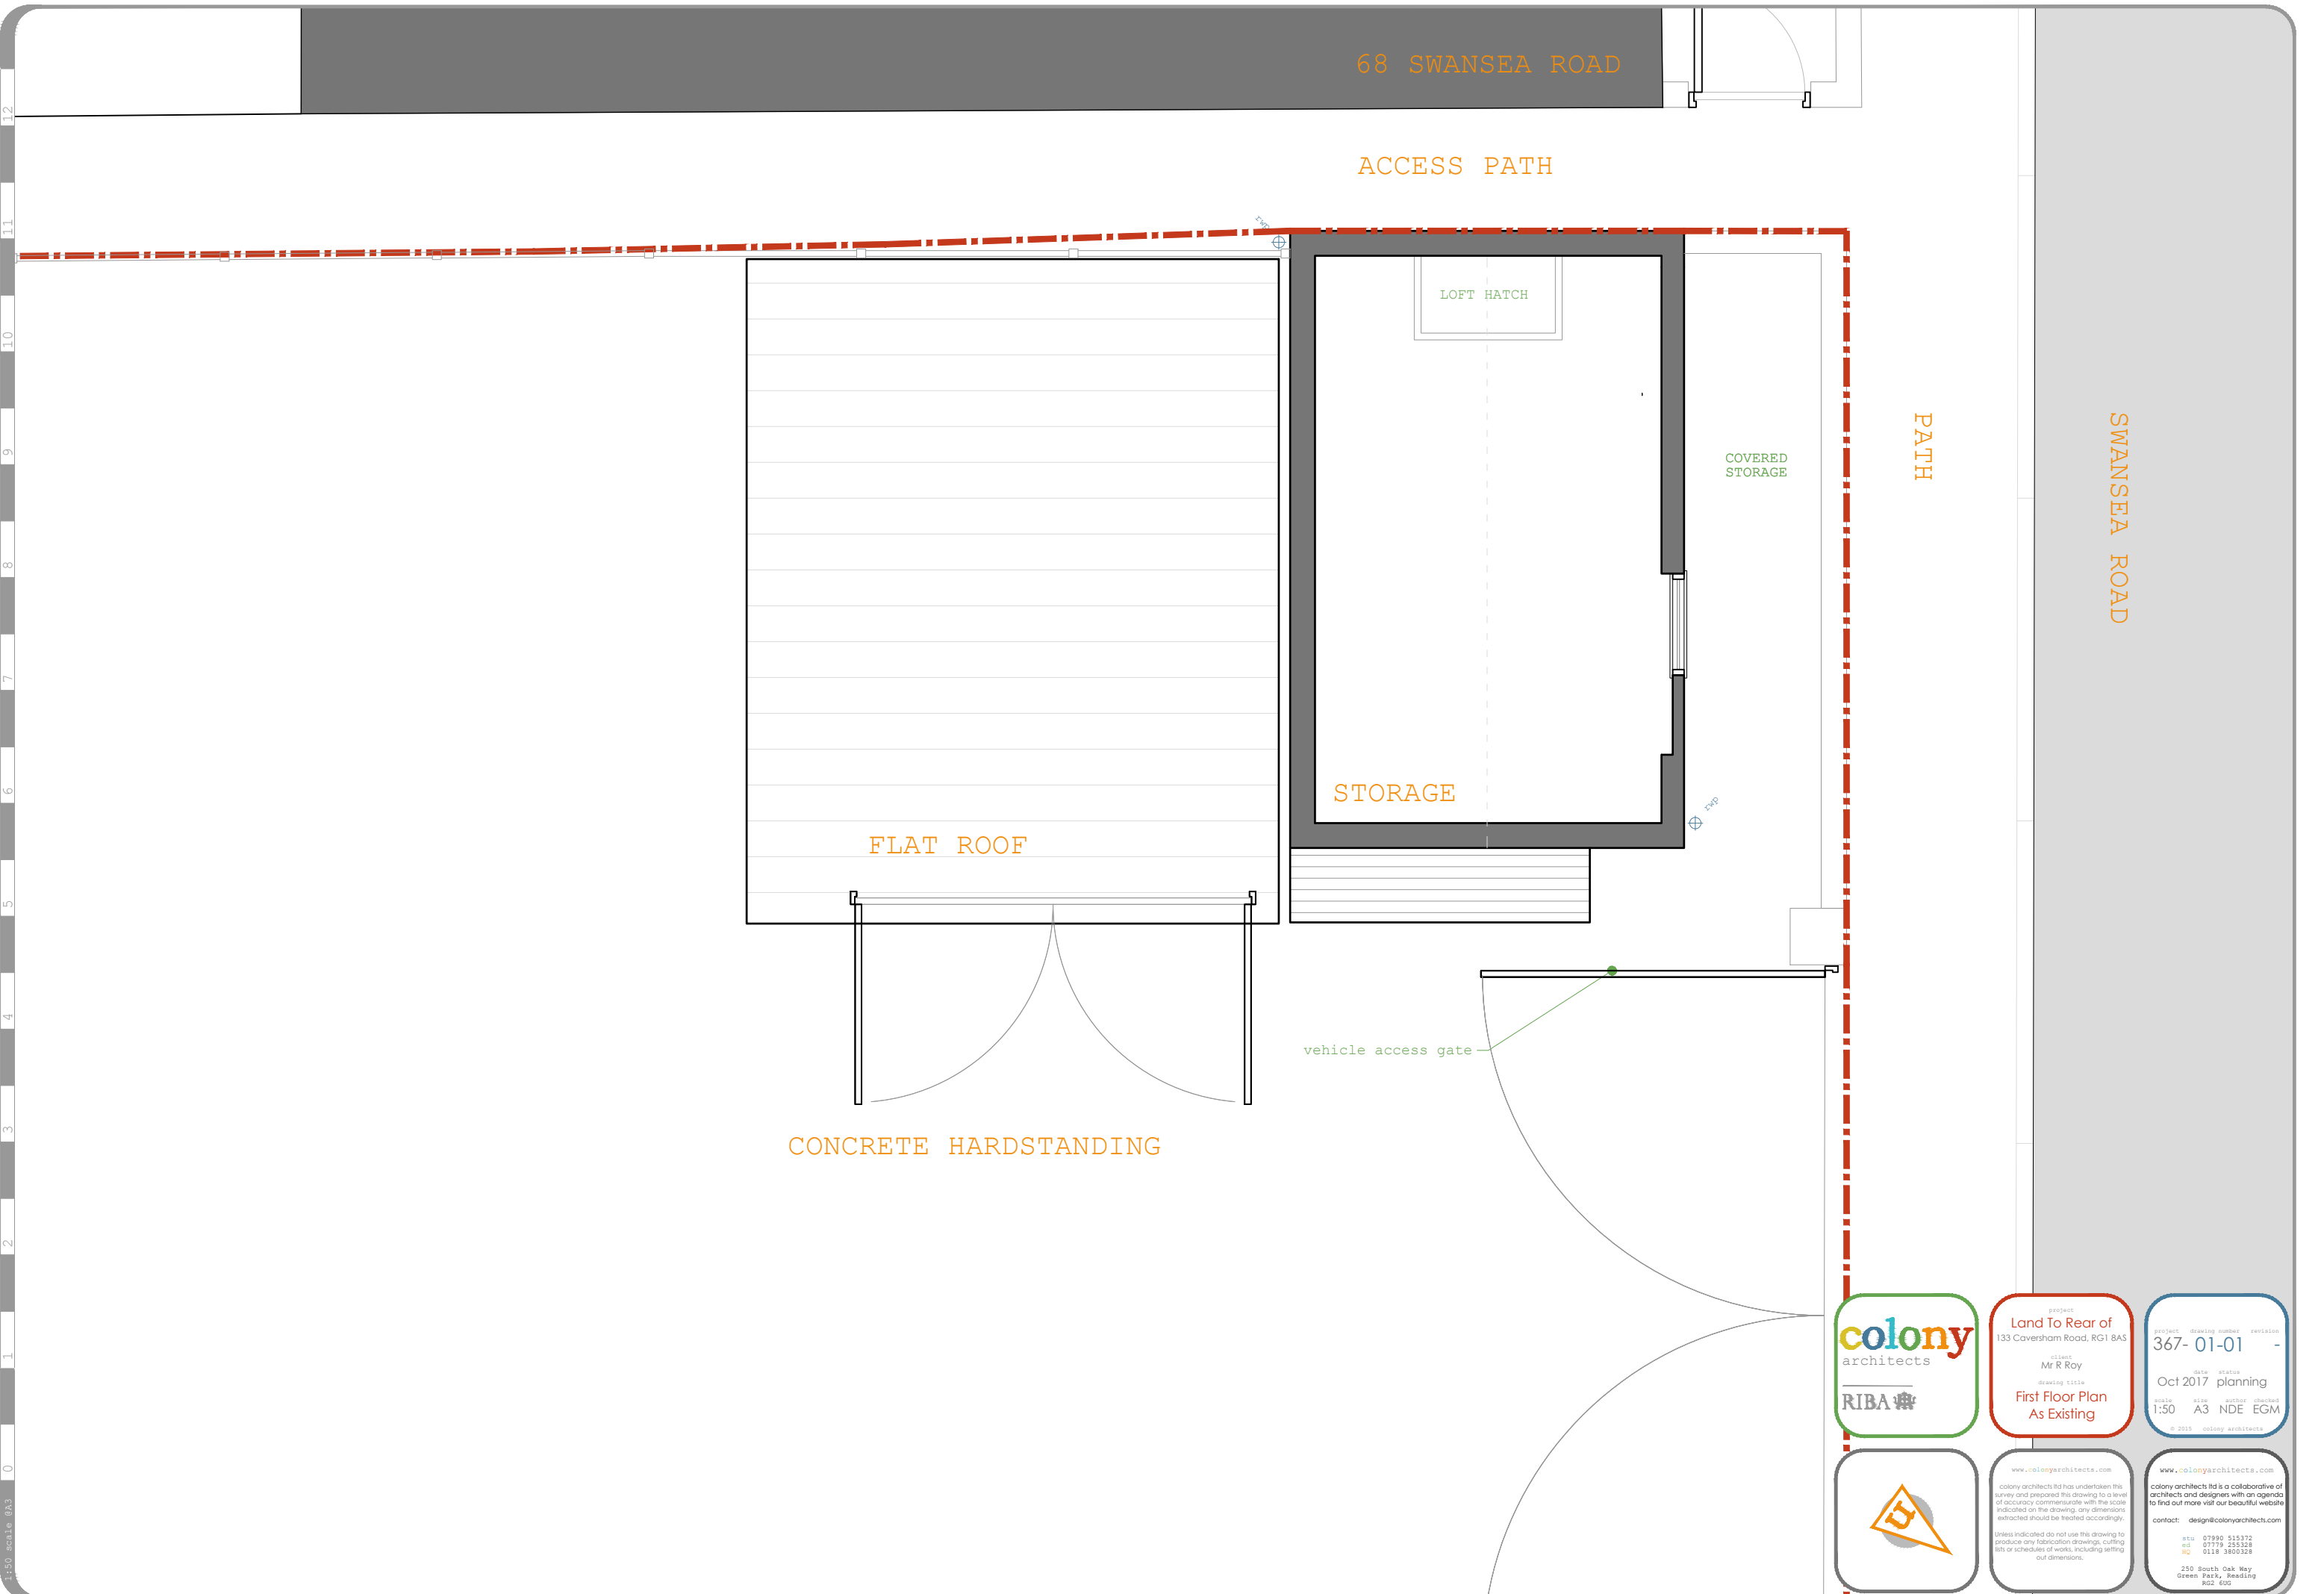

colony
architects
RIBA

project
Land To Rear of
133 Caversham Road, RG1 8AS
client
Mr R Roy
drawing title
First Floor Plan
As Existing

project drawing number revision
367- 01-01 -
date status
Oct 2017 planning
scale area notes checked
1:50 A3 NDE EGM
© 2019 colony architects



www.colonyarchitects.com
colony architects ltd has undertaken this survey and prepared this drawing to a level of accuracy commensurate with the scale indicated on the drawing, any dimensions extracted should be treated accordingly.
Unless indicated do not use this drawing to produce any fabrication drawings, cutting lists or schedules of works, including setting out dimensions.

www.colonyarchitects.com
colony architects ltd is a collaborative of architects and designers with an agenda to find out more visit our beautiful website
contact: design@colonyarchitects.com
td 07990 515372
ed 07779 255328
hq 0118 3800328
250 South Oak Way
Green Park, Reading
RG2 6US