




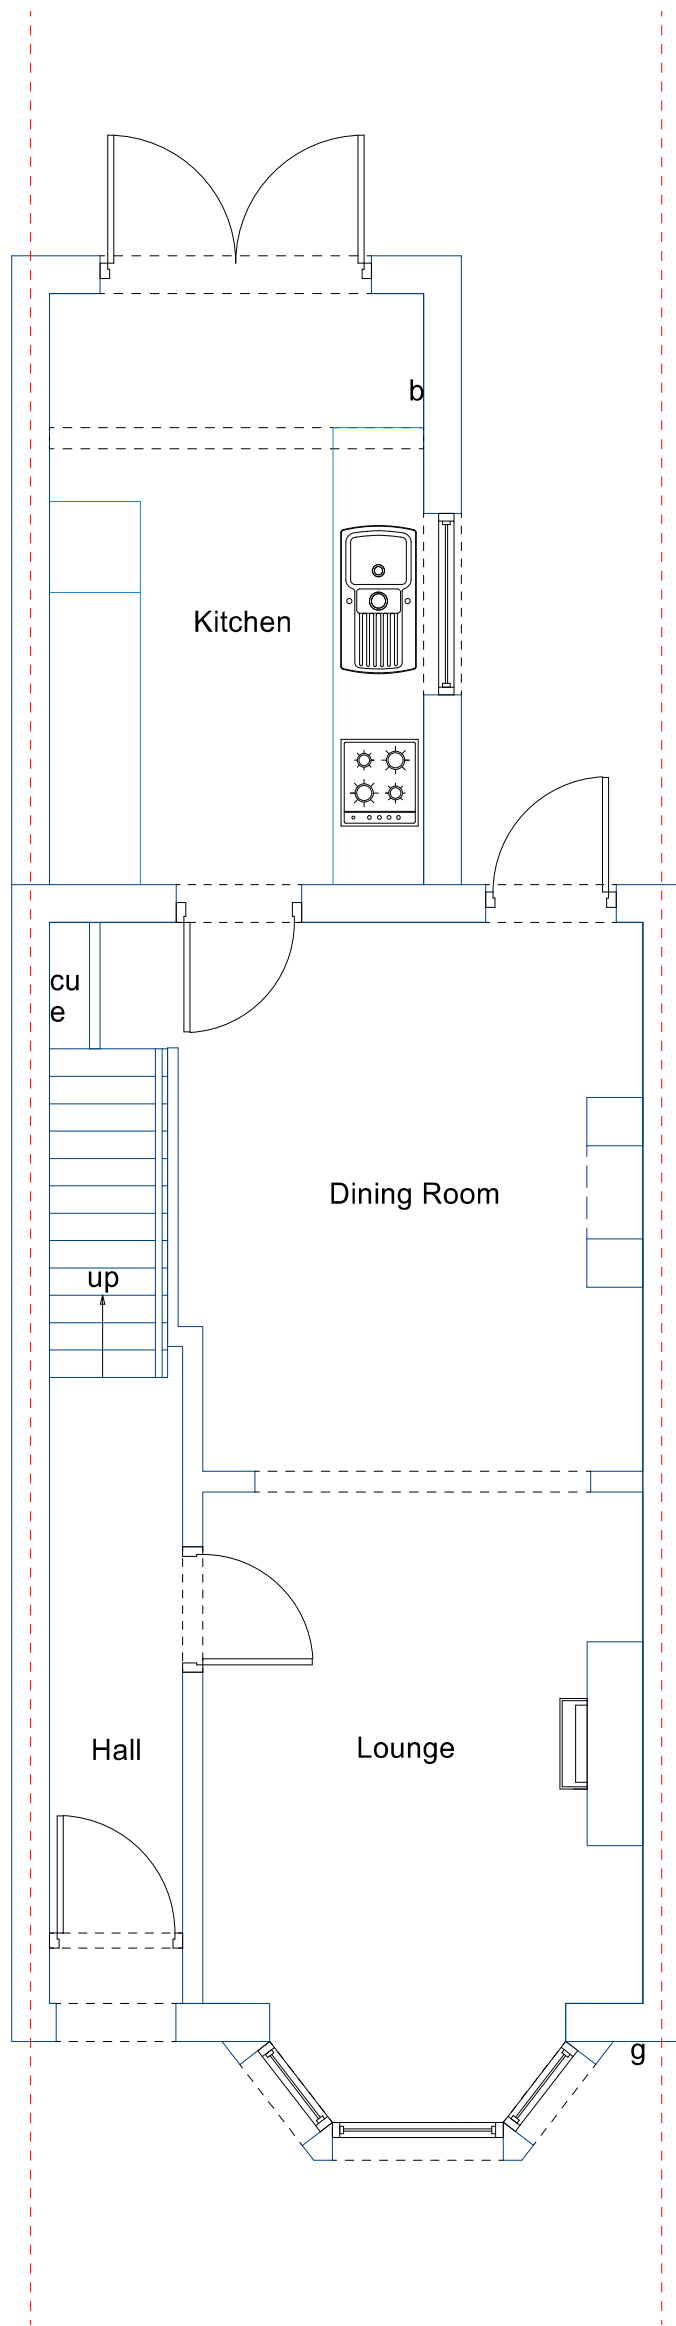

Existing Ground Floor Plan
Scale 1:50

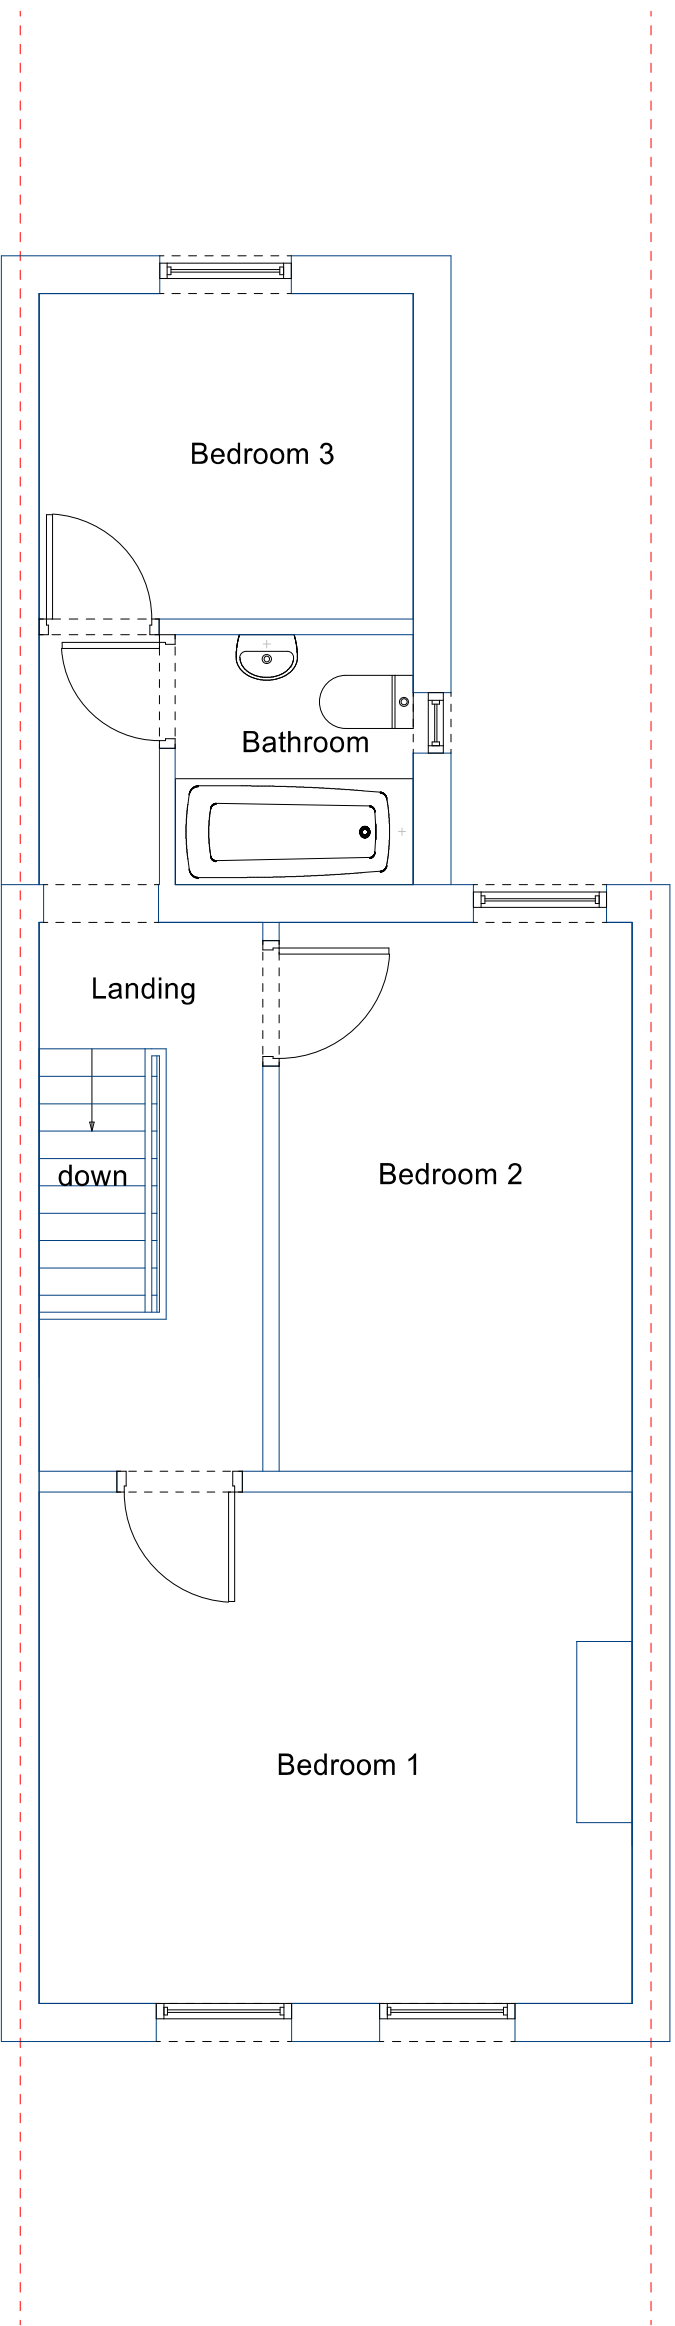

Existing First Floor Plan
Scale 1:50

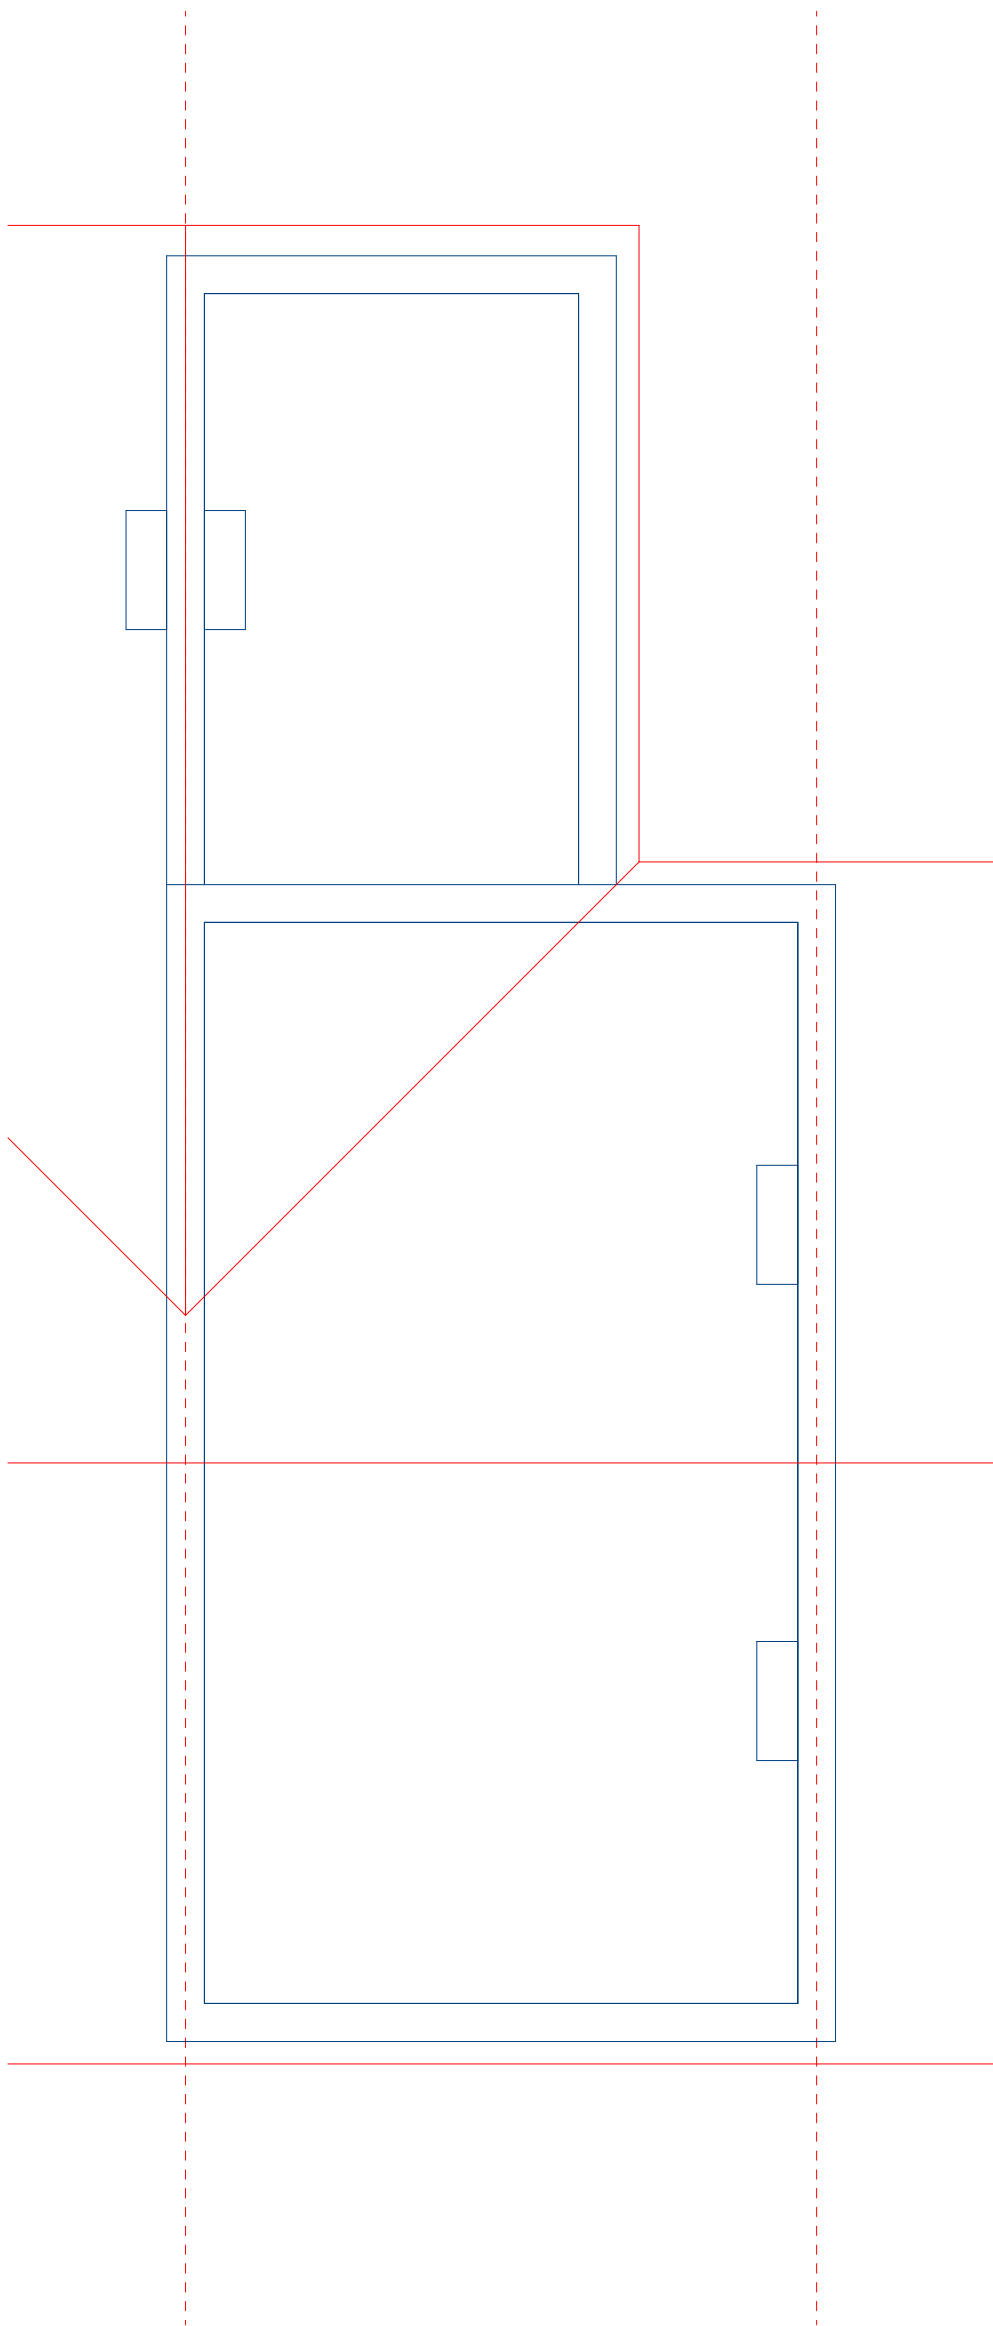



Existing Second Floor Plan
Scale 1:50

w = wardrobe
c = cupboard
e = electric meter
g = gas meter
b = boiler
cu = consumer unit


All materials to match existing

All dimensions showing are structural build sizes not finished sizes


Do not scale from this drawing (other than for planning purposes), contractor to verify all dimensions before setting out, commencing work or placing orders

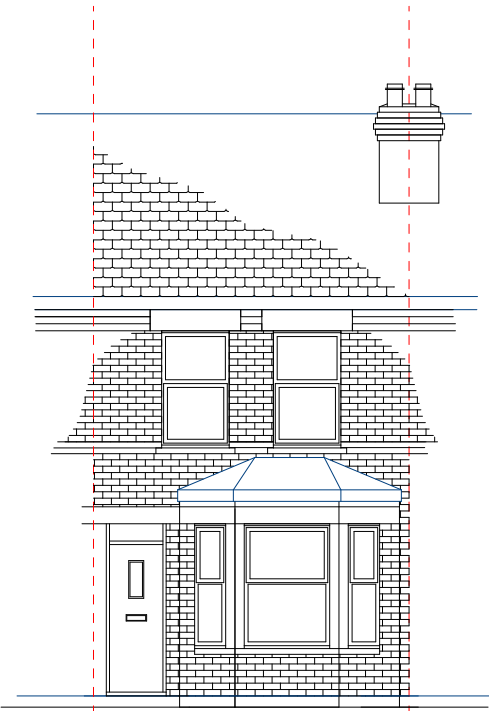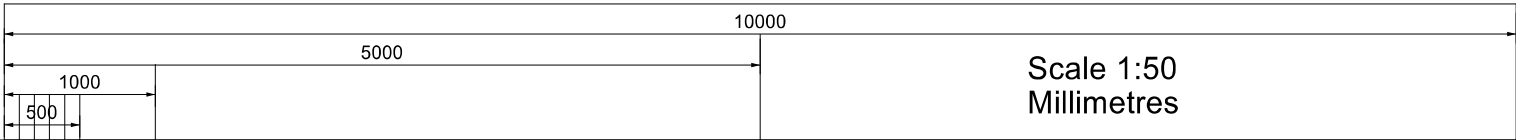


Existing Front Elevation
Scale 1:100

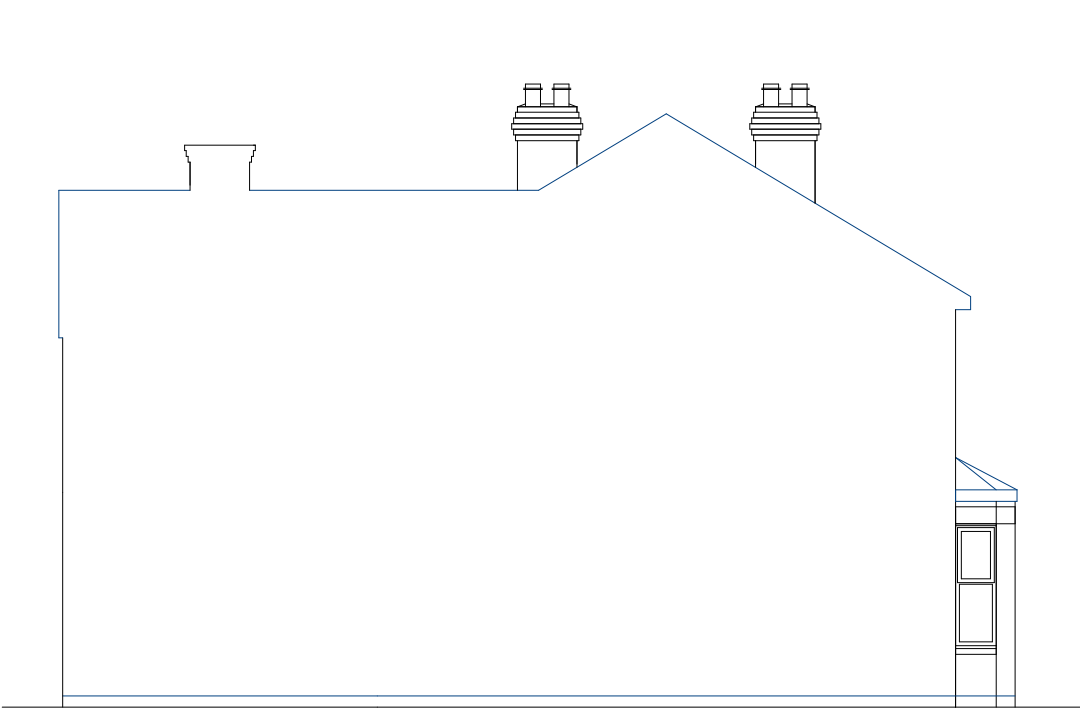


Existing Side Elevation
Scale 1:100

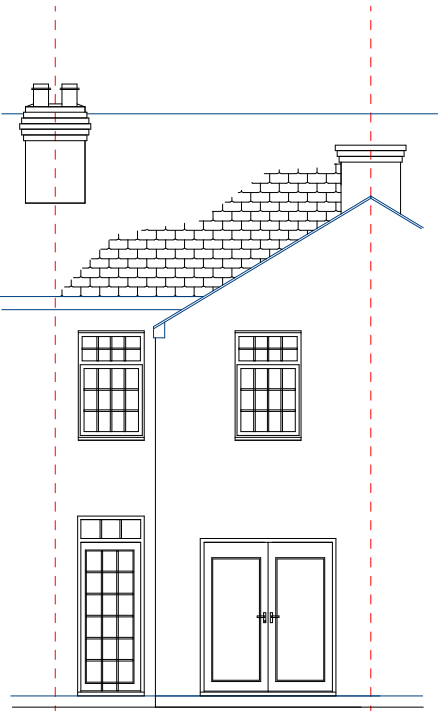

Existing Rear Elevation
Scale 1:100

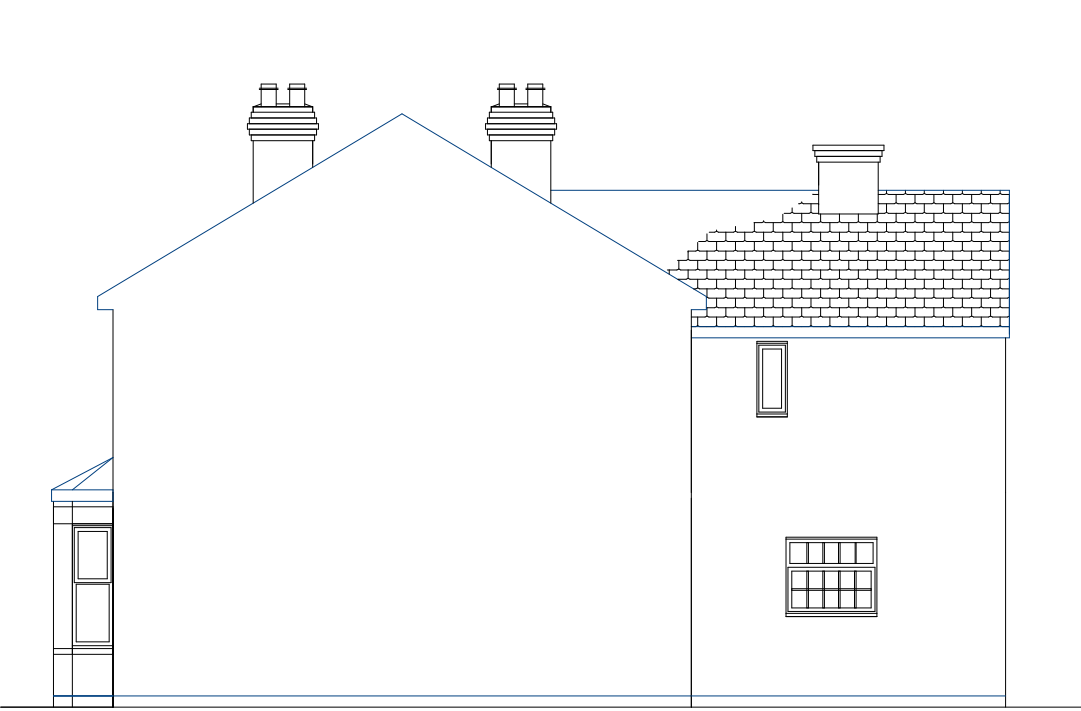

Existing Side Elevation
Scale 1:100

 

Project
Proposed loft conversion

21 Richmond Rd Road
Reading RG30 2SP

Client
Ms Forton

Drawing Title
Existing Plans & Elevations

Date
21/04/2017

Drawing No.
1364-1

Rev
-

Page Size
A1

Scale
1:50/1:100

M3 Architectural Design
Unit 15b Watchmoor Trade Centre
Watchmoor Road, Camberley GU15 3AJ
t: 01276 300024
e: info@m3architecturaldesign.co.uk
w: www.m3architecturaldesign.co.uk

© 2012 M3 Architectural Design