

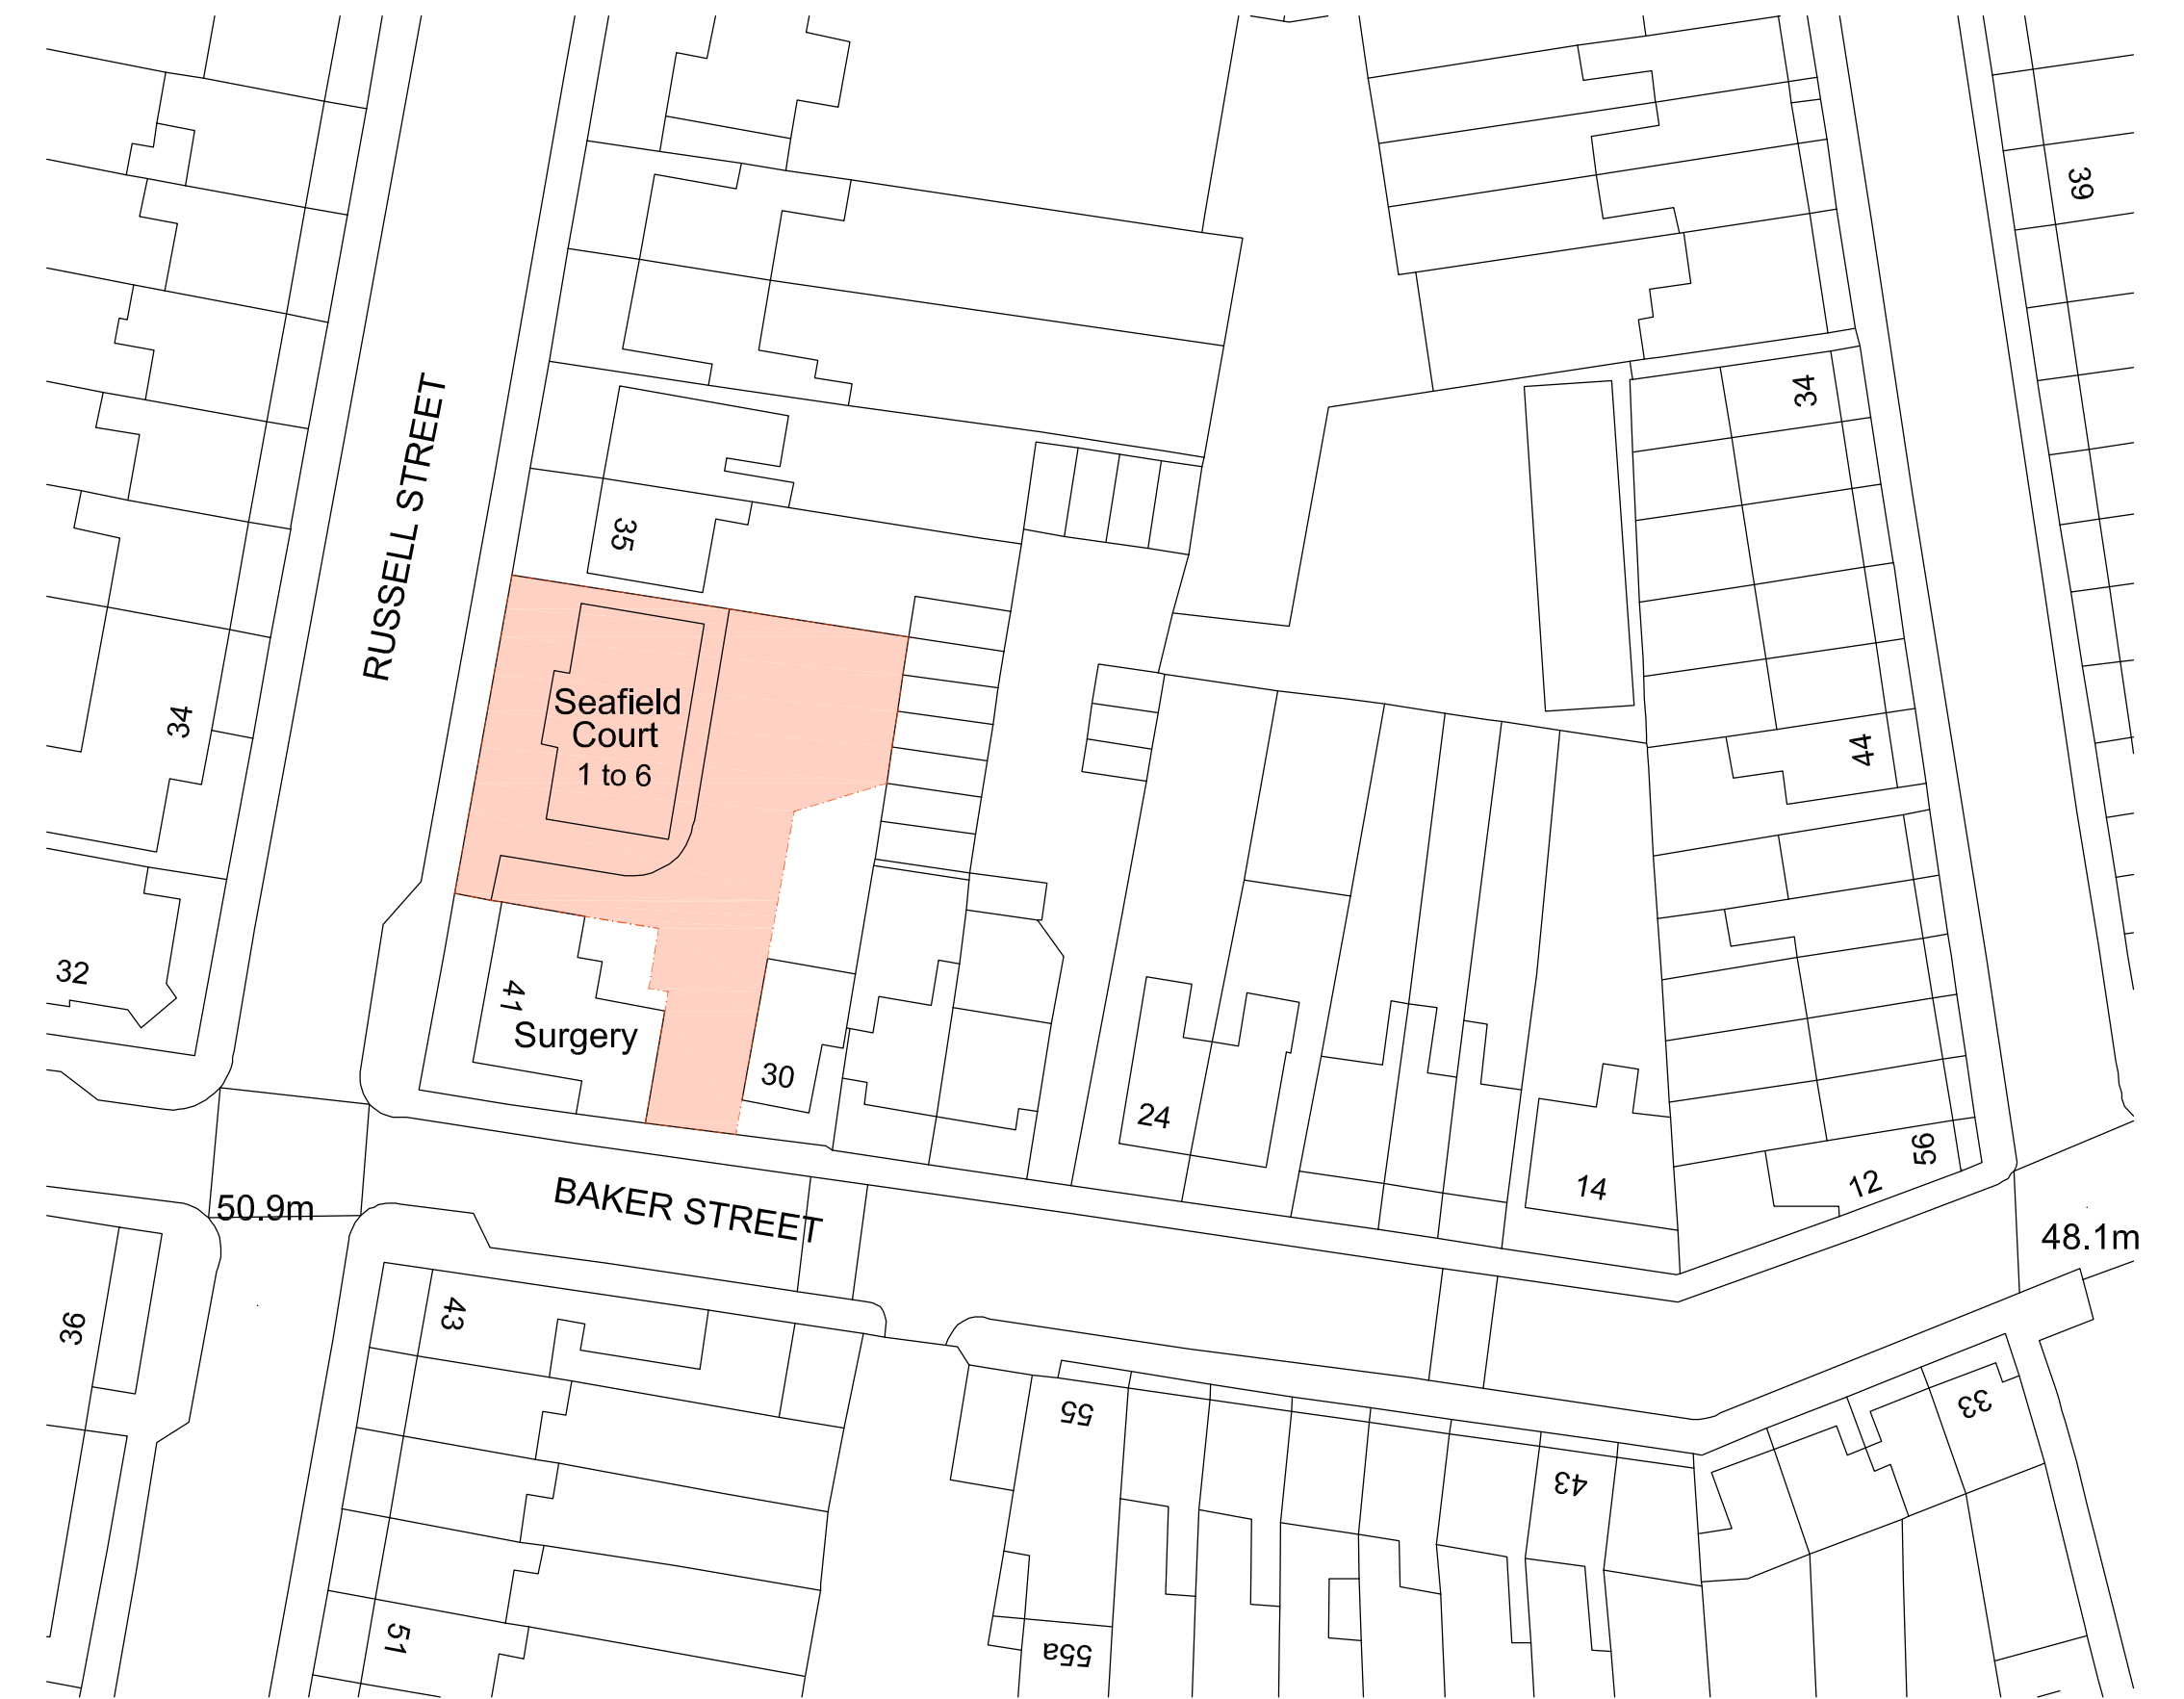


ORIGINAL SCALE 0-100mm

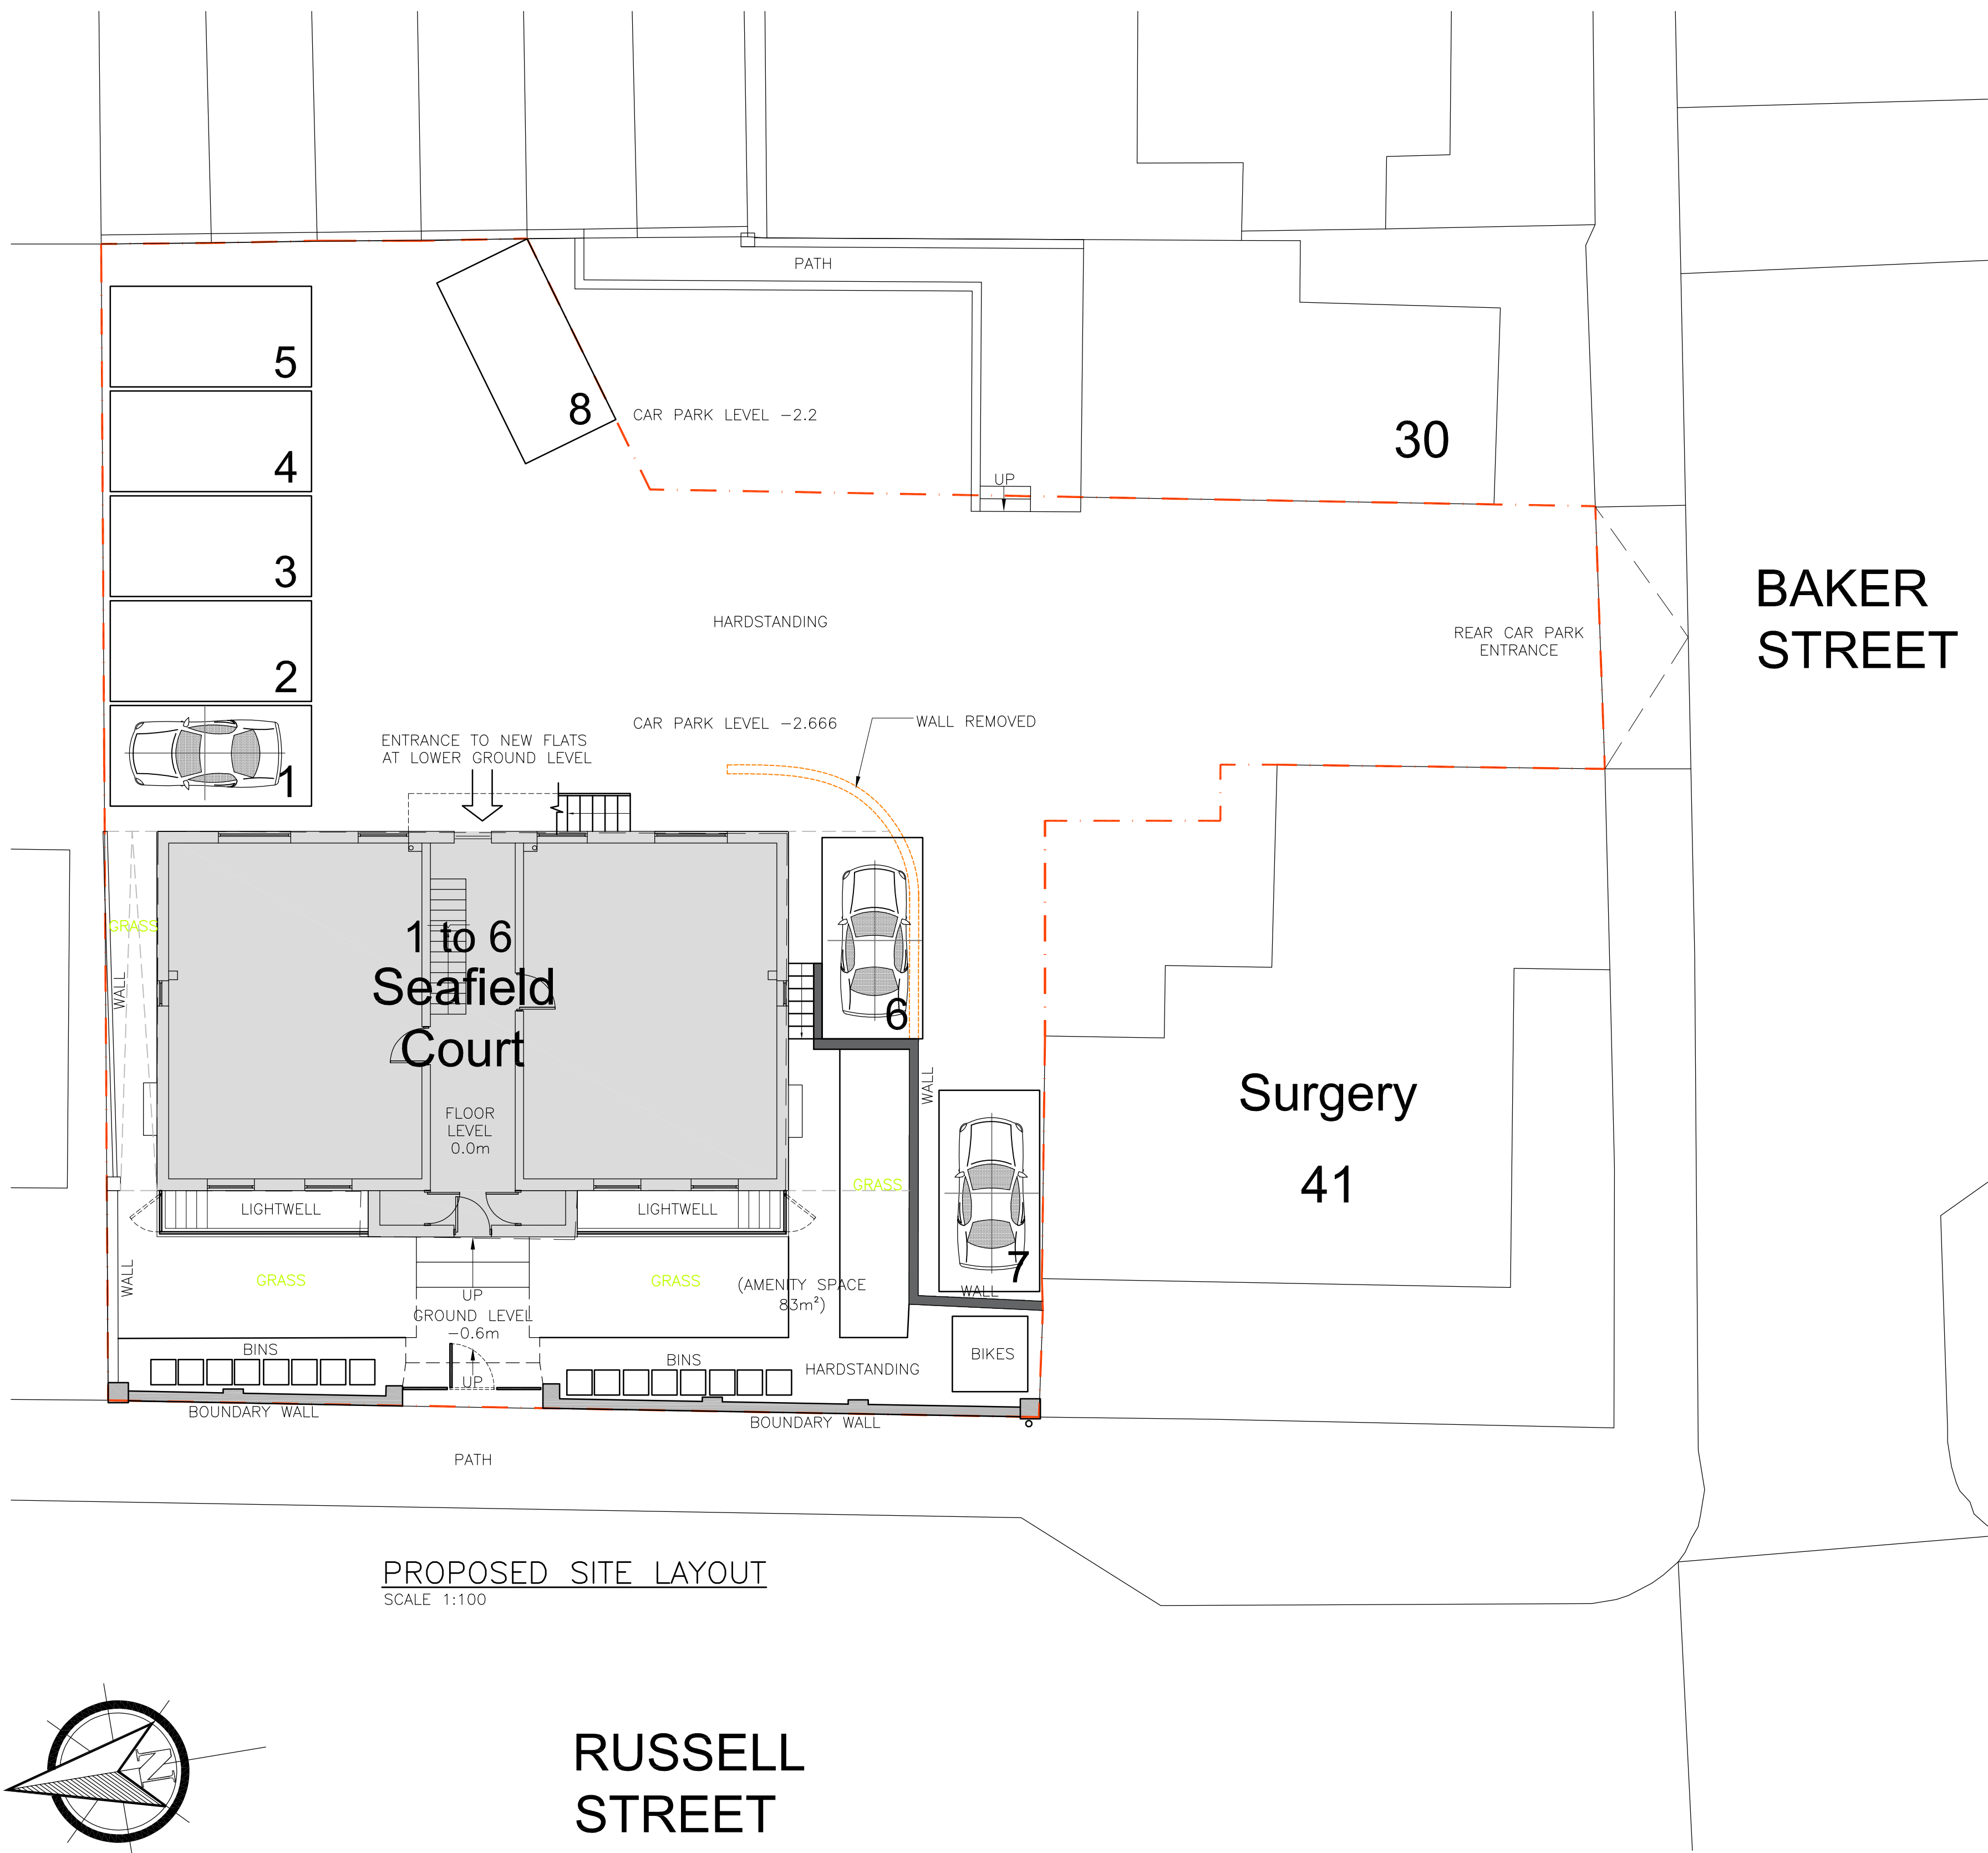

Ordnance Survey, (c) Crown Copyright 2014. All rights reserved. Licence number 100022432

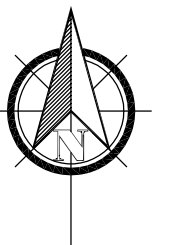

REFERENCE DRAWINGS			
REV	DATE	REVISION	OR REVIEW



AURA HOMES


Tel: 0203 189 1619
E-mail: info@aurahomes.co.uk

Client	SCM LTD
Project	PROPOSED BASEMENT CONVERSION:
	SEAFIELD COURT
	RUSSELL ST
	READING
	RG1 7XD

Title	LOCATION AND SITE PLAN
-------	------------------------

Scale	AS SHOWN @ A1	Date	MAY '17
Originator	BR	Reviewed By	

Drawing number	17006/001/PL	Rev.	02
----------------	--------------	------	----

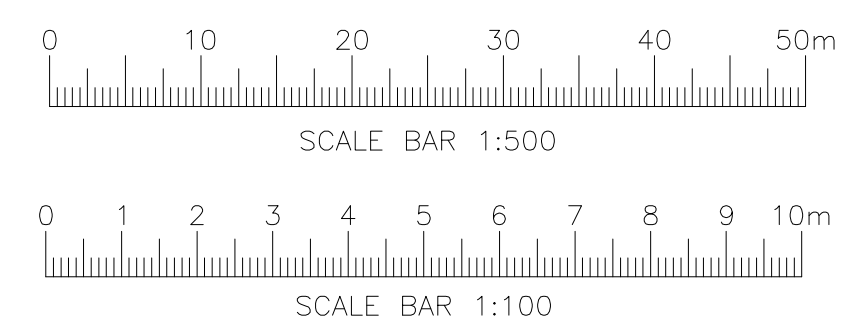

NOTES

1. These plans are subject to Planning and Building Regulation Approval or any other statute in law before building work commences.
2. Any structural work where shown on this drawing is subject to a qualified structural engineers calculations before building work commences.
3. All drawings marked 'Preliminary' are not to be built or manufactured from.
4. Only Local Authority Planning Departments may scale dimensions from the drawings.
5. Any discrepancies found in these drawings should be brought to the attention of the designer as soon as possible for rectification.
6. Client to ensure all Party Wall Agreements are in place before starting works.