



Front Elevation
1 : 100




Rear Elevation
1 : 100




Side Elevation
1 : 100

Garage type associated with units 33, 37, 41 & 45
Drawings to be read in conjunction with house type E.02

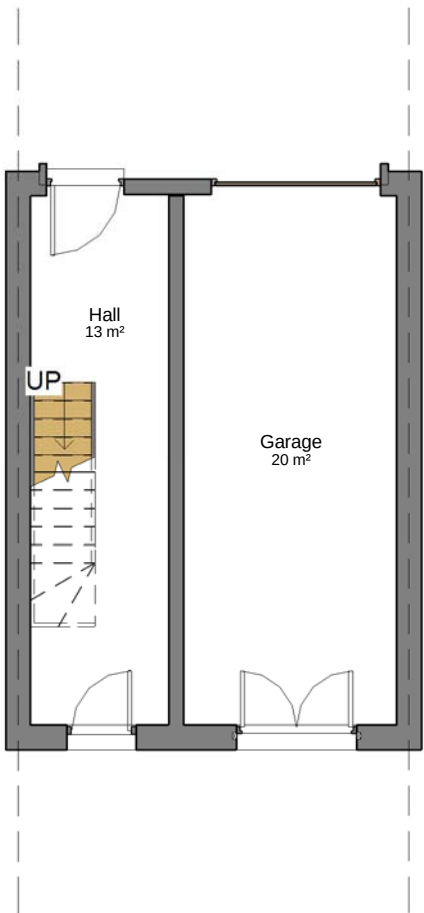

00_Ground
1 : 100

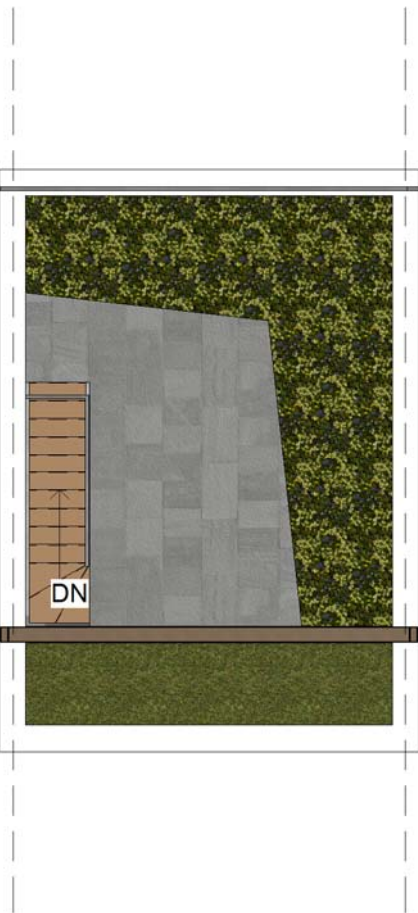

01_First Floor
1 : 100



Key Plan
1 : 2500

PLANNING

Project
Former Cox & Wyman Building
Cardiff Road, Reading
Drawing Title
Garage Type G.04

Date	Scale	Drawn by	Check by
06/10/17	As indicated @ A2	DC	PN
Project No	Drawing No	Revision	
24325	A-PP-11-54		



VISUAL SCALE 1:100