




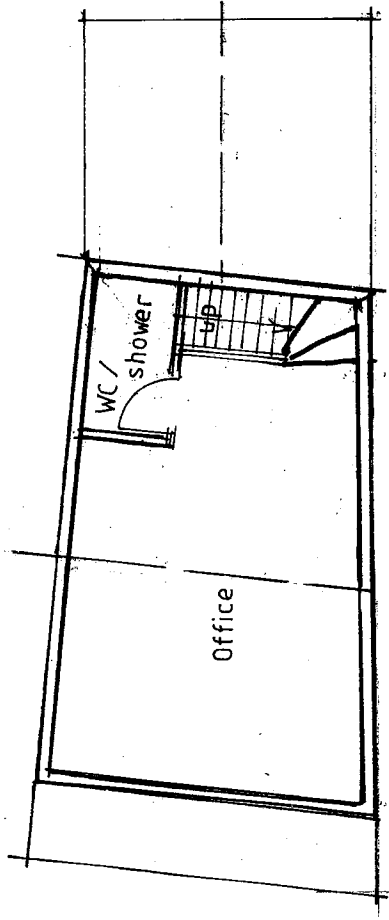


Second

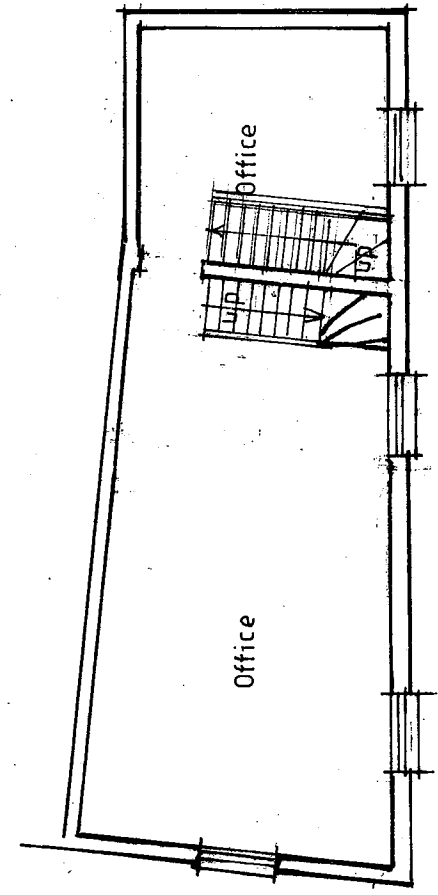

First

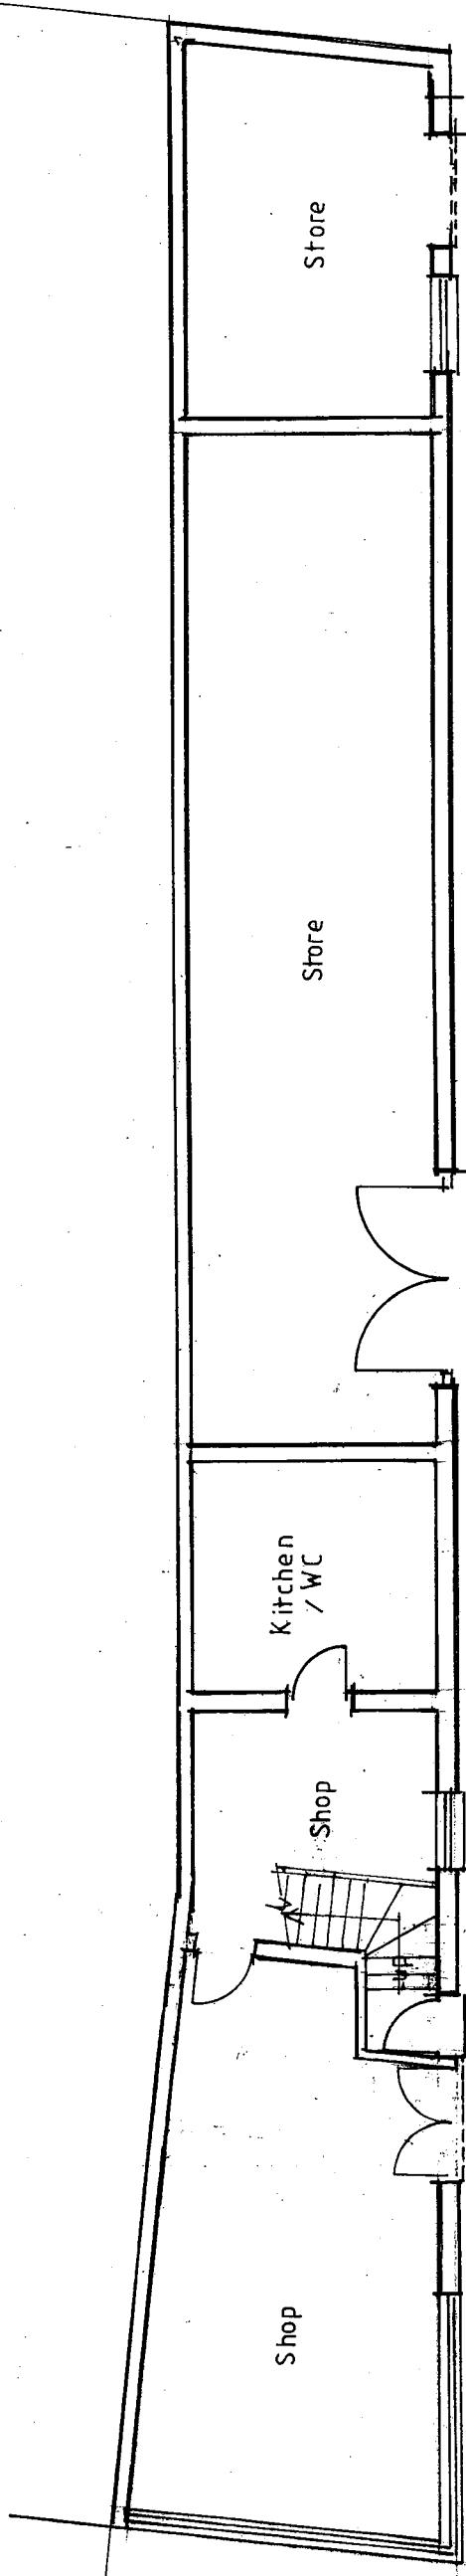

Ground

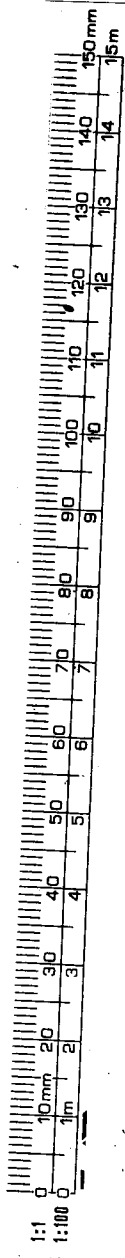

DAVID SYRAD
ARCHITECT
 D. Arch. (Kingston) RIBA. Chartered
 Architect
 1 HALFACRE CLOSE, SPENCERS WOOD,
 READING, RG7 1DZ. TEL. 0118 988 8866

Client:
Kingfisher First
(Oxford Road) Ltd

Job Title:
578 - 584 Oxford Road
Reading RG1 1EQ

Date:
October 2012

Scale:
1:100 @ A3

Drawing No:

Existing Floor Plans
3226.09