



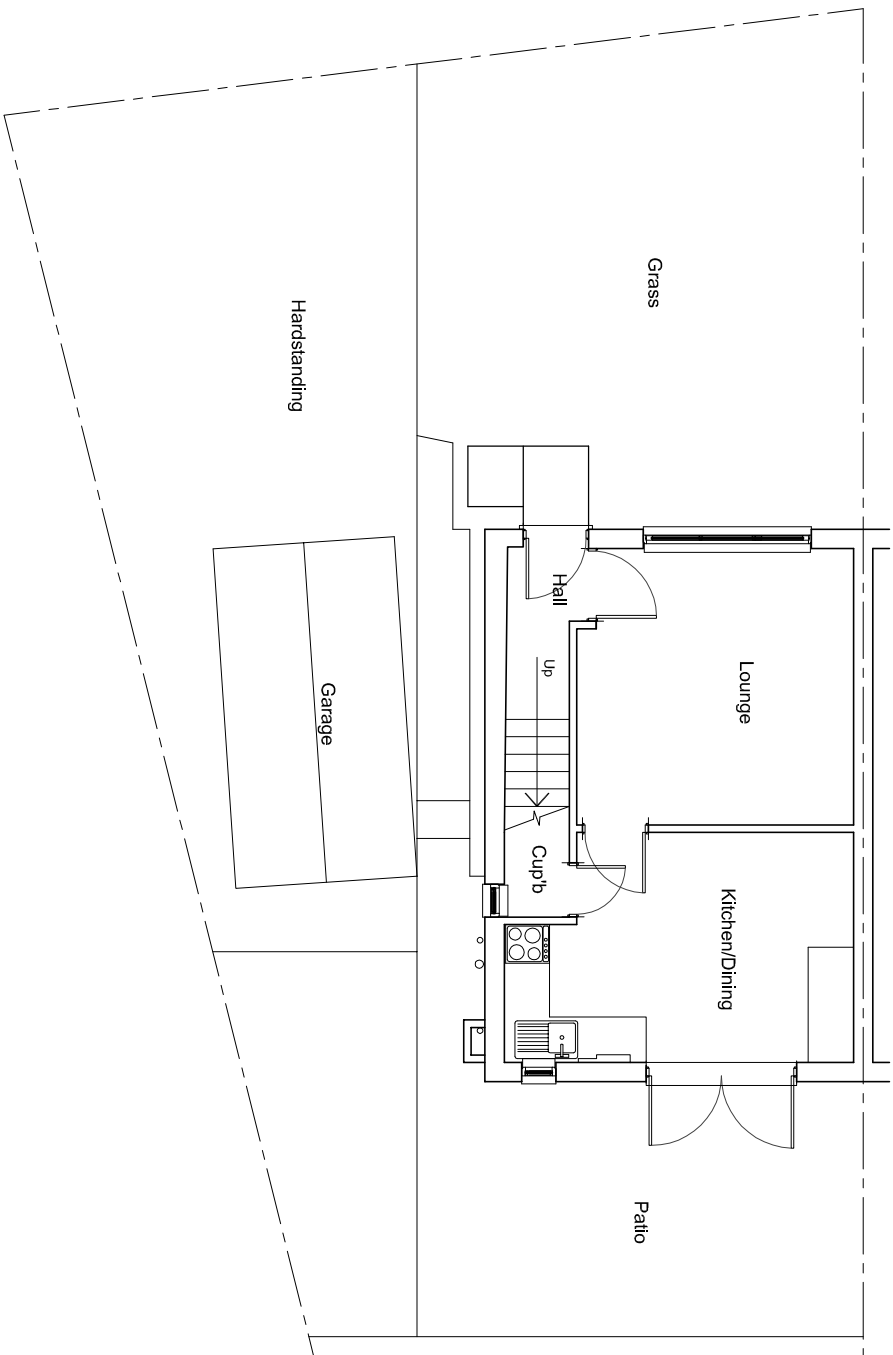

Existing Ground Floor Plan
Scale 1:100

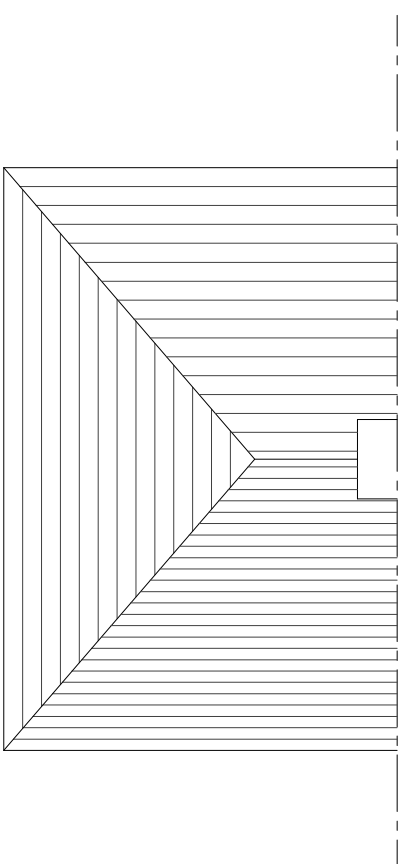

Existing Roof Plan
Scale 1:100

	NOTES This drawing is to be scaled for planning purposes only. All dimensions are in millimeters unless noted otherwise. This drawing to be read in conjunction with drawings 001 to 005	Client	Project Name and Address	131 Rodway Road, Tilbush, Reading, RG30 6EJ. Existing Plan	4 Voids, 15mm Channel Drawing Ref 10 083		
					Tel: 01189372455 Mobile: 0786559044 e-mail: info@kdcplanning.com		
					Status	Dwg No.	Rev
					For Approval		
					Date	March 2017	002
		Scale	As shown @ A3				
Revisions		Date					