




Side elevation B


Detail shown on drawing:
1710/01_005

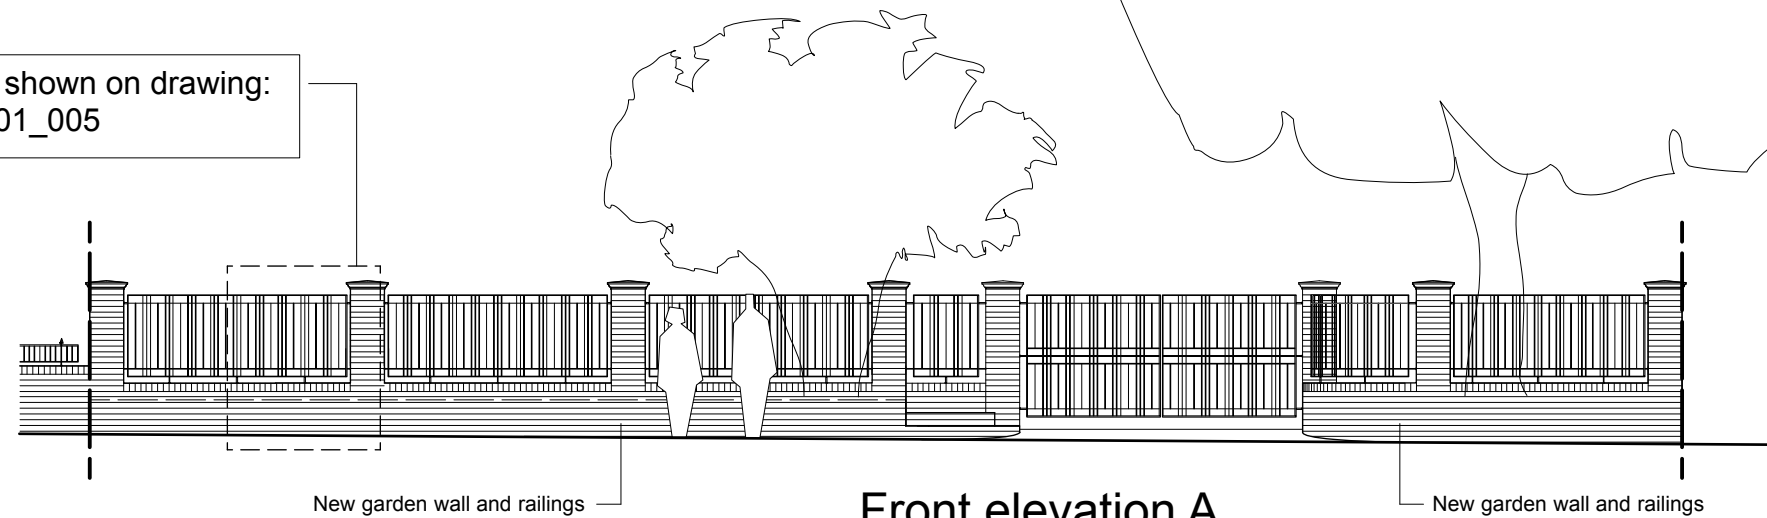

New garden wall and railings

Front elevation A

New garden wall and railings

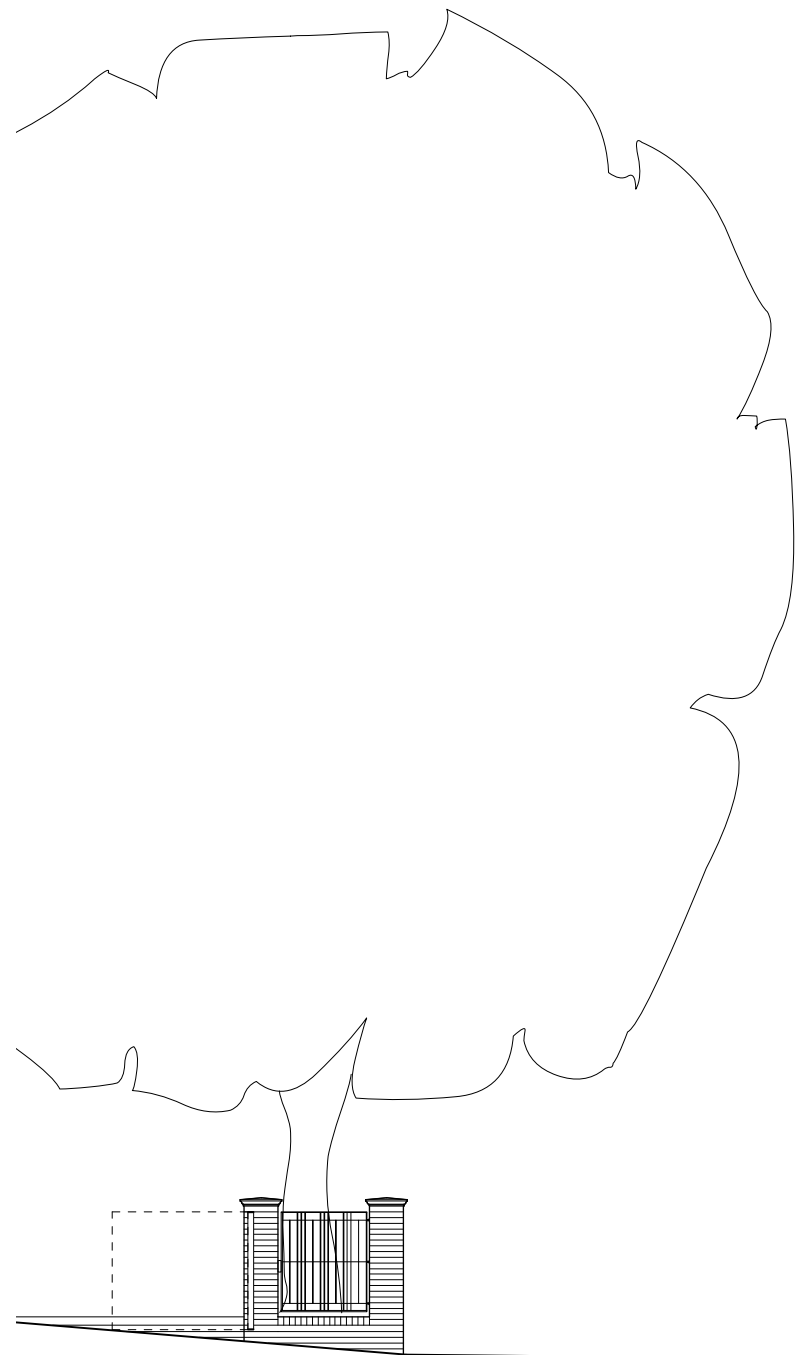

Side elevation C

0 5 10 M



Milton Architects Limited
Old Stables Court The Parade
Marlborough SN8 1NE

T: 01672 514354 M: 07795 414675
mail@miltonarchitects.co.uk

Project : 82 Shinfield Road
Reading
Garden wall and entrance gates
Contents : Proposed wall elevations

milton architects

Scale : 1:100 @ A3

Date : September 2017

Drawing: **1710 / 02_005**