




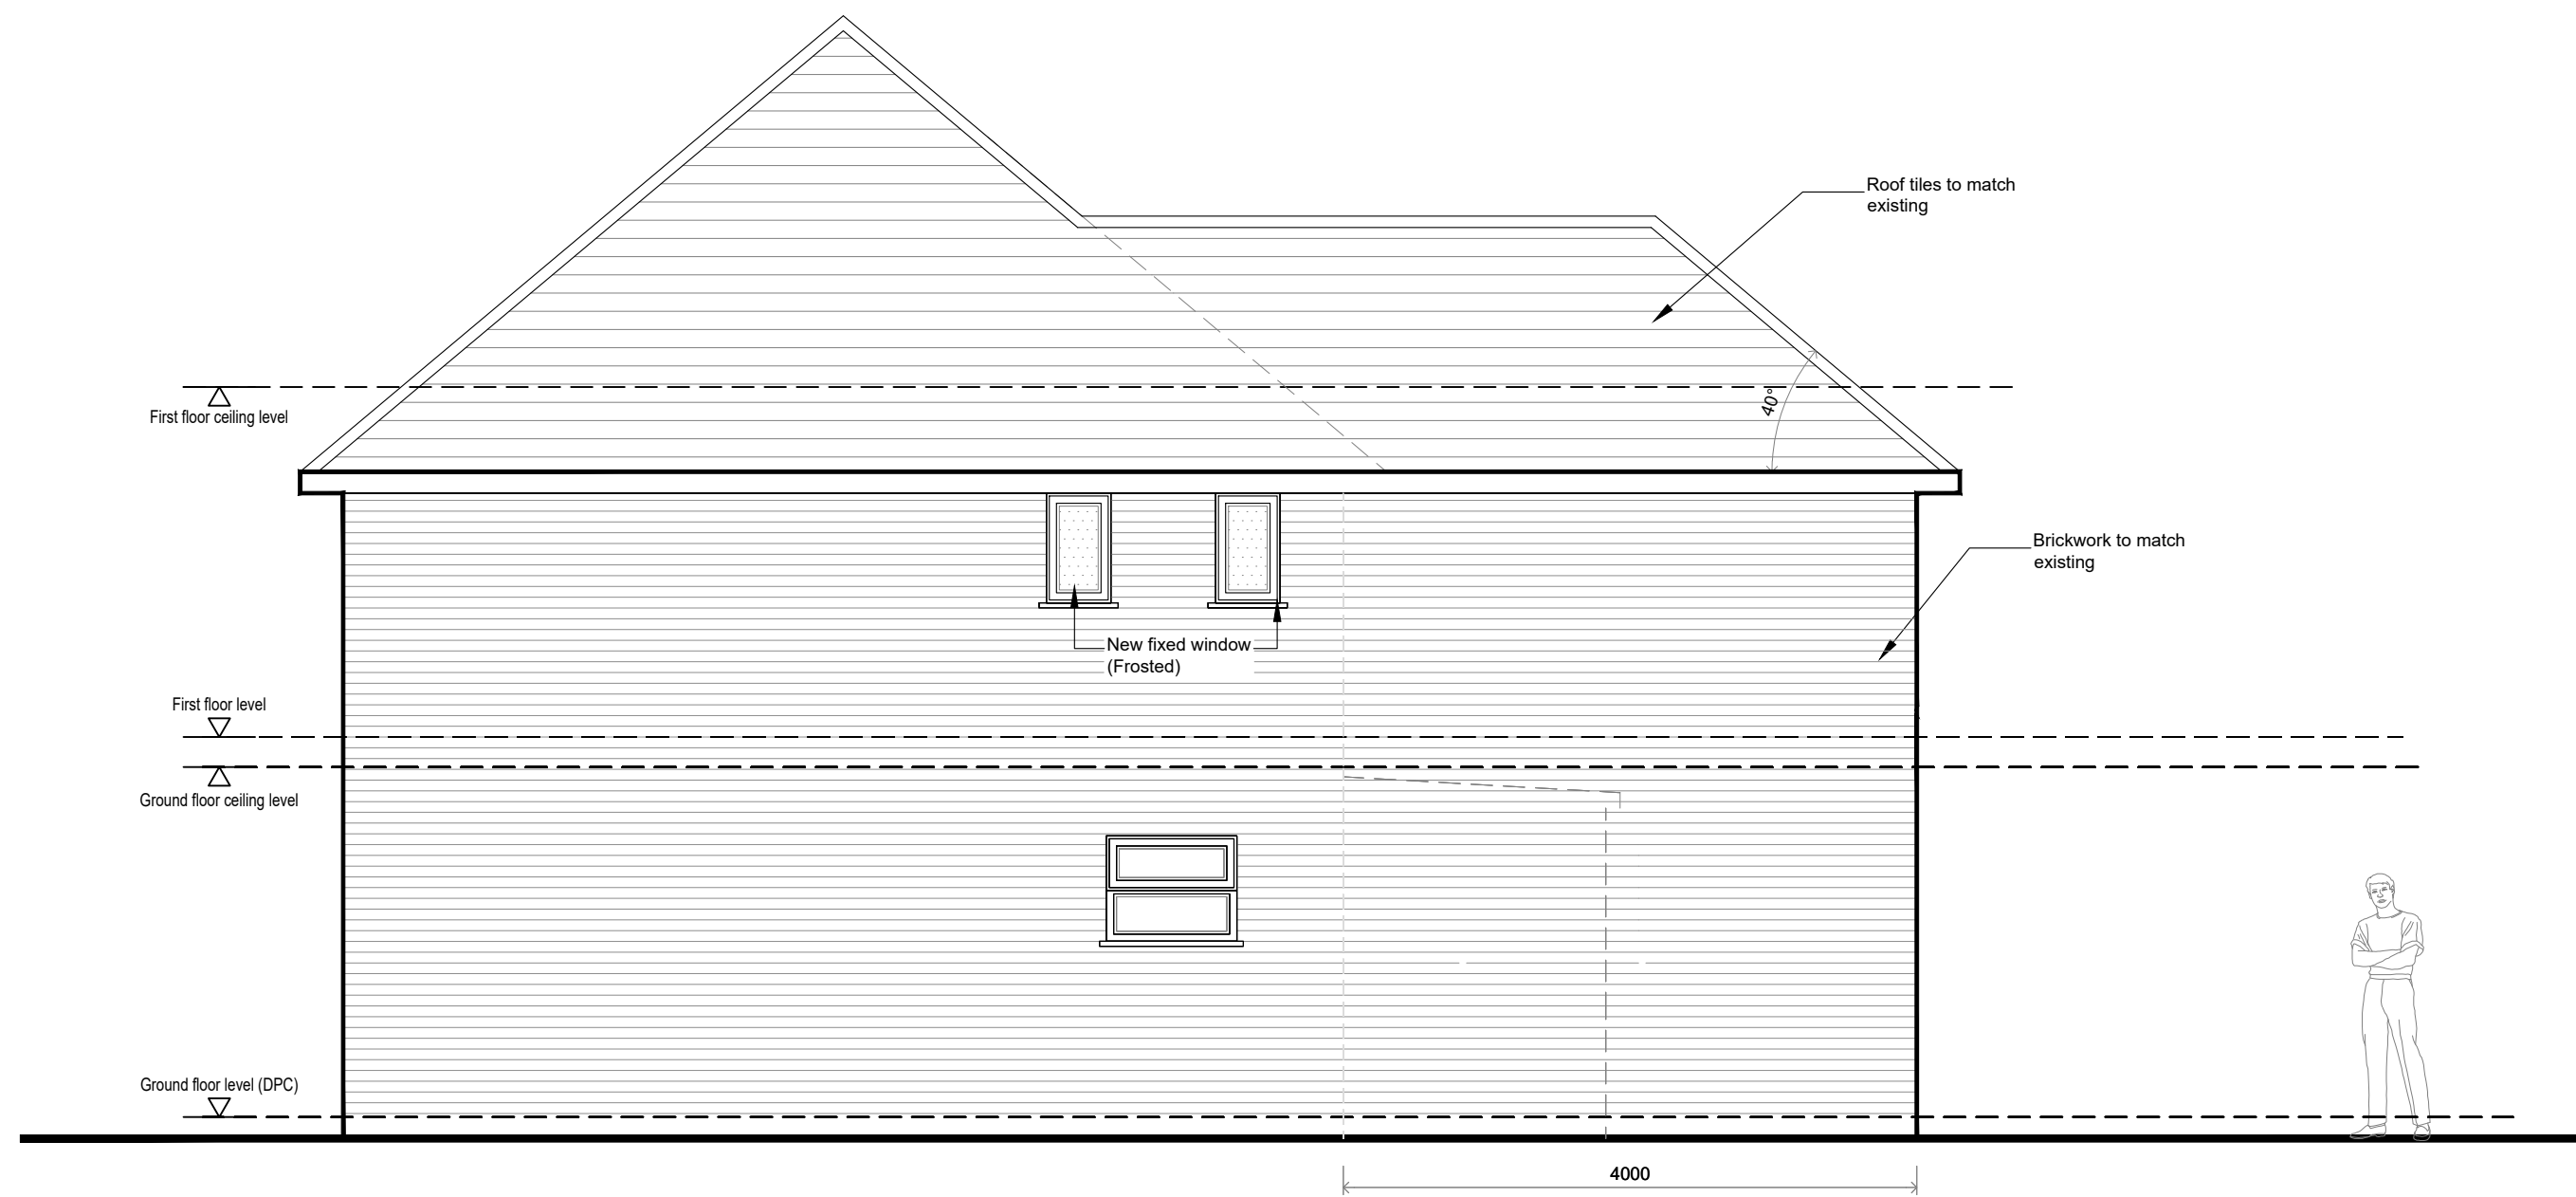


Proposed right-side elevation

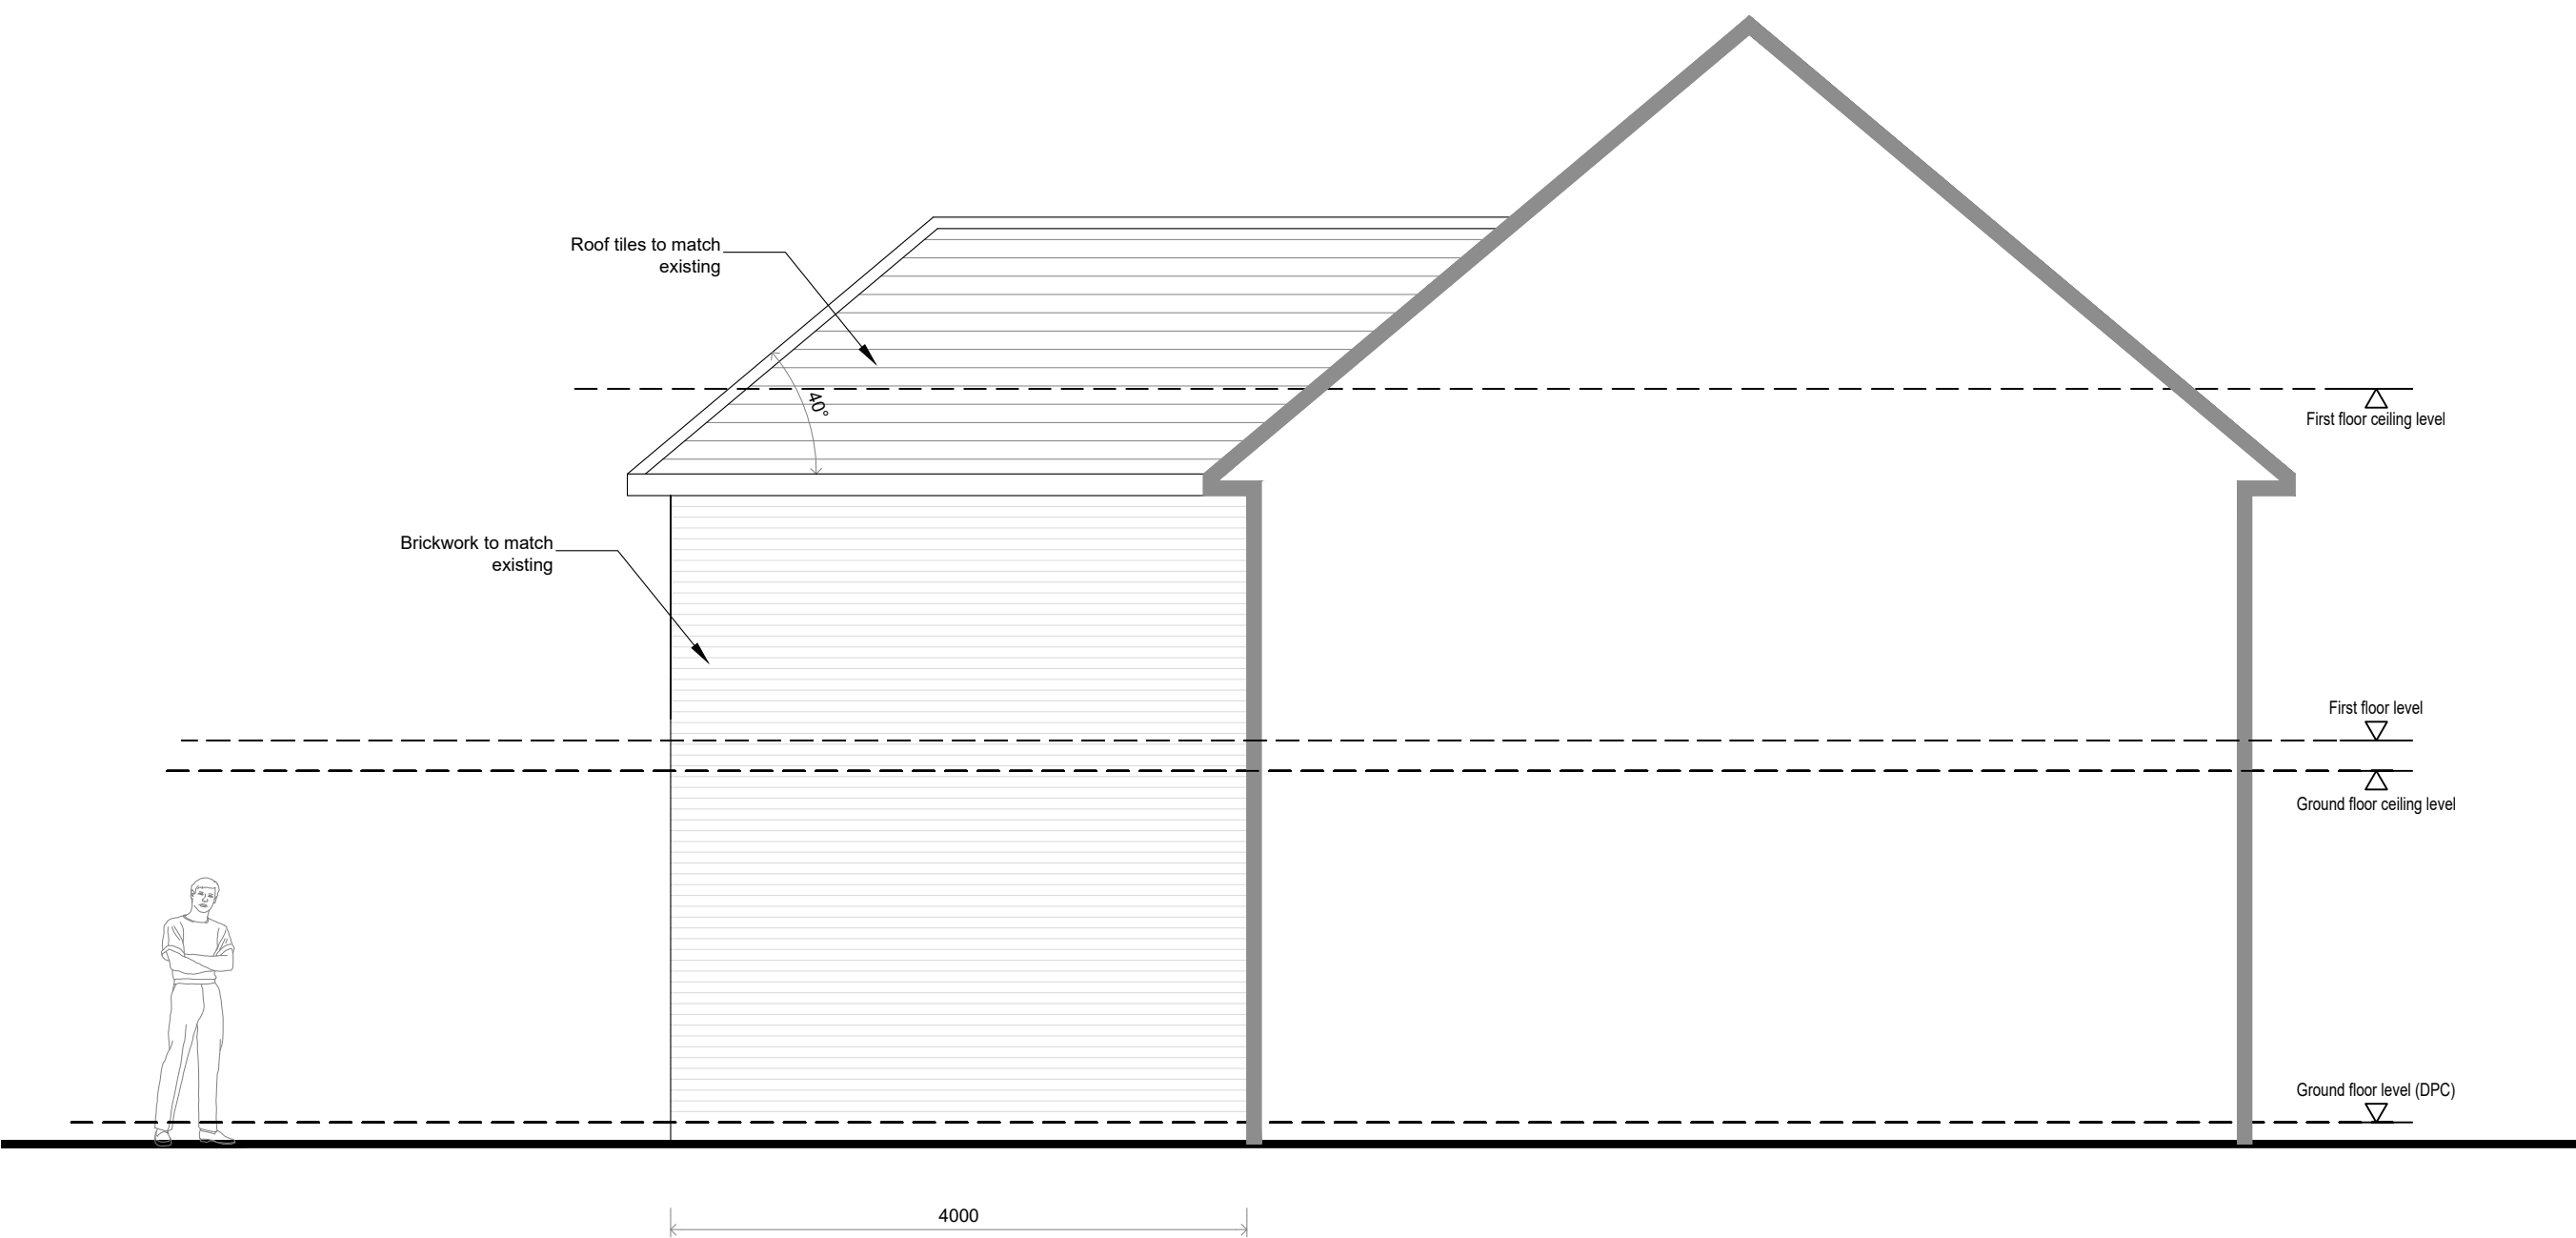

Proposed left-side elevation

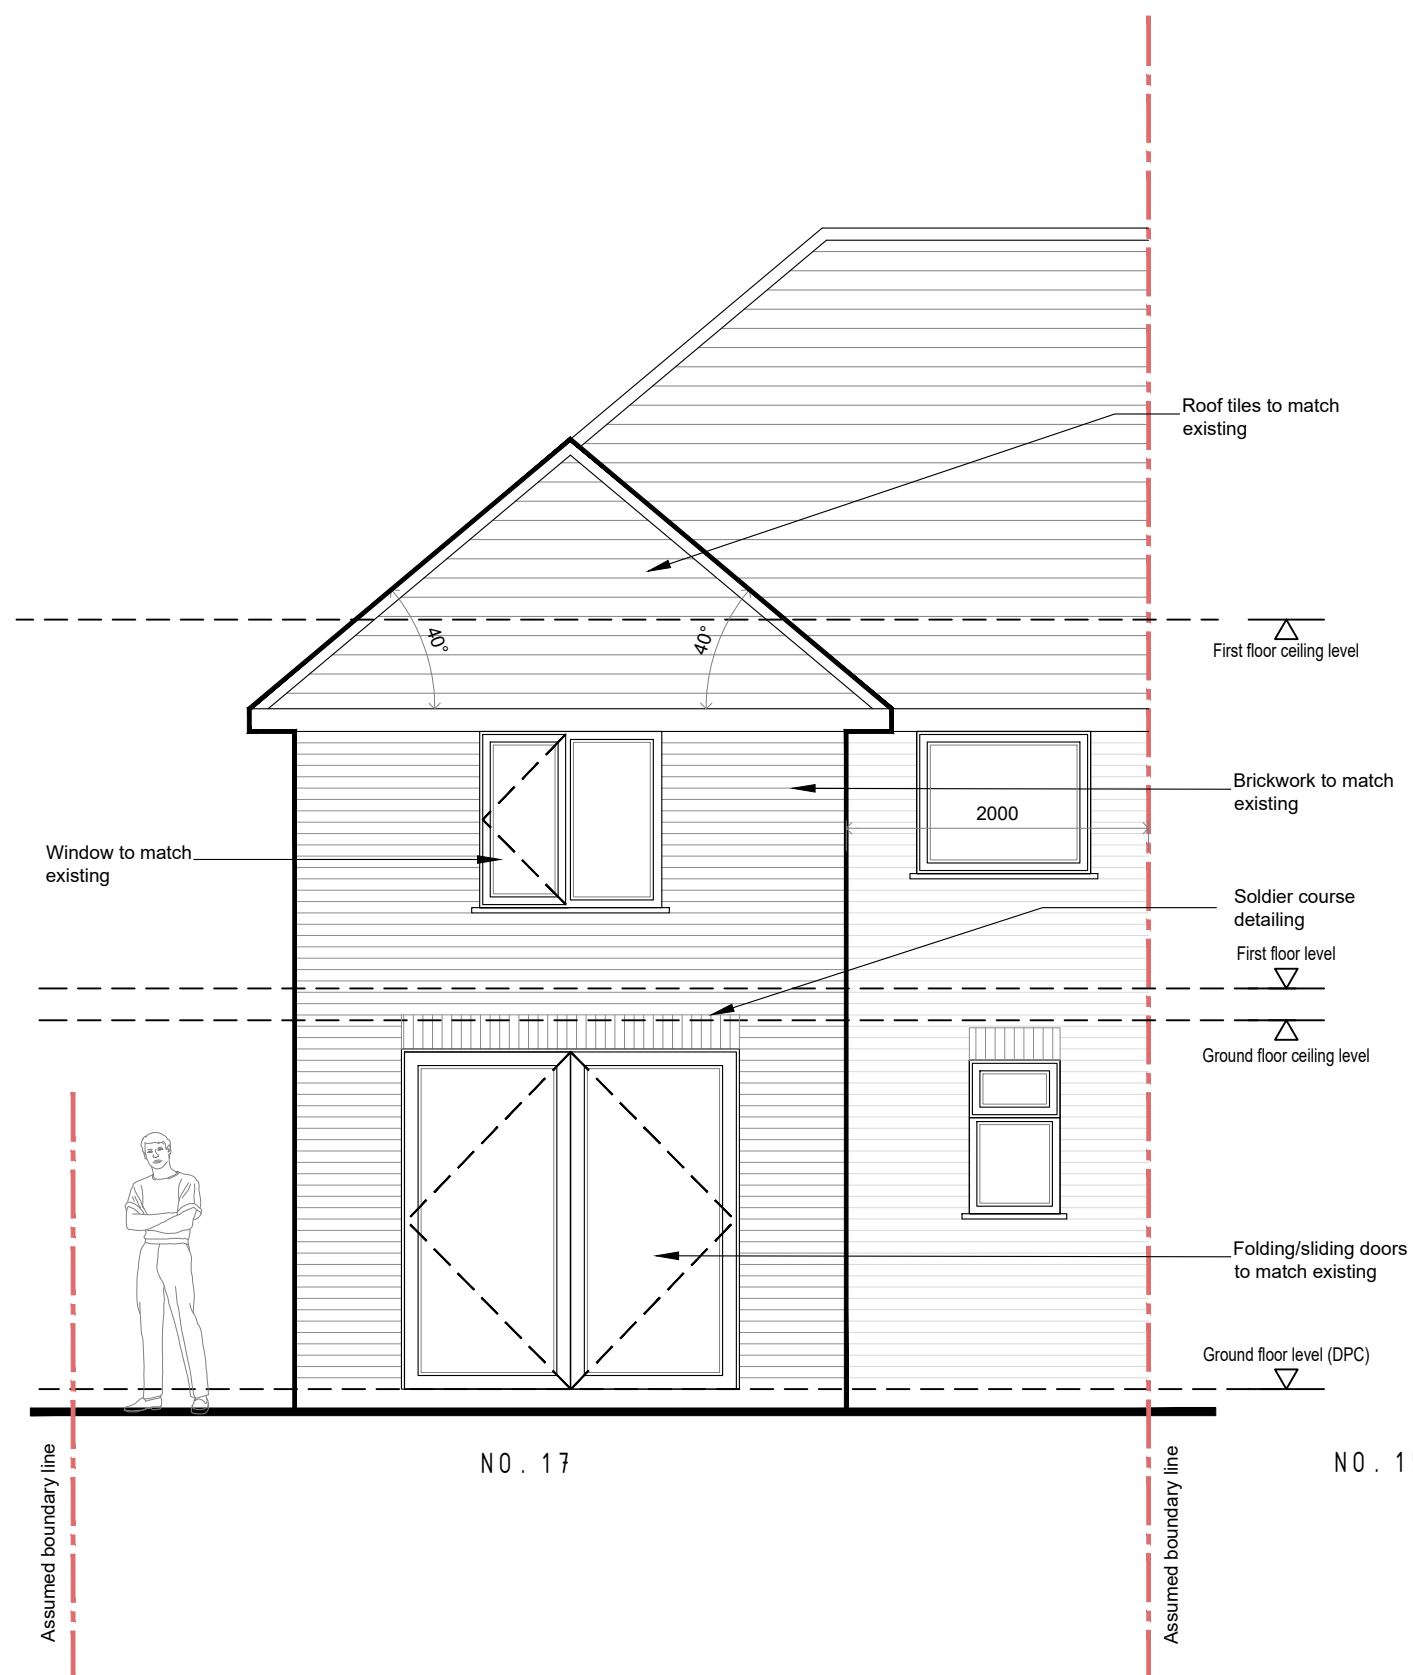

Proposed rear elevation

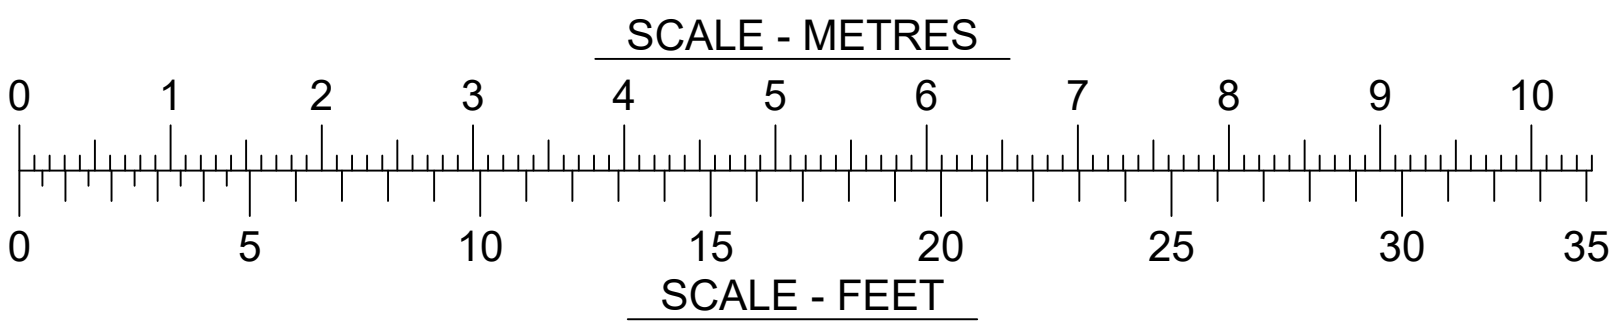

Rev B 06.06.17 Side elevation amended.

Rev A 01.06.17 Size of extension reduced.



Archicraft Designs

project: 17 Blagdon Road, Reading  
RG2 7NT  
client: Gaurav Jain  
drawing: Proposed elevations and section  
Planning

drawing number: 17-012-004

revision: B  
date: April 2017  
scale: 1:50  
sheet size: A1  
issue: -  
drawn by: SEA

checked by:

This drawing may be scaled only for the purposes of planning approval  
check all dimensions on site \* refer all queries prior to carrying out  
work this drawing is to be used only for the purposes for which it is issued  
© Archicraft Designs