






Existing Front Elevation

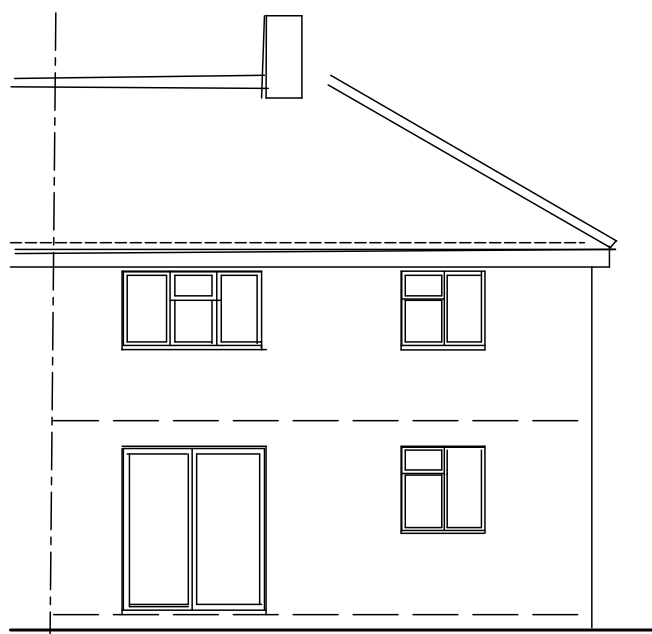



Existing Rear Elevation

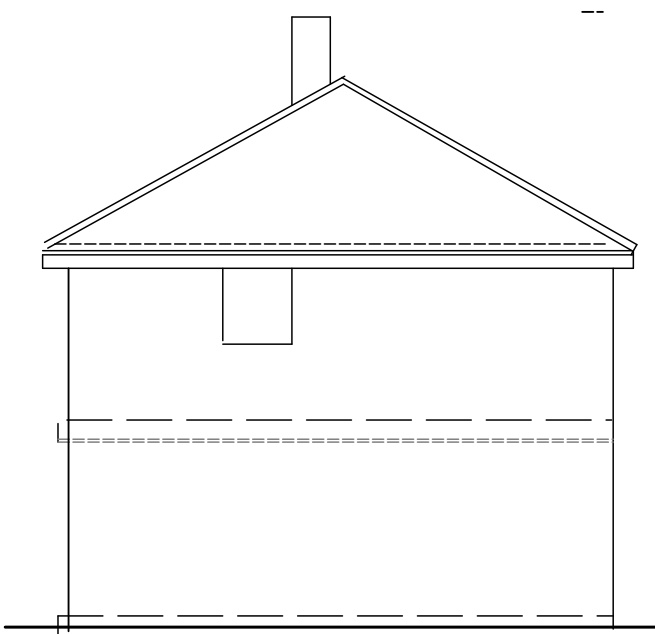


Existing Side Elevation

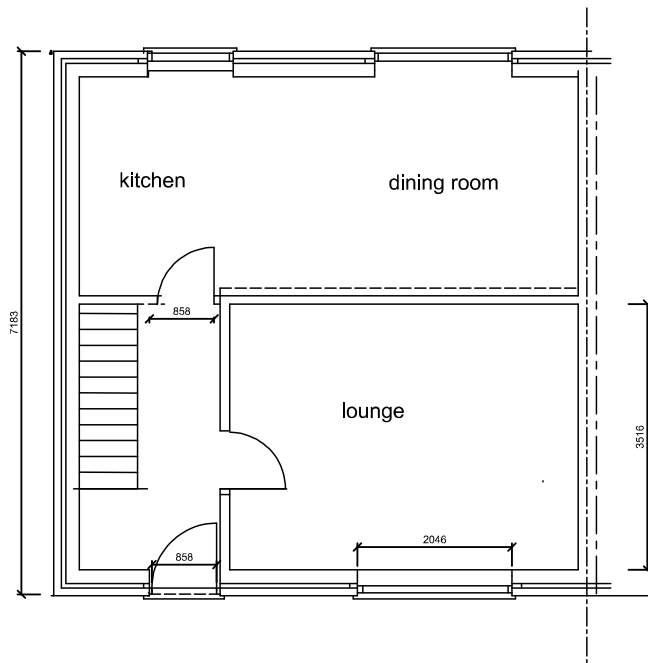



Existing Ground Floor Plan

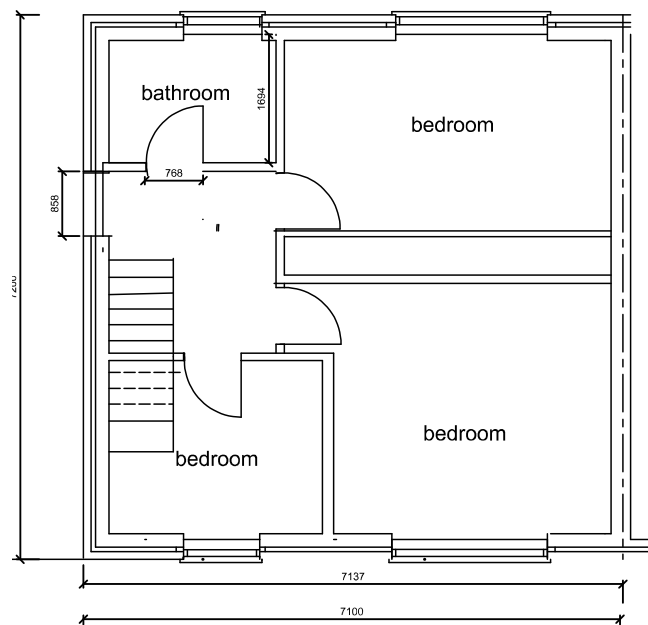 

Existing First Floor Plan

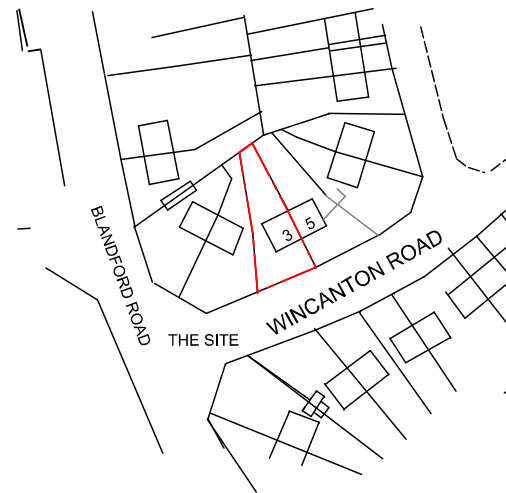

Location Plan
scale 1:1250

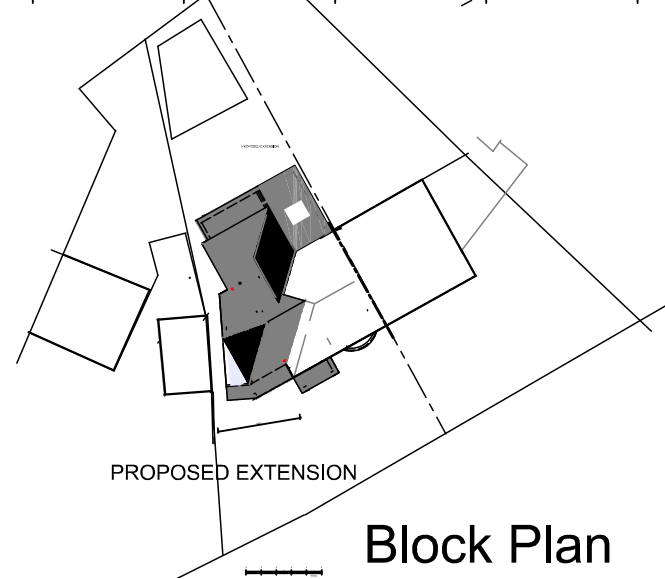 

Block Plan
scale 1:500

Title	Ex Plans, Elevations, Location & Block Plan		
Project	Proposed Rear and Side Extension		
Site	3 Wincanton Road Reading Berkshire RG2 8PA	Scales	As noted
Client	Mr. Kanyani	Drawing No 2015 EP	