



EXISTING



SOUTH ELEVATION

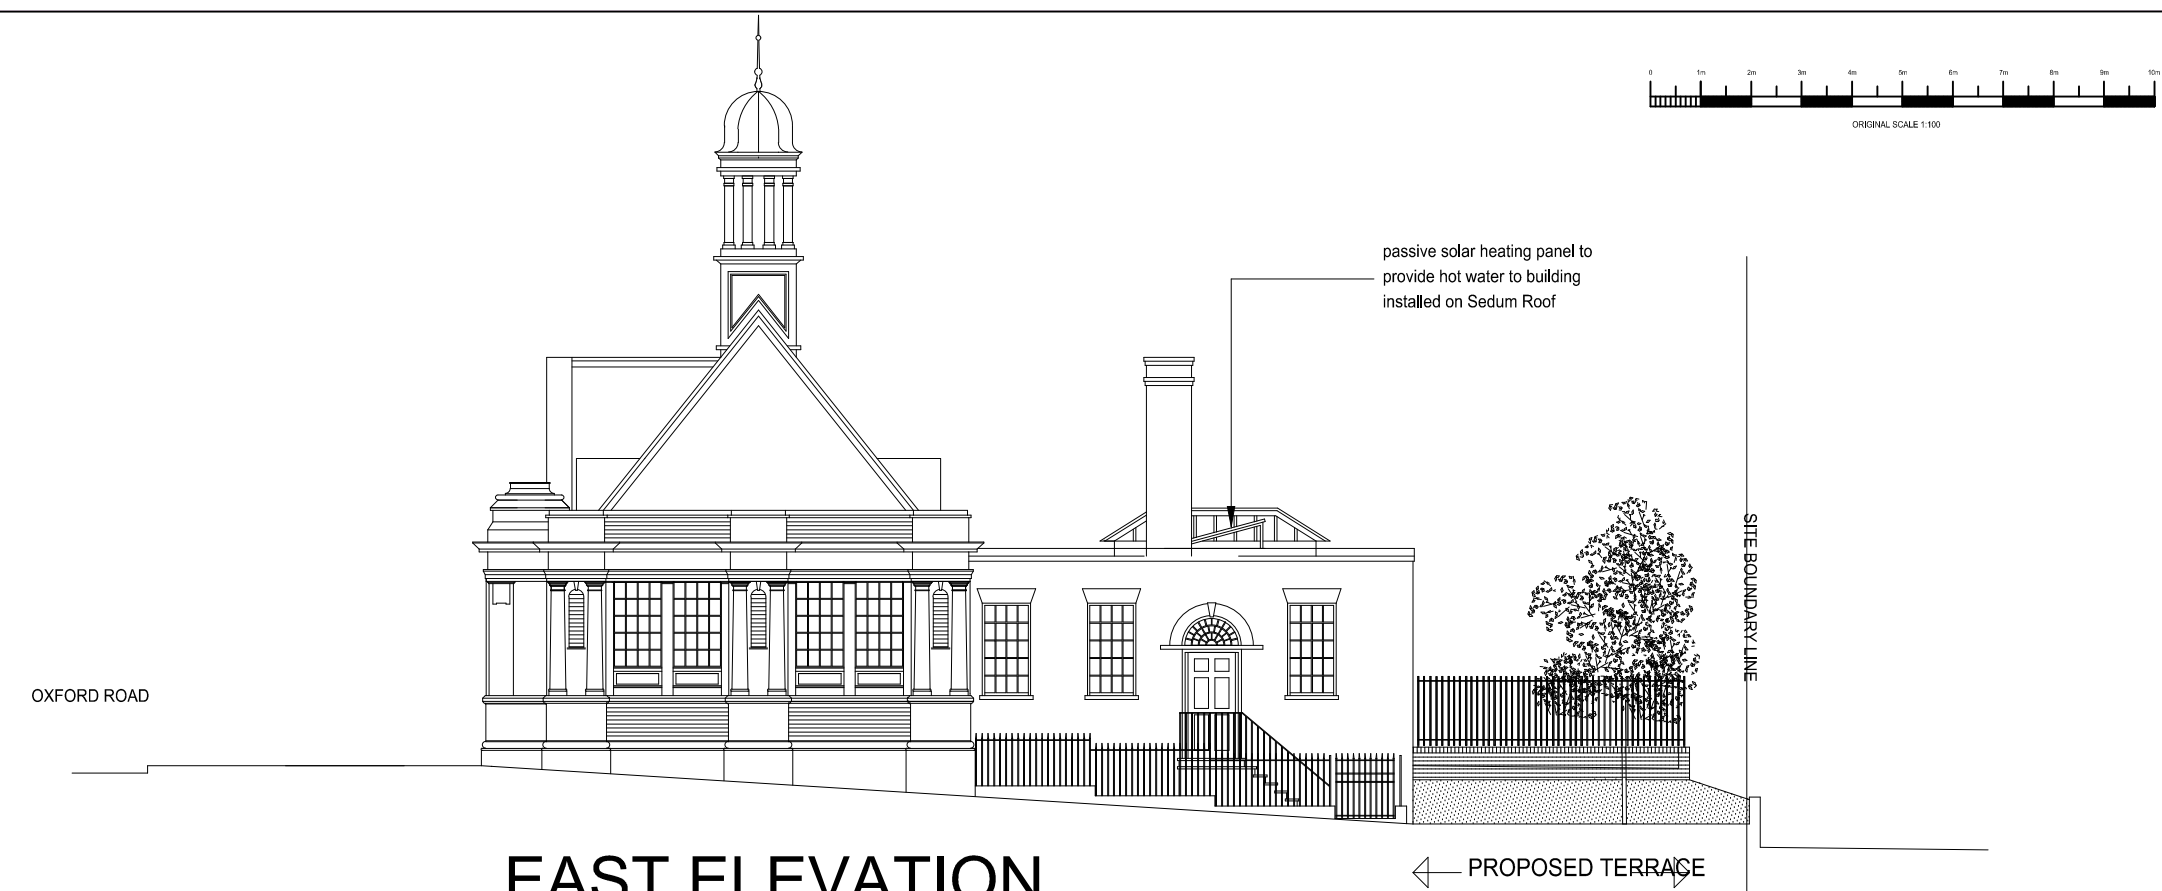

EAST ELEVATION

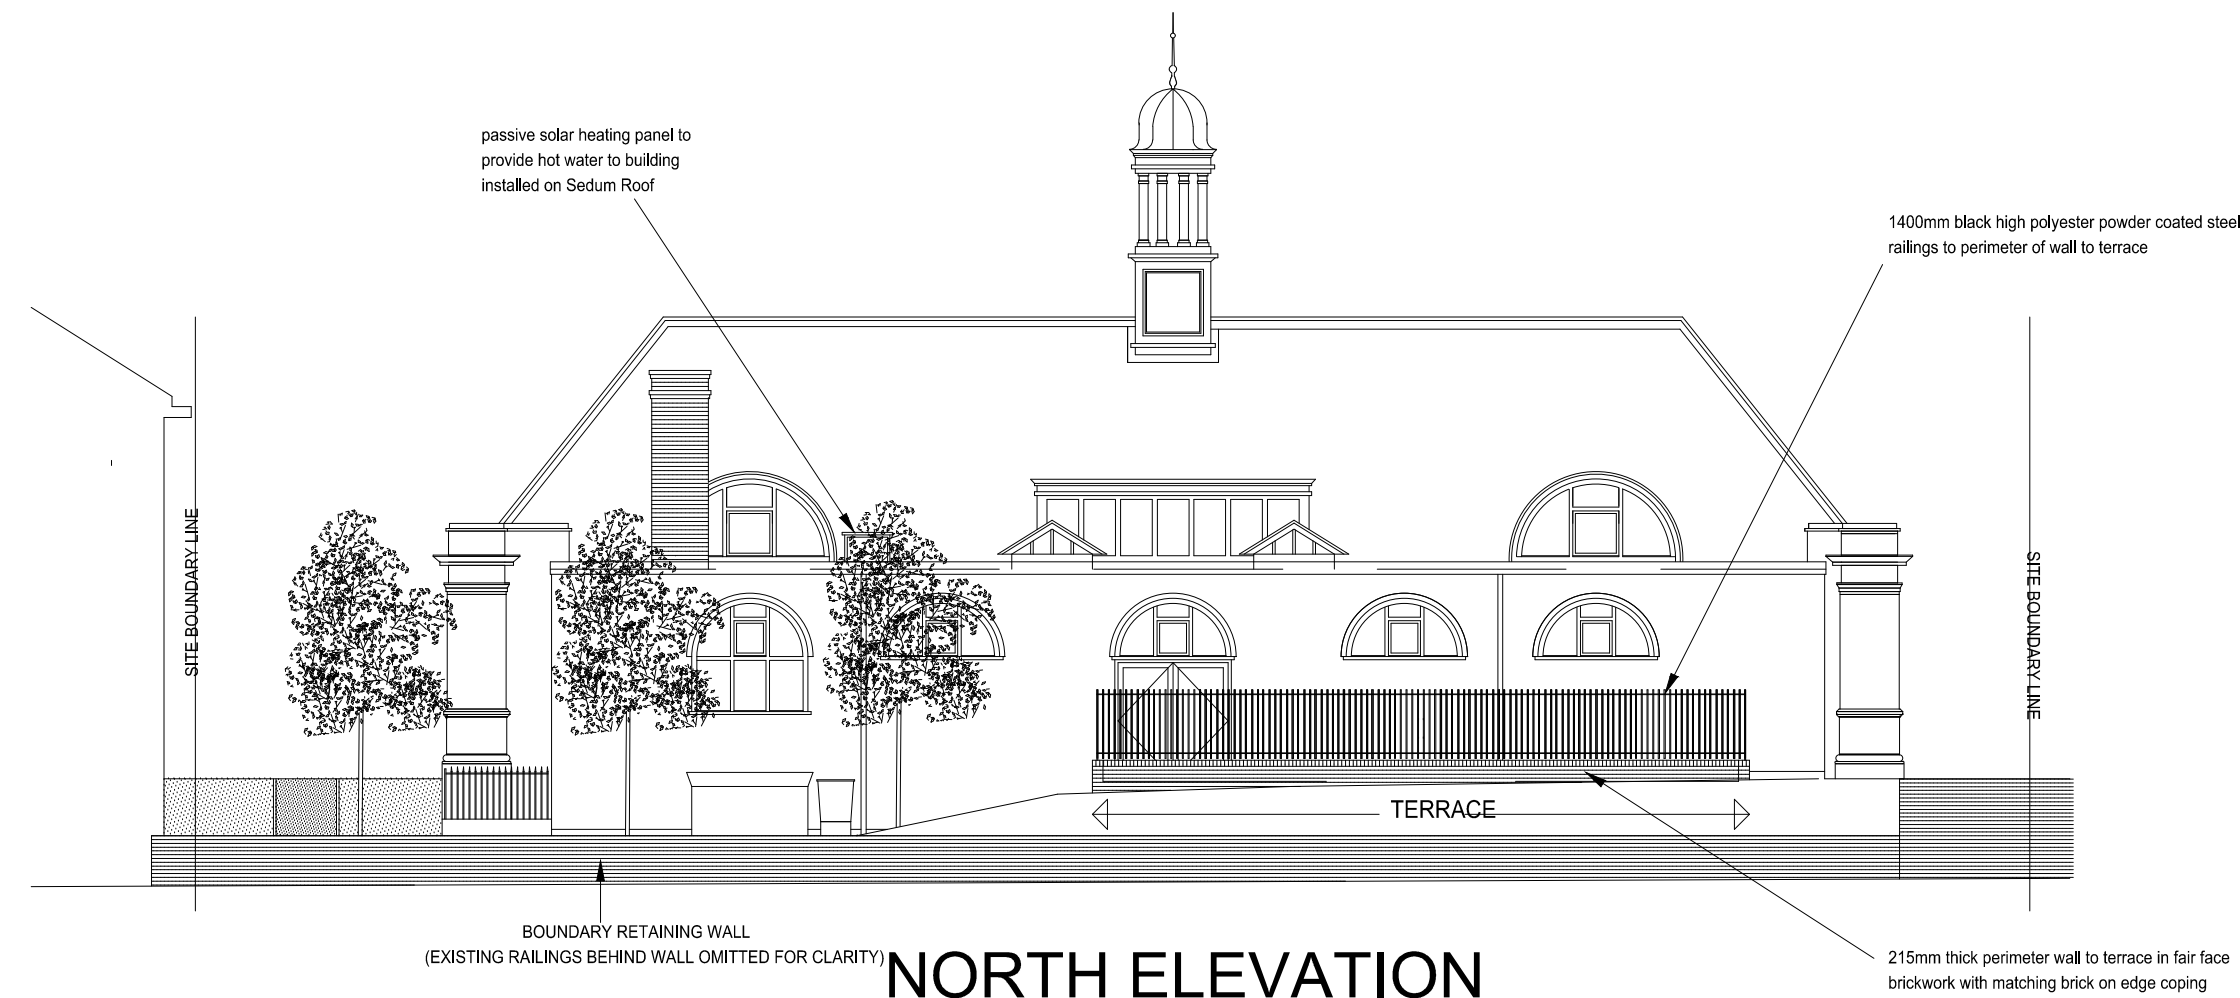


NORTH ELEVATION



WEST ELEVATION


PROPOSED

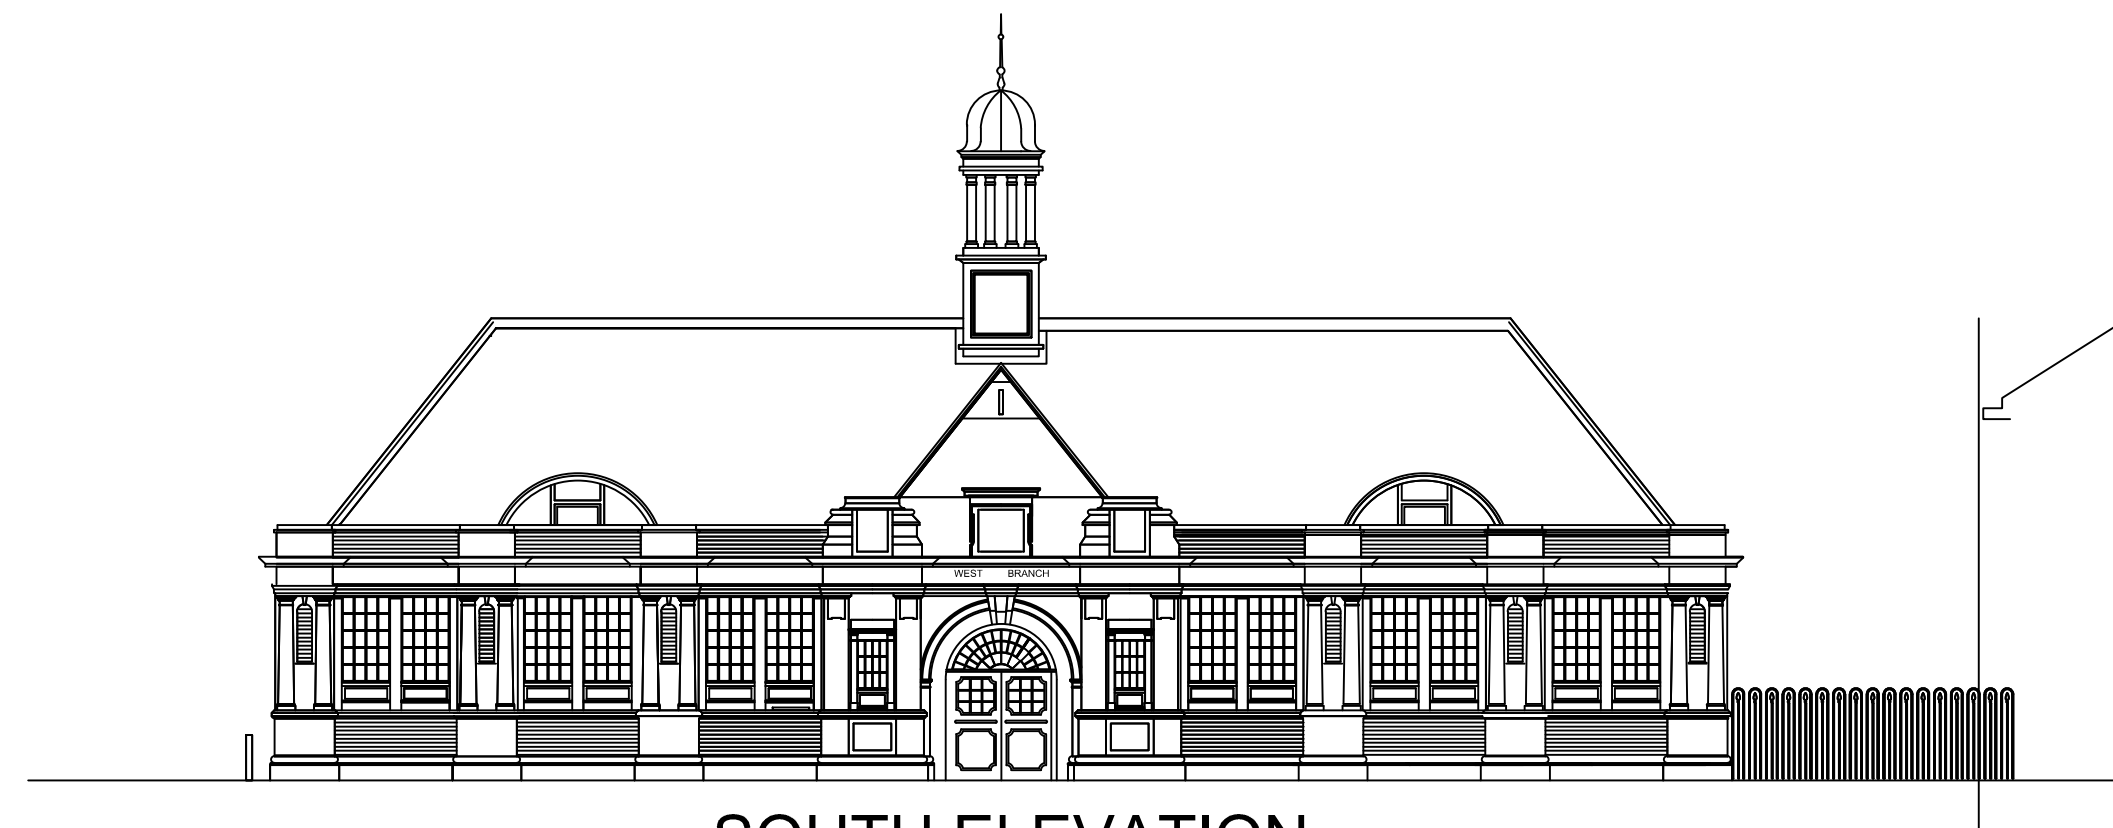

SOUTH ELEVATION



EAST ELEVATION

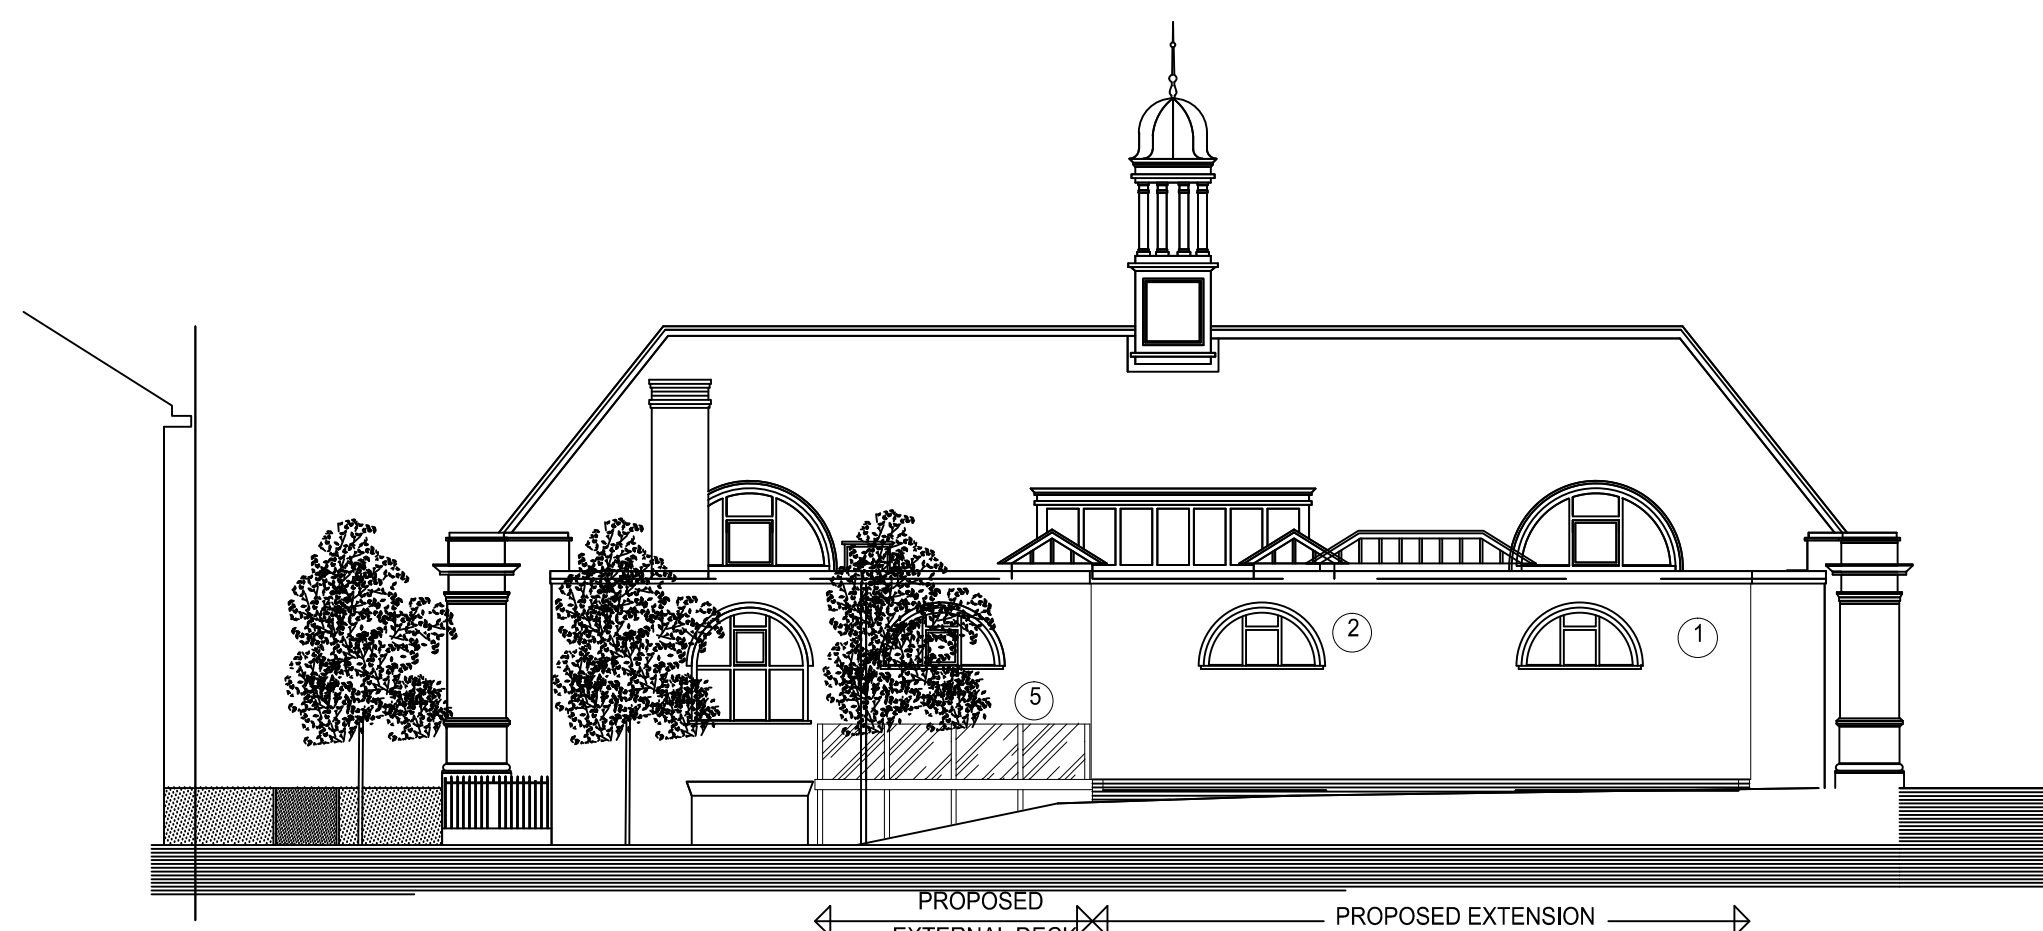

NORTH ELEVATION



WEST ELEVATION

Do Not Scale

Use only written dimensions. All dimensions must be verified prior to the works being put into hand and any discrepancies reported to the originator.

Health And Safety Information

	Details	Initials	Date
Asbestos Survey			
Structural Check/Lifting & Handling			
Site Survey			
Access and Egress/Site Compound			
Hazards Identified			

General Notes

PROPOSED MATERIALS

- ① External Walls: Render, colour to match existing
- ② Windows & Doors: Polyester Powder Coated Aluminium Frames (colour to be White) with sealed double glazed units
- ③ Roof Covering: Green Roof System with native species grasses hardy wild flower mixtures and perennials
- ④ Rooflight: Polyester Powder Coated Aluminium Framework (colour to be White) with sealed double glazed units
- ⑤ External Deck: Timber boards on joists supported on steel frame and posts with polyester powder coat finish and laminated glass balustrade

Rev.	Details of Revision	Date	Sign
------	---------------------	------	------

Client:



Chilbrook, Oasis Business Park, Eynsham,
Oxfordshire, OX29 4AH

Tel. +44(0) 1865 734 100
Fax. +44(0) 1865 883 060

Project:

Battle Library Community Hub Room
Extension

Ref:

5152591

Drawing No:

5152591-G-FG-B-003

Title:

EXISTING AND PROPOSED ELEVATIONS

Scale: 1/100	Drawn: CR	Checked:	Co-ord chk:
Original Size: A1	Date: APR-17	Date:	Date:

Status:	
---------	--

TO