



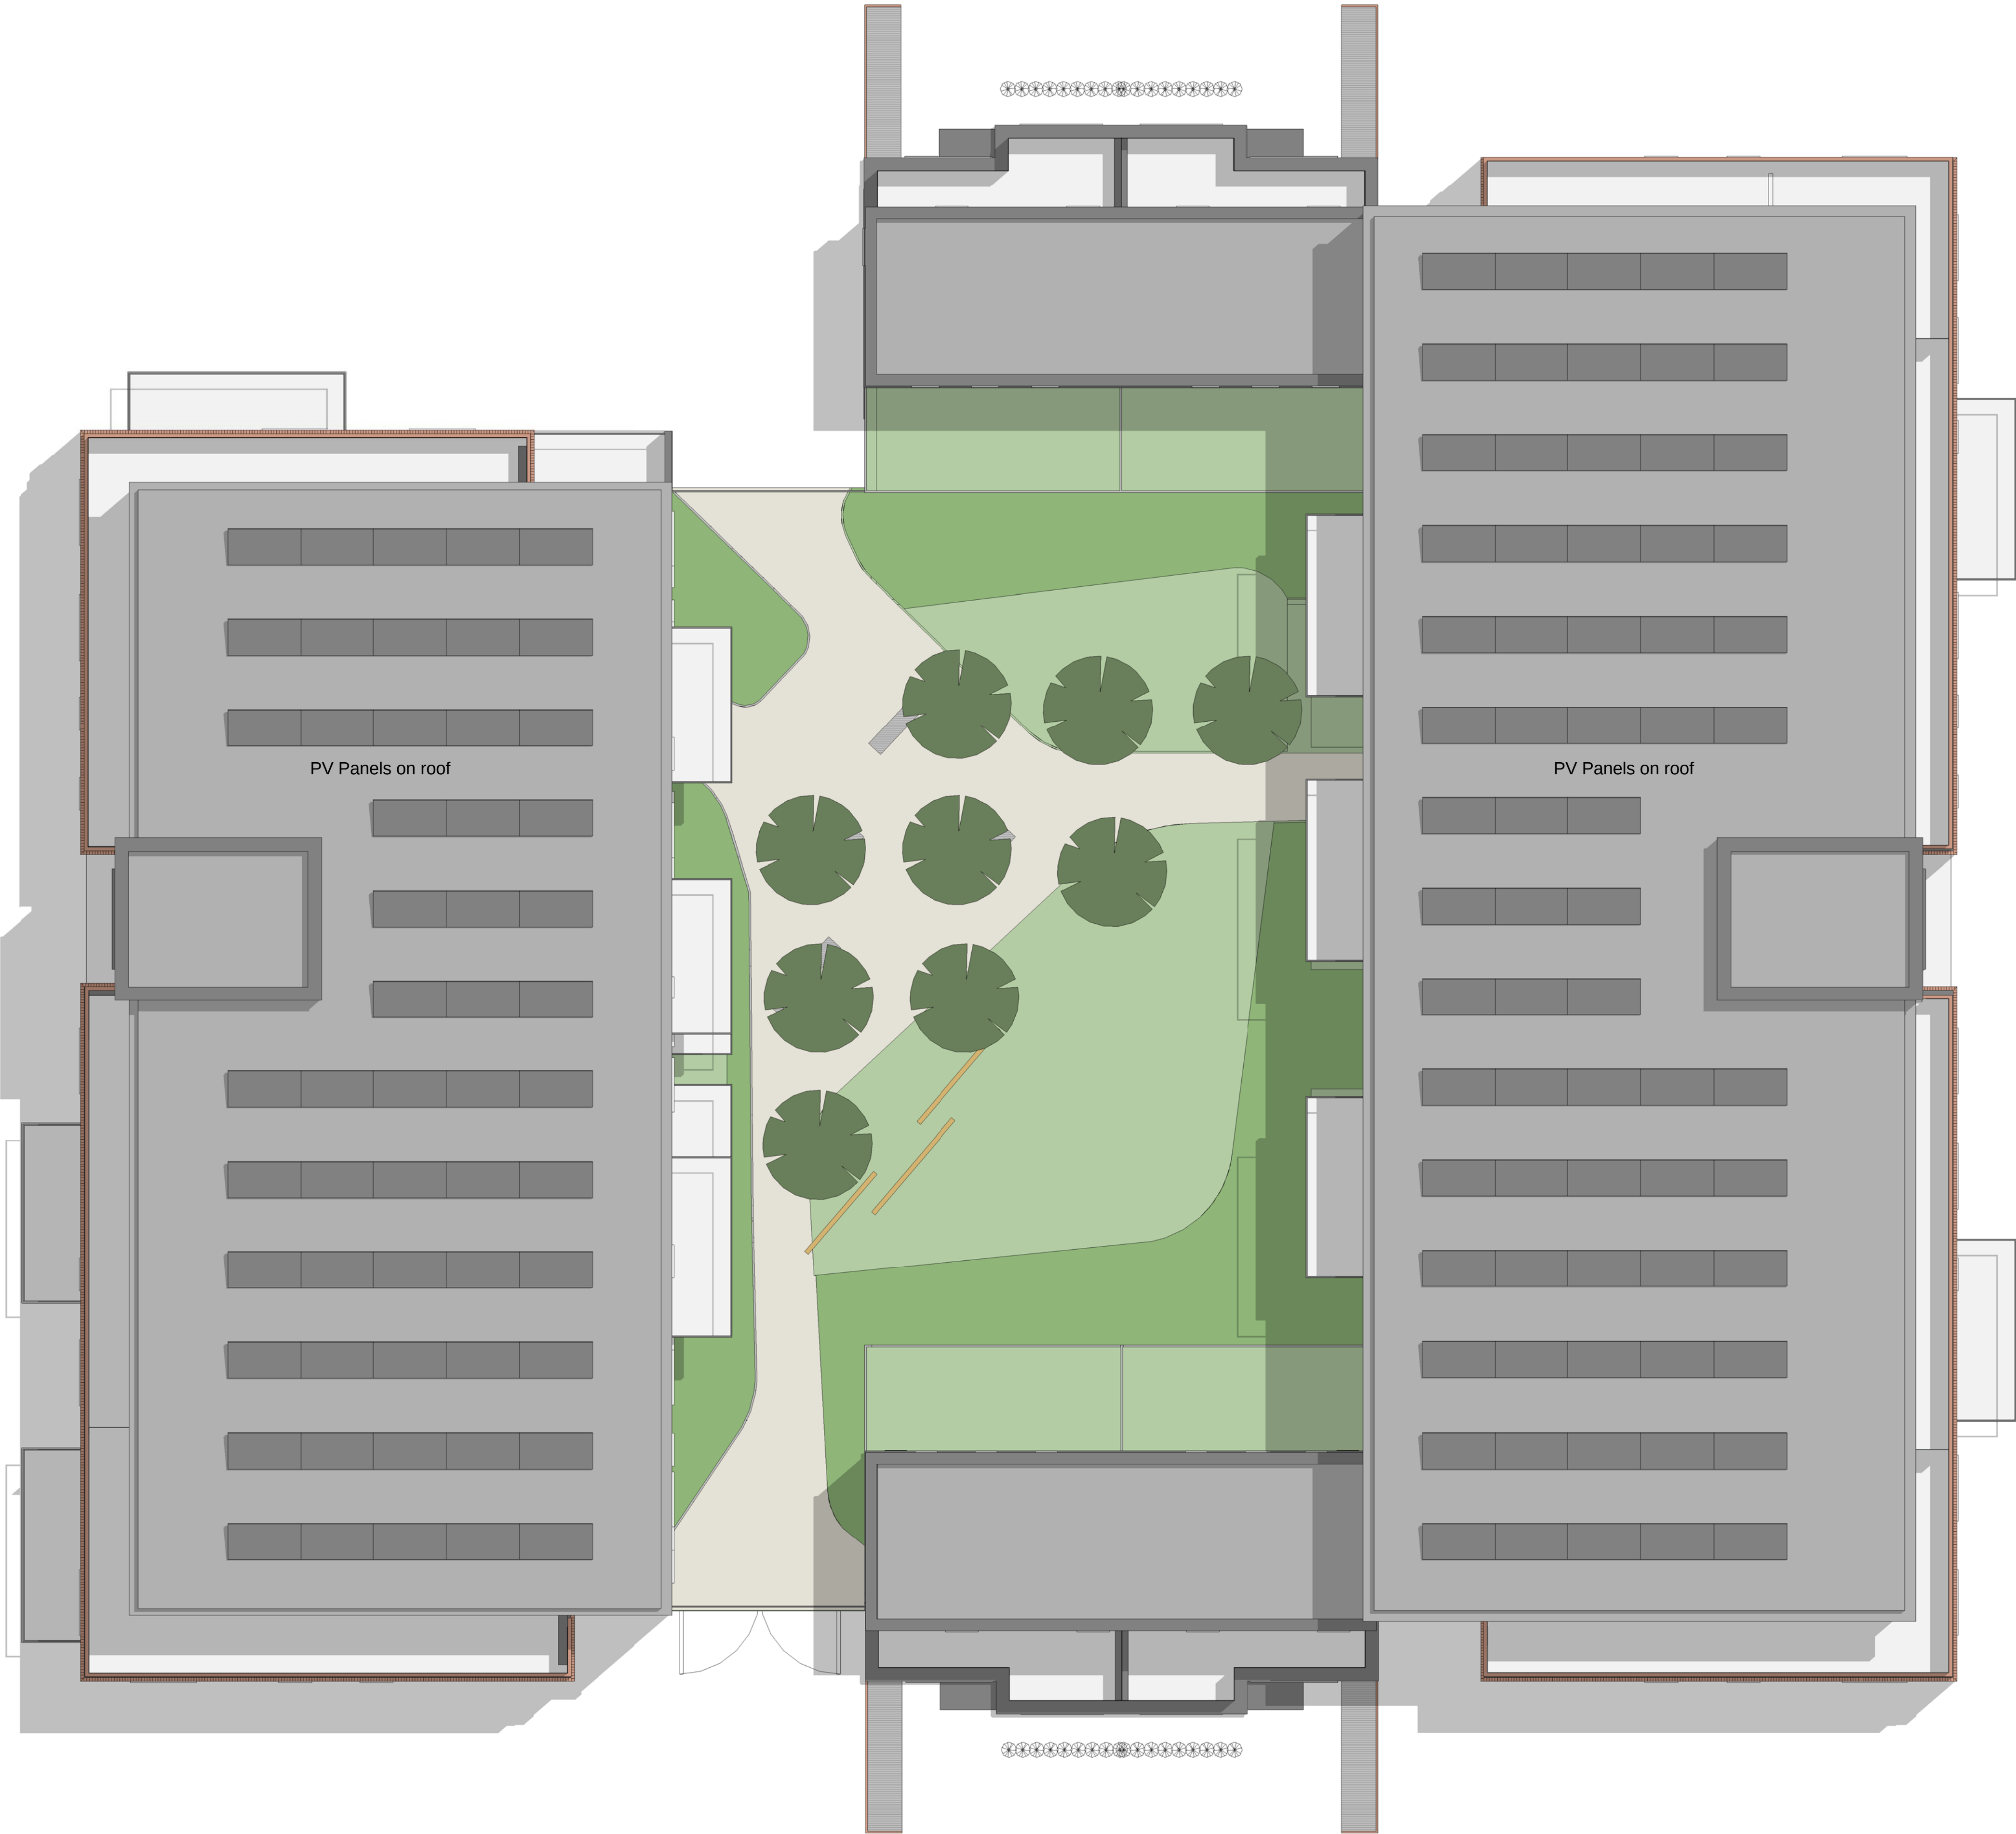

1

Roof Plan
1 : 100

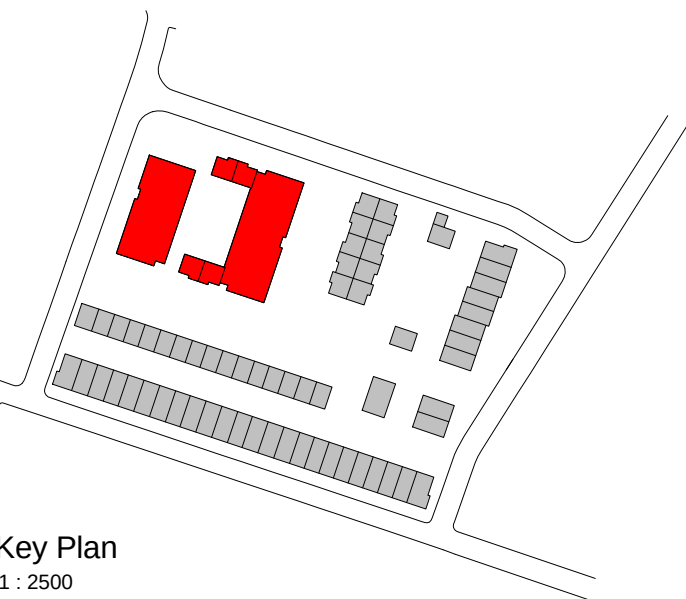


Key Plan

1 : 2500

PLANNING

Project			
Former Cox & Wyman Site			
Cardiff Road, Reading			
Drawing Title			
Apartments - Roof Plan			
Date	Scale	Drawn by	Check by
06/10/17	As indicated @ A1	DC	PN
Project No	Drawing No	Revision	
24325	A/PP-P11-14		

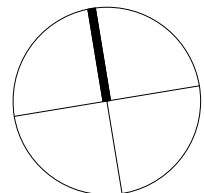

VISUAL SCALE 1:100