


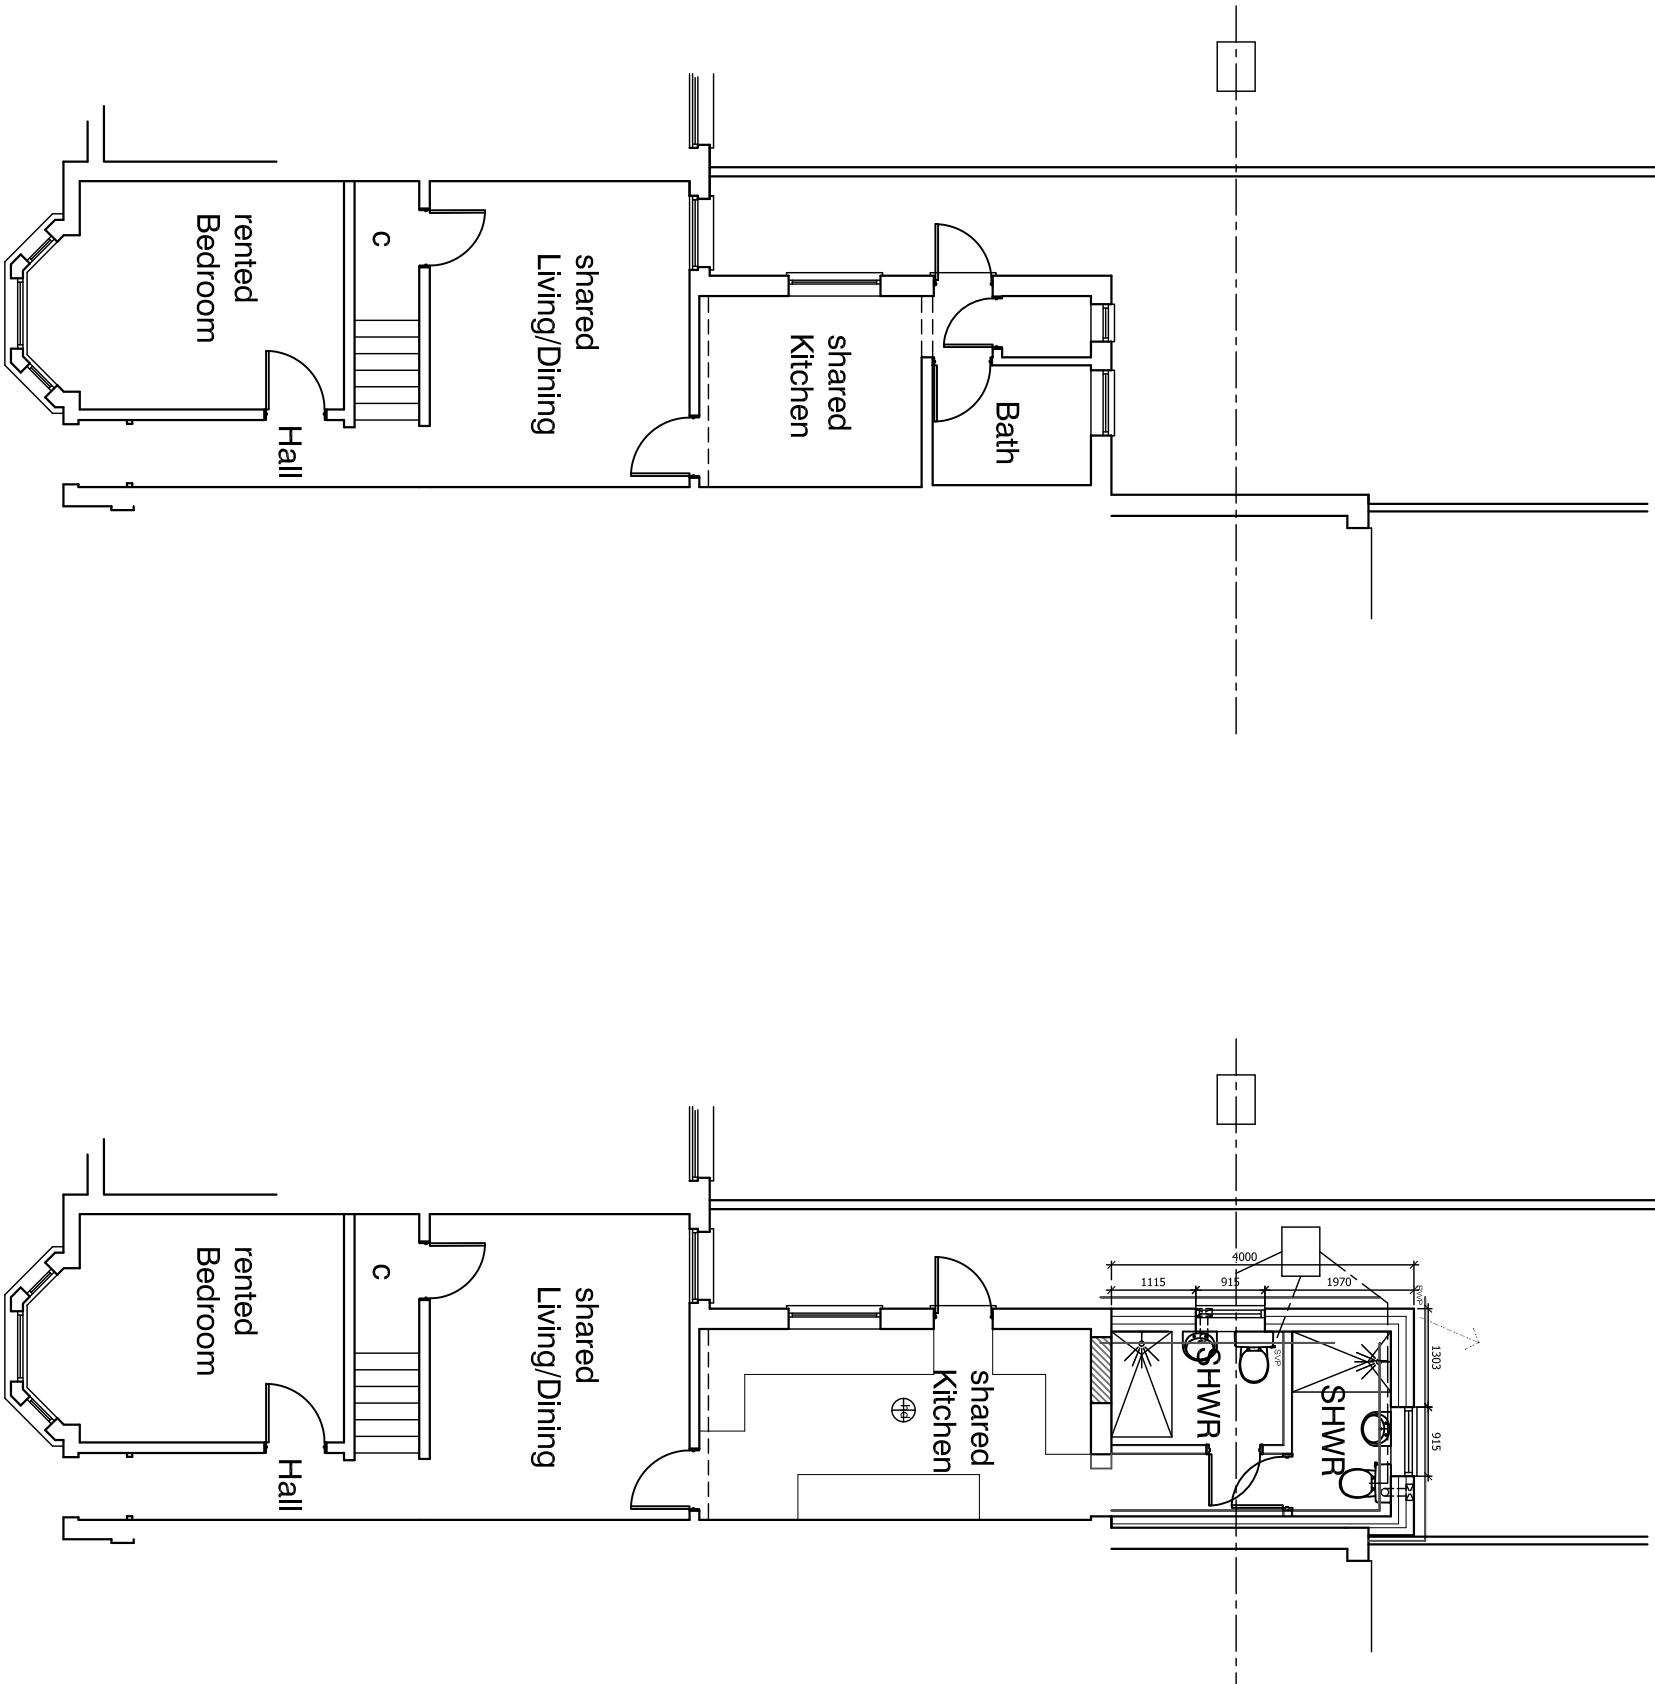

Ground Floor Plan
EXISTING

Ground Floor Plan
PROPOSED



Proposed single storey rear extension to existing property to provide improved kitchen area and shower rooms at No. 64 Liverpool Road, Reading RG1 3PQ for Mr M Kachhwaha

EXISTING & PROPOSED FLOOR PLANS
Scale: as shown
Date: Jan 2017
MK02:003 Rev -