


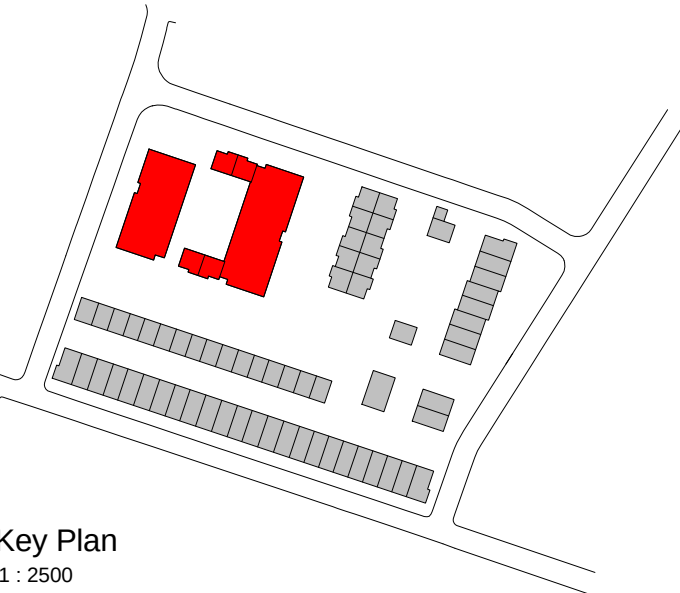


Key Plan
1 : 2500

PLANNING

Project
Former Cox & Wyman Site
Cardiff Road, Reading
Drawing Title
Apartments - Third Floor Plan

Date	Scale	Drawn by	Check by
06/10/17	As indicated @ A1	DC	PN
Project No	Drawing No	Revision	
24325	A/PP-P11-13		

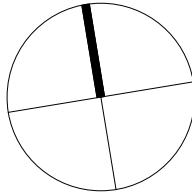

VISUAL SCALE 1:100

1 03_Third Floor
1 : 100