





00_Ground Floor
1 : 100



01_First Floor
1 : 100

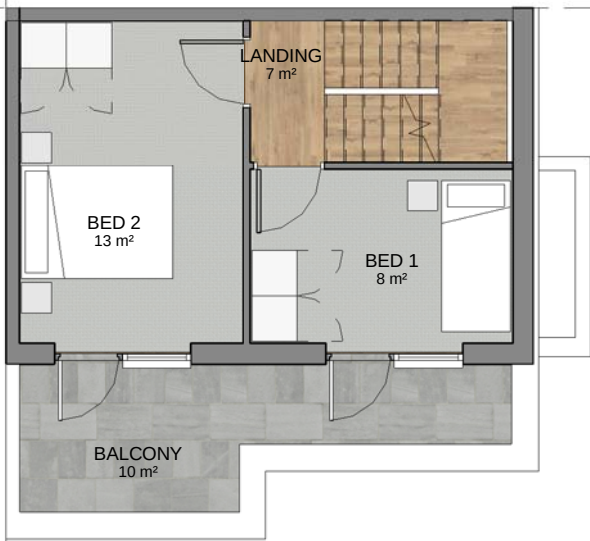

02_Second Floor
1 : 100

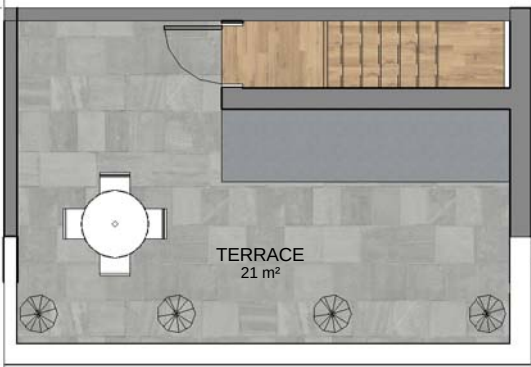

03_Third/Roof
1 : 100

HOUSE TYPE DETAILS - D.01


House No's	6, 7, 13, 14
Unit Type	3b/4p
GIA	109sqm / 1171sqft




Front Elevation
1 : 100



Side Elevation
1 : 100

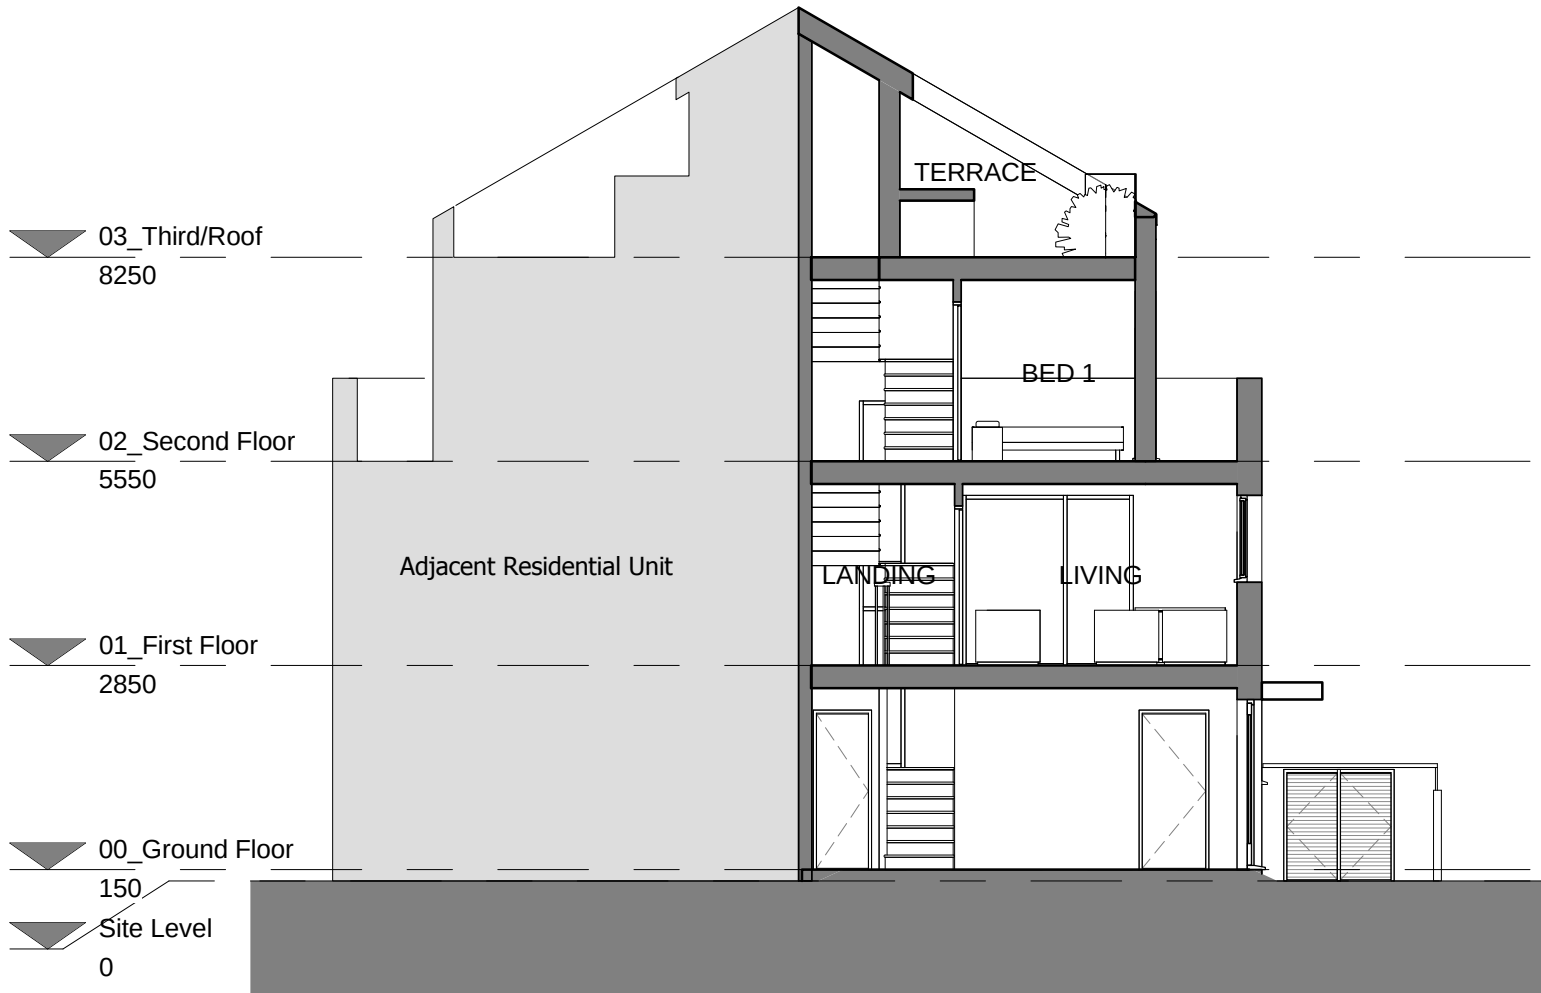

Section A
1 : 100

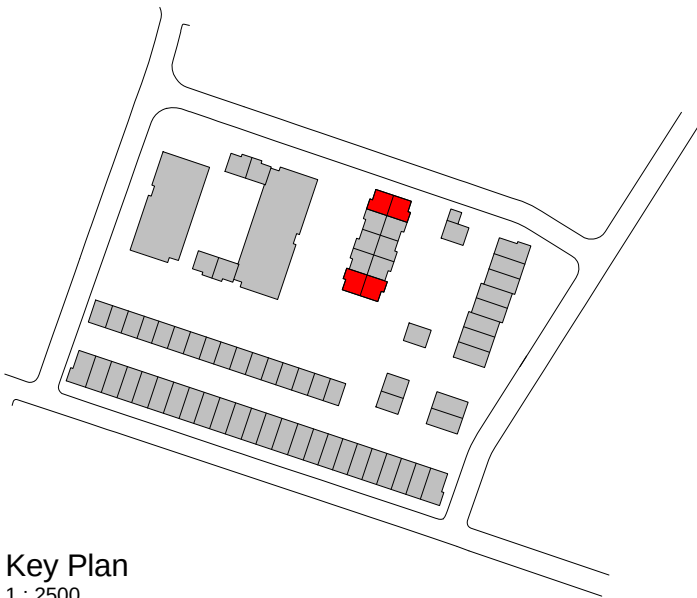

Key Plan
1 : 2500

PLANNING

Project
Former Cox & Wyman Building
Cardiff Road, Reading

Drawing Title
House Type D.01
Floor Plans & Elevations

Date	Scale	Drawn by	Check by
06/10/17	As indicated @ A2	DC	PN
Project No	Drawing No	Revision	
24325	A/PP-P11-31		



VISUAL SCALE 1:100