




Existing Location Plan
1:1250



Existing Block Plan
1:500

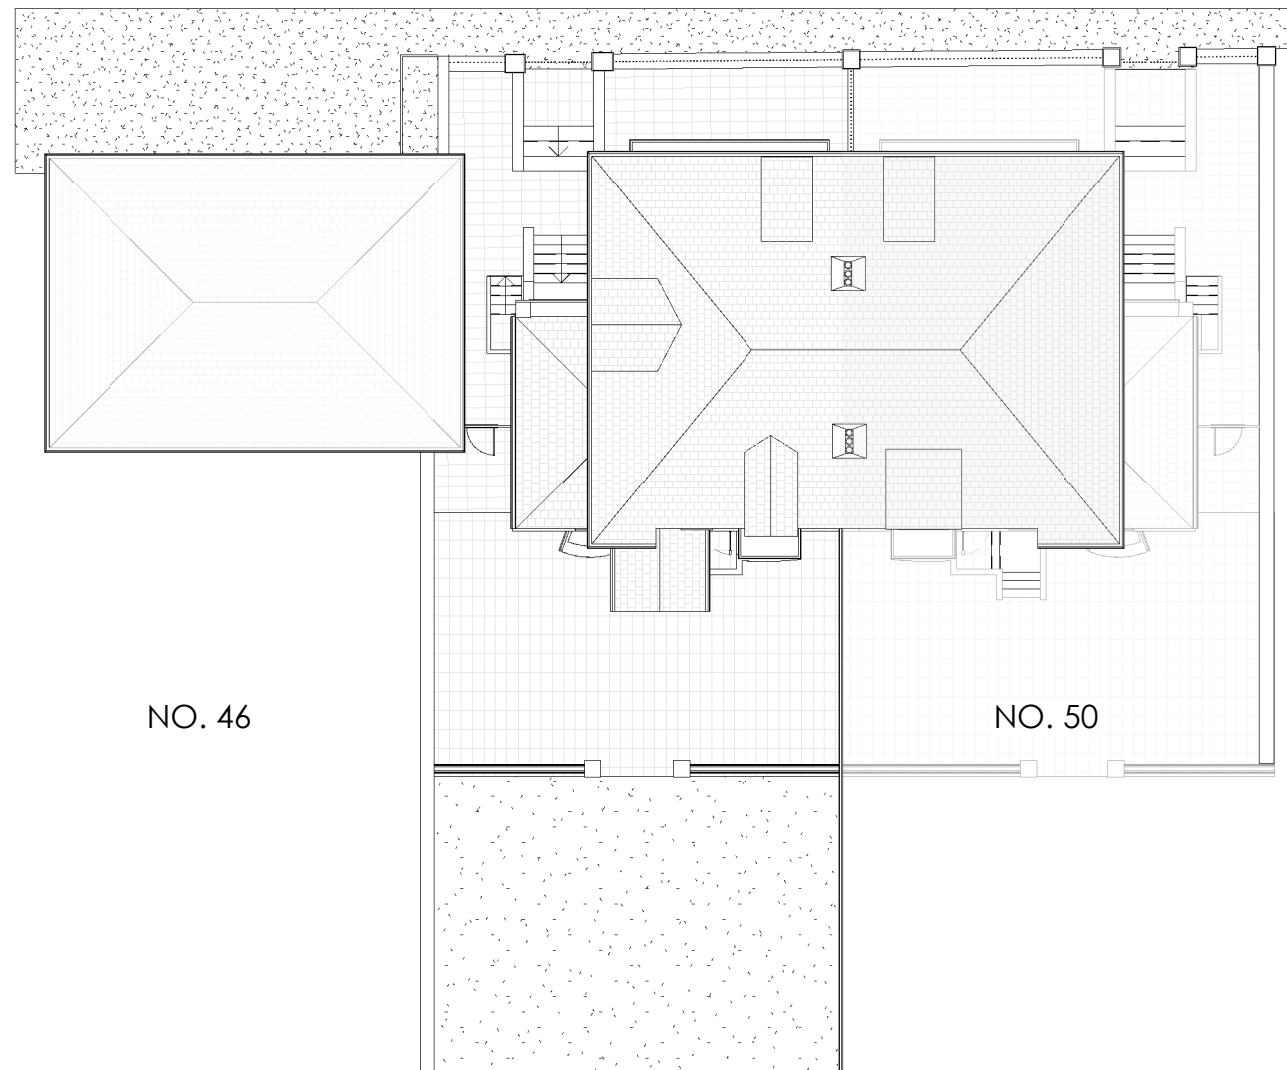

Existing Site
1:200




Existing Front Elevation
1:100




Existing Rear Elevation
1:100




Existing Side Elevation
1:100

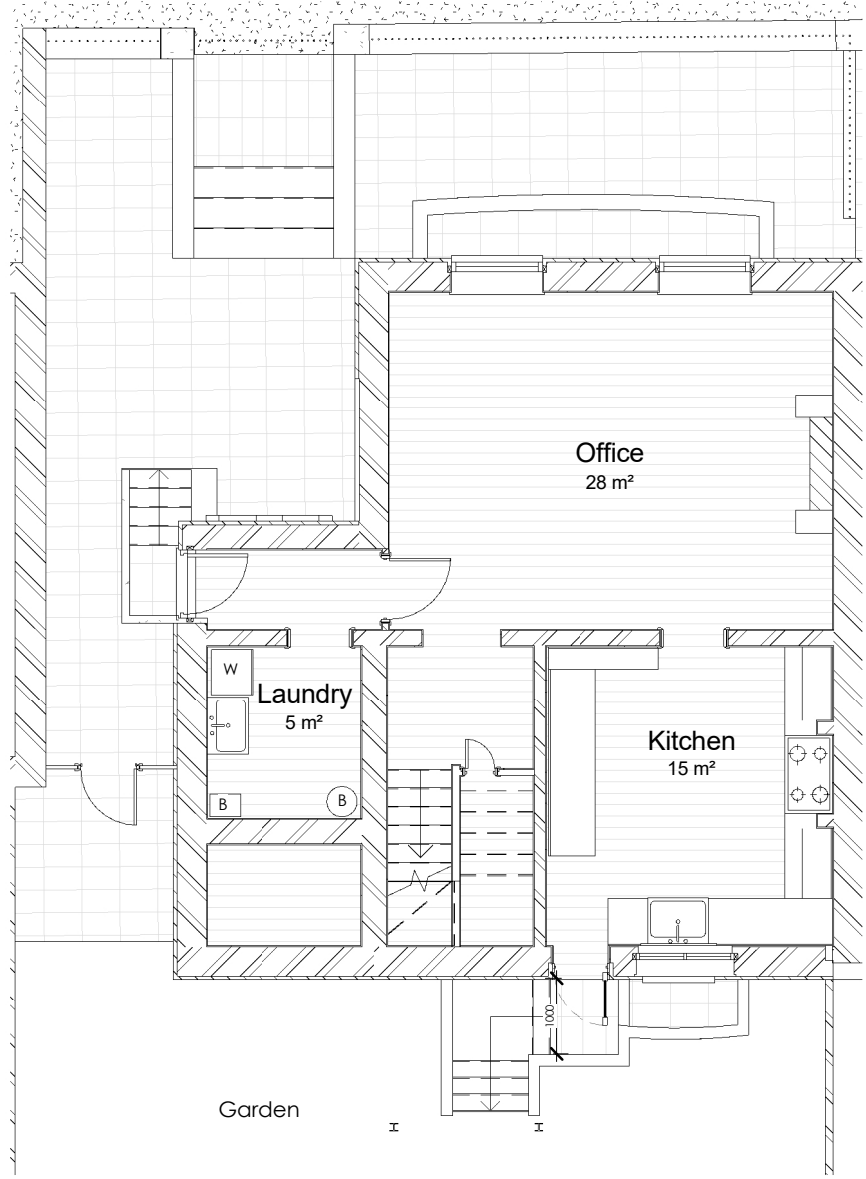


Existing Basement Floor
1:100

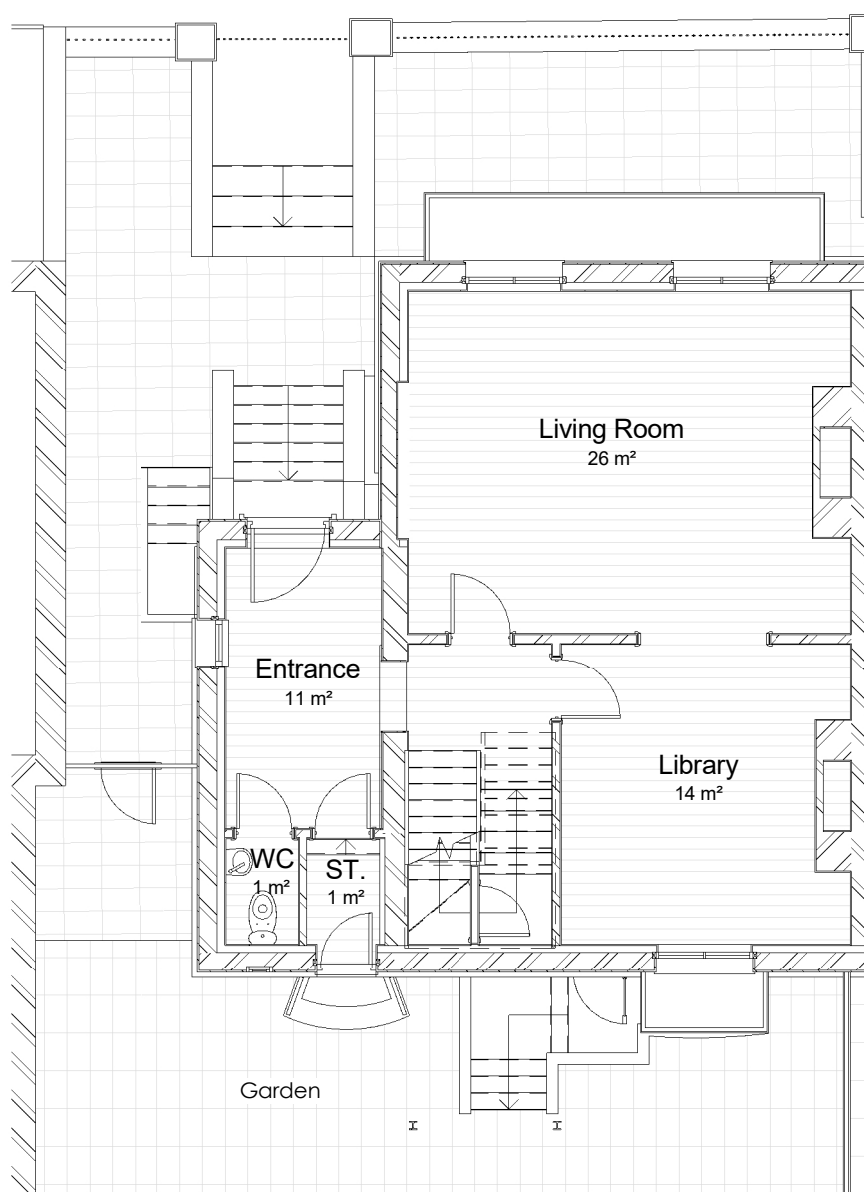

Existing Ground Floor
1:100

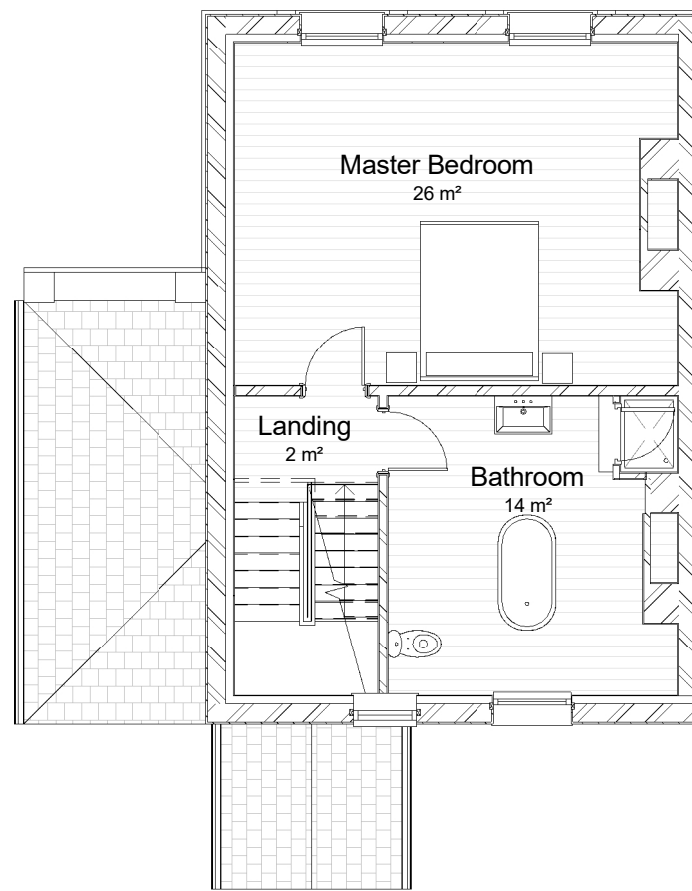

Existing First Floor
1:100

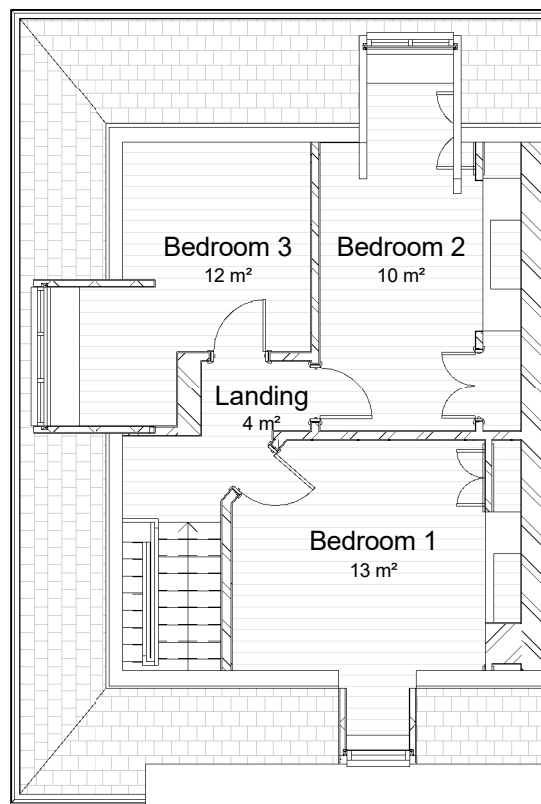

Existing Second Floor
1:100



3D Front View



3D Rear View

Zoe Lewis Architects Ltd 12A Castle St. Reading, RG1 7RD www.zlal.co.uk / 07941 233 296 info@zlal.co.uk	
PROJECT 48 Russell Street, Reading	
TITLE Existing	
CLIENT Mr & Mrs Georgeson	
DRAWN BY E.B.N.	CHECKED BY Z.E.L.
SCALE As indicated	ISSUE DATE 13/04/2017
DRAWING NUMBER A1-01	REV 00
© Zoe Lewis Architects LTD 2017	