


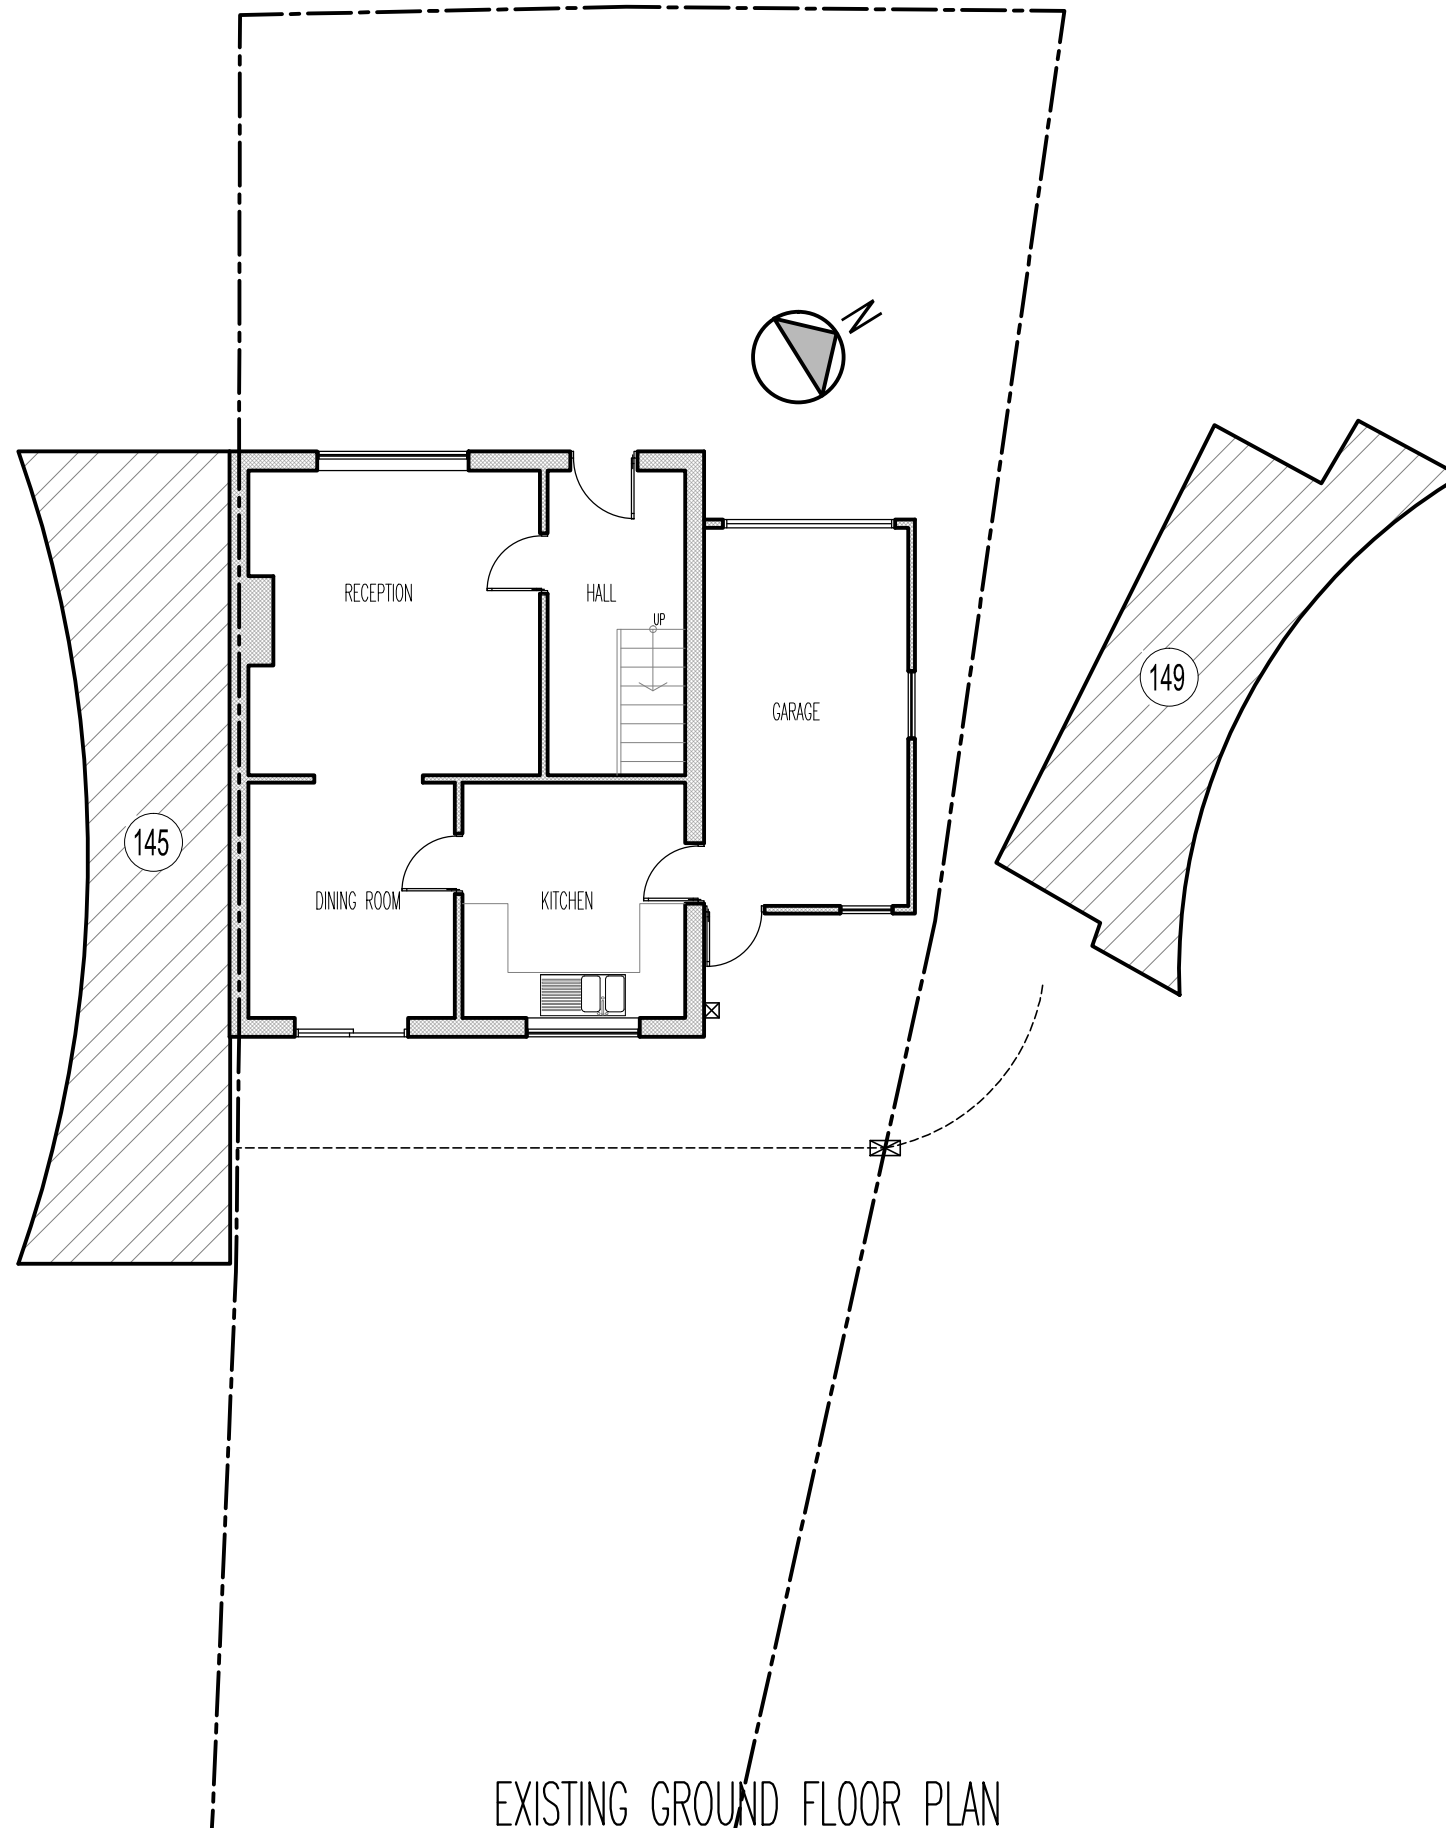

EXISTING GROUND FLOOR PLAN
SCALE 1/100

GENERAL NOTES :

REV	DATE	DESCRIPTION	REVISION

Architecture | Planning

1 VANTAGE ROAD
SLOUGH
BERKSHIRE
SL1 2YQ
TEL: 01753 709770
MOB: 0774 8716893
www.saassociates.uk.com



Registered LABC Partner with
SLOUGH BOROUGH COUNCIL



CLIENT:

MR. PATRICK SELVANATHAN
147 FOXHAYS ROAD
READING
RG2 8NN

PROJECT TITLE : DEMOLITION EXISTING GARAGE &
PROPOSED SINGLE STOREY SIDE
& REAR EXTENSION & FRONT PORCH.

STATUS : PLANNING

DRAWING TITLE
EXISTING PLAN

DRAWN KEVIN/C	SCALE 1 / 100	DRAWING NO. 1762/PL/01	
CHECKED SIKANDAR	DATE 15 JUNE 2017		
CERTIFIED	APPROVED	REF.NO.	REV:

