


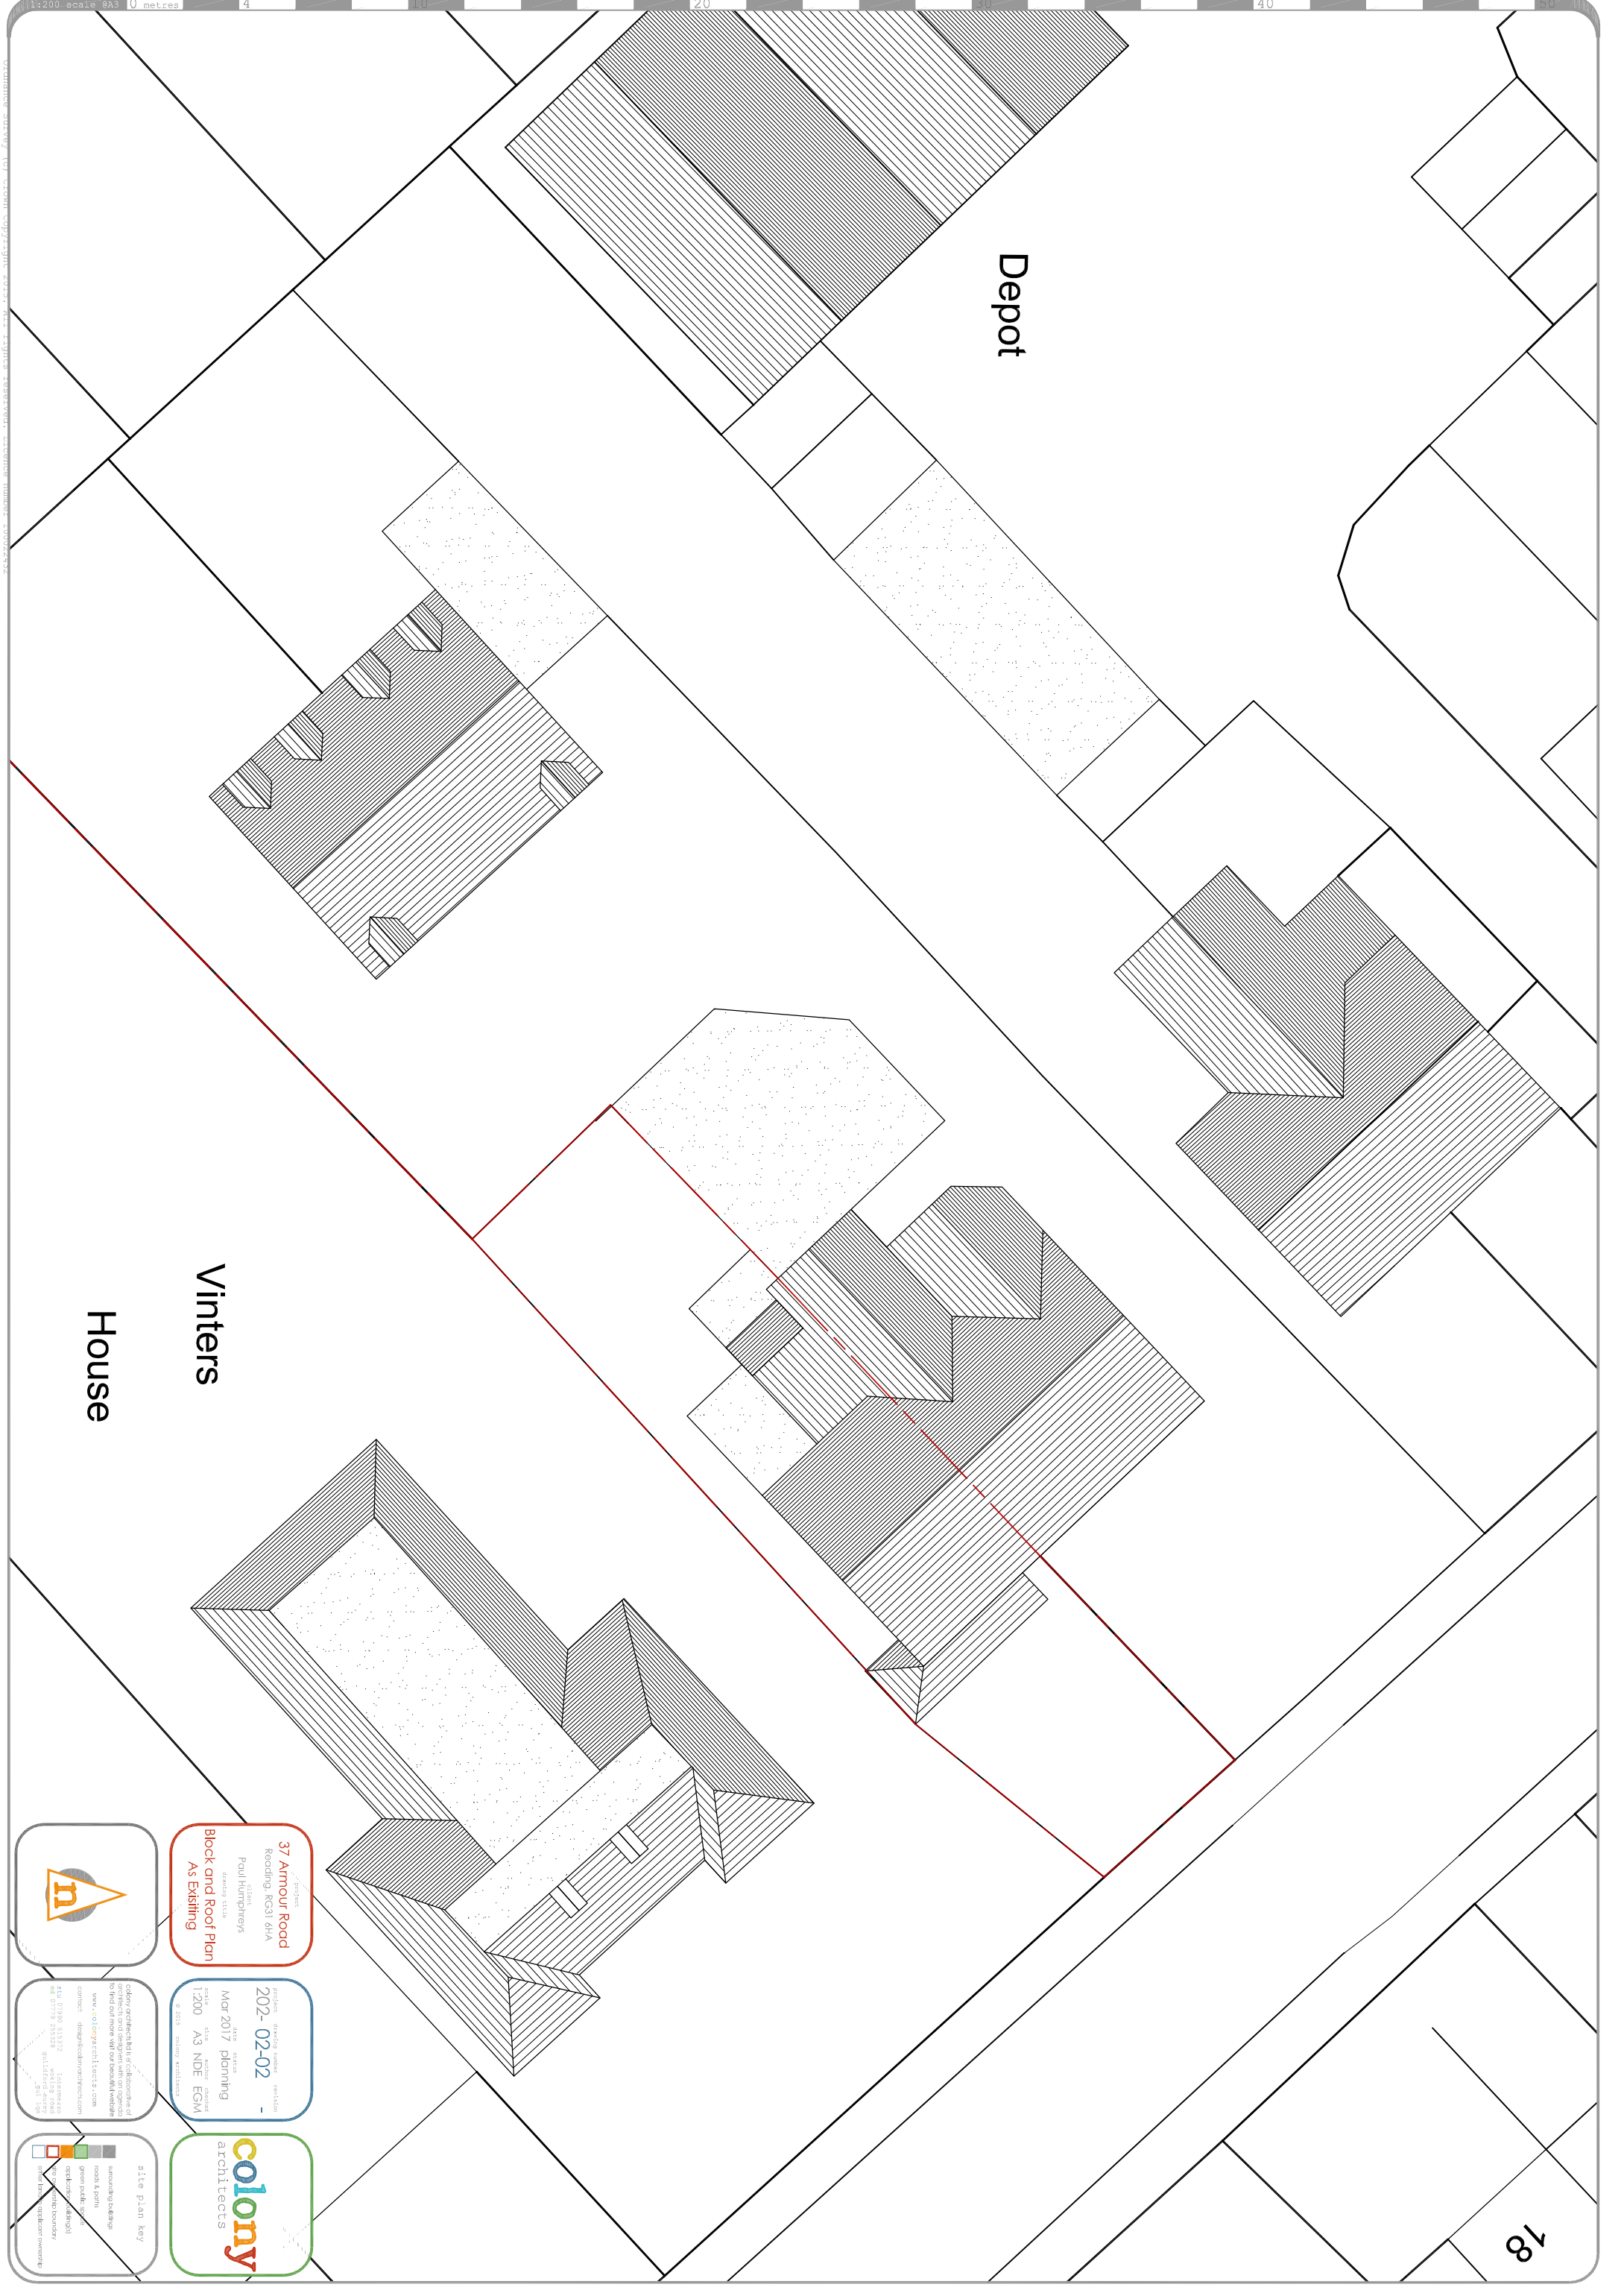

Depot

Vinters

House

37 Armour Road
Reading RG3 6HA

Project location

Paul Humphreys
Drawing title

Block and Roof Plan
As Existing

2022-02-02

Project date

Mar 2017 planning

Scale

1:200

A3 NDE EGM

colony architects

colony architects logo

n

Logo

colony architects ltd
150-152, 154-156, 158-160, 4610-4612, 4614-4616