




PROPOSED FRONT ELEVATION



PROPOSED SIDE ELEVATION



PROPOSED SIDE ELEVATION

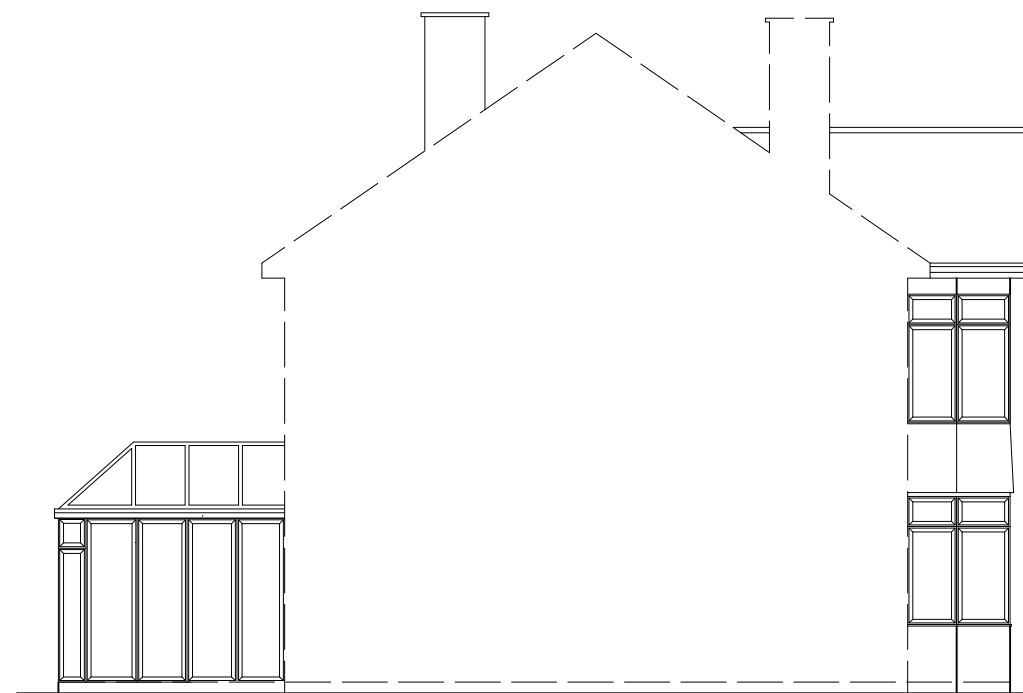

PROPOSED SIDE ELEVATION

0 0.5 1m 0.5 2m 3m 4m 5m
SCALE 1:100

PROJECT
PROPOSED DEVELOPMENT AT ;
17 KENILWORTH AVENUE
READING
RG30 3DL

TITLE

PROPOSED ELEVATIONS



CREATIVE DESIGN &
STRUCTURE Ltd.

HENSON HOUSE NEWTOWN ROAD
HENLEY-ON-THAMES RG9 1HG
Tel 01491 411922

info@creativedesignandstructure.co.uk www.creativedesignandstructure.co.uk

DRAWN	SCALE @ A3		
HC	1:100		
DATE			
JUNE 2017			
DRAWING NO.	REV.		
20717-06	A		