


LEFT ELEVATION

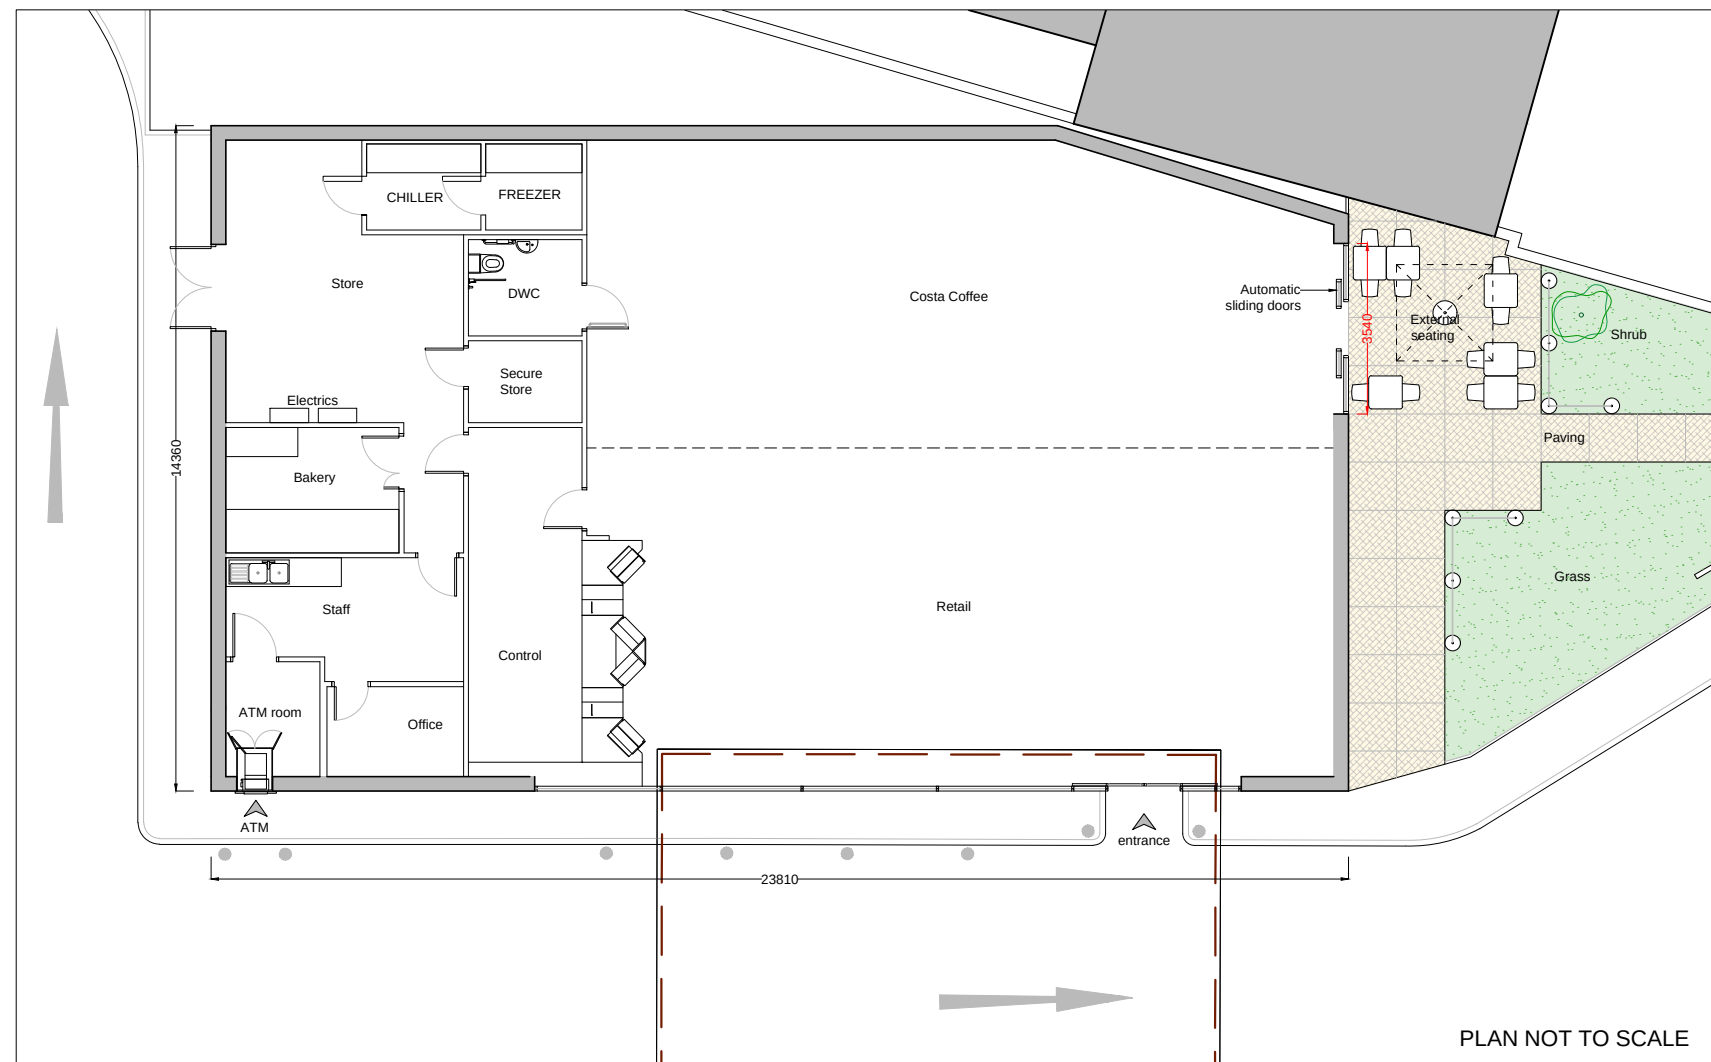

RIGHT ELEVATION

REAR ELEVATION

FRONT ELEVATION




VISUAL


FRONT ELEVATION



RIGHT ELEVATION

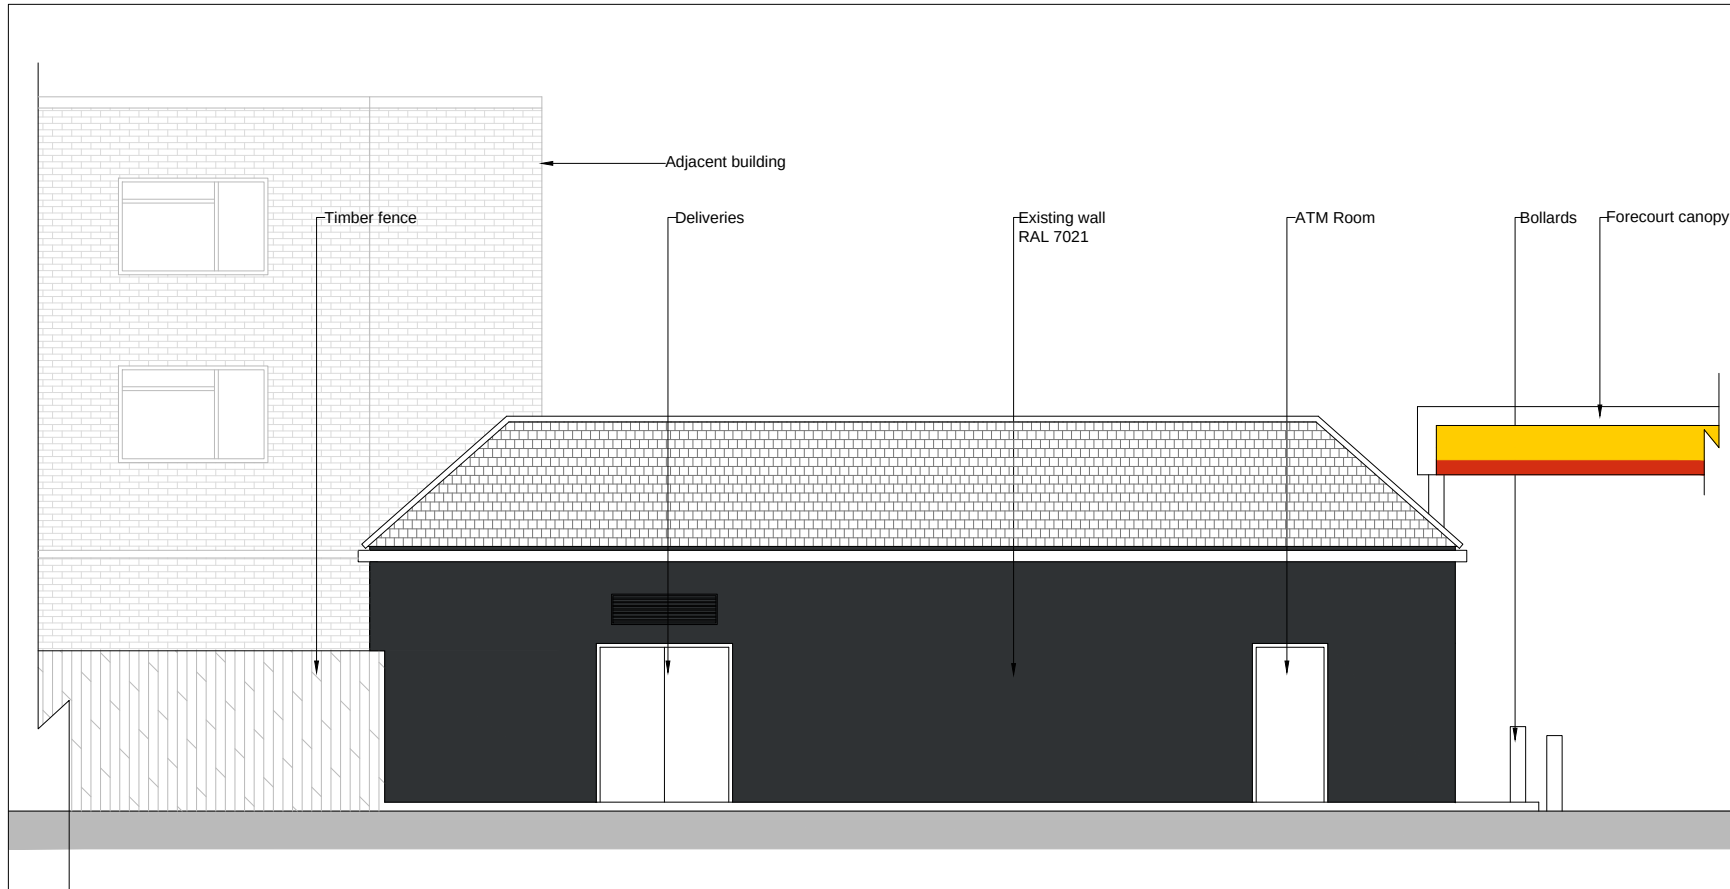

LEFT ELEVATION

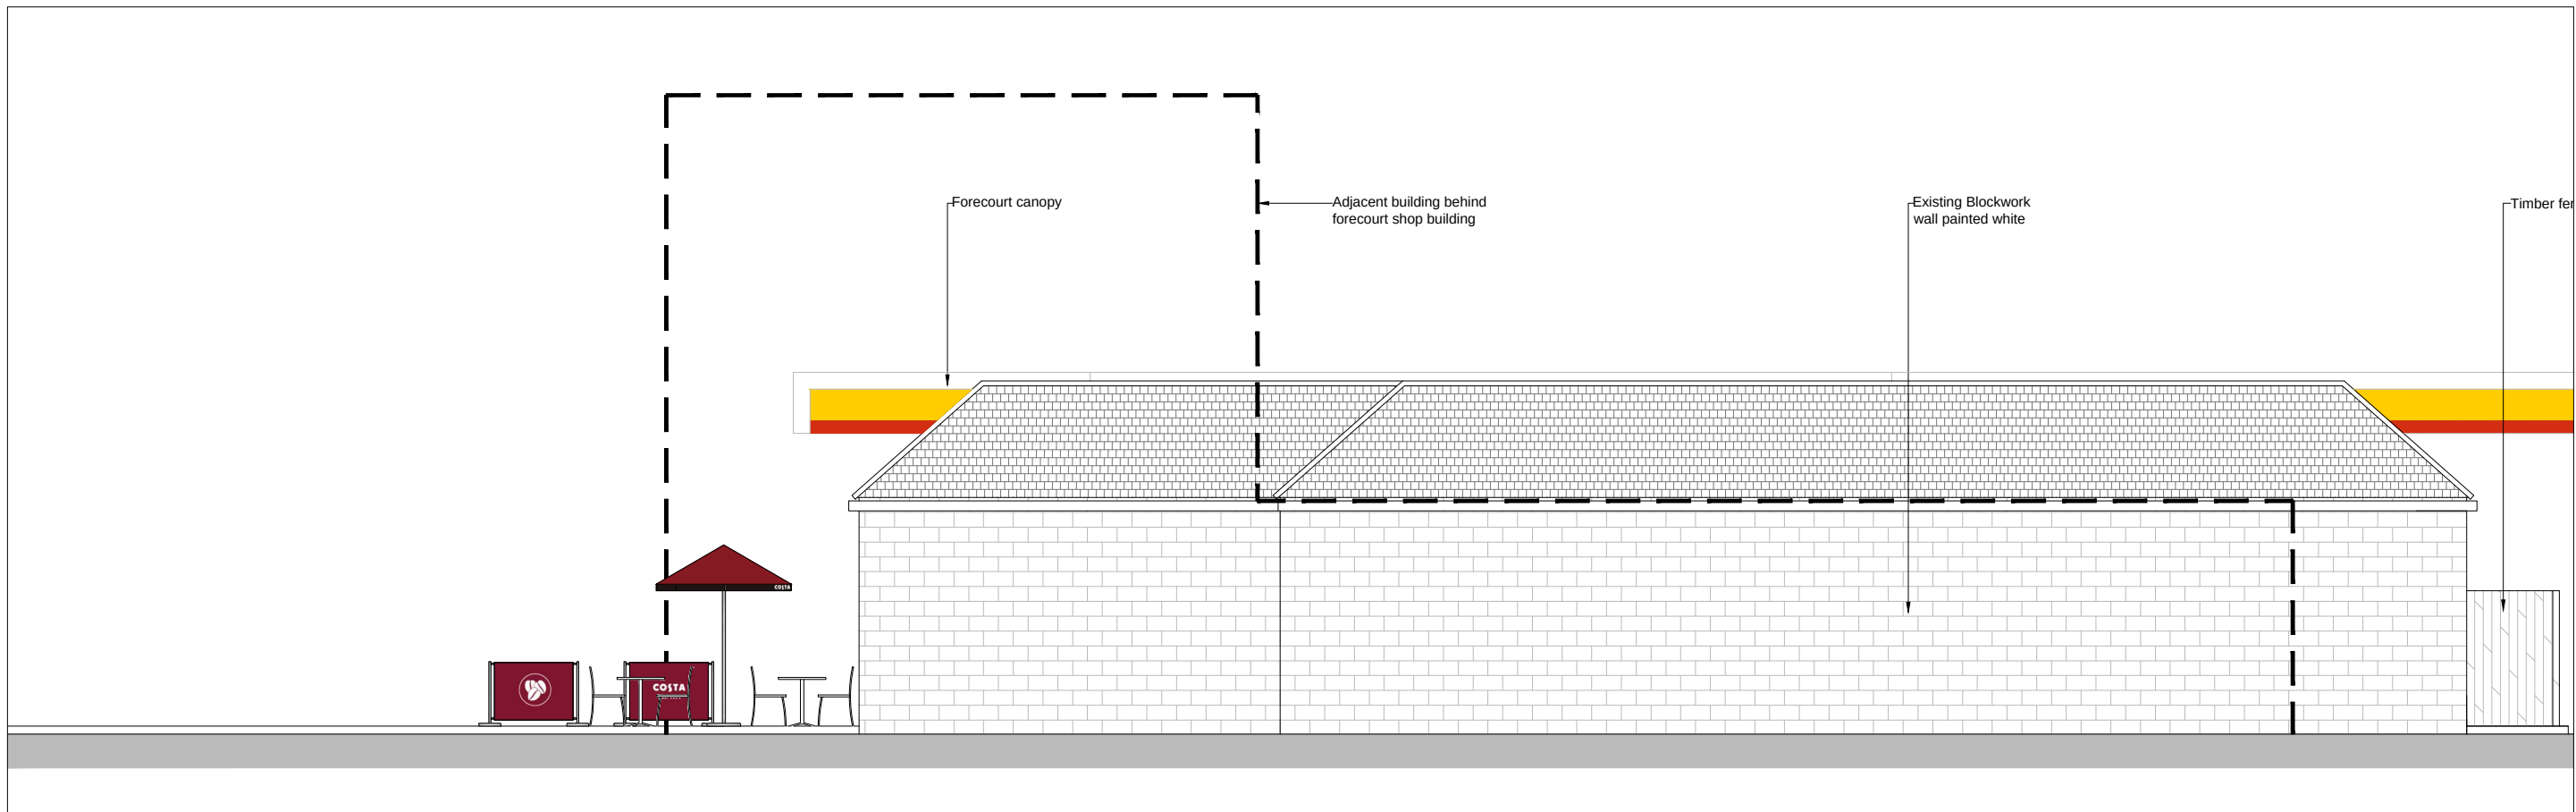

REAR ELEVATION

REVISIONS:

REV	NOTE	DATE
-----	------	------

NOTES:

Hard copy prints may not scale accurately. All levels are in metres and dimensions in millimetres unless specified otherwise. To be read in conjunction with all other relevant drawings and specifications.

PLANNING APPLICATION
SHINFIELD 217

CLIENT **mfg**
motor fuel group
PROJECT SHOP IMPROVEMENTS
ADDRESS SHINFIELD SERVICE STATION
211 SHINFIELD ROAD
READING
BERKSHIRE RG2 8HA
TITLE PROPOSED ELEVATIONS
SCALE 1/100 @ A1 JOB NO 15577-21
DRAWN ANTONIO RUIZ DWG NO PA-05
DATE 30.08.2017
CHECKED DATE REVISION DATE
ADCOCK ASSOCIATES
ELTA HOUSE, BRIMINGHAM ROAD, STRATFORD UPON AVON CV37 9AQ
enquiries@adcockassociates.co.uk Tel: +44(0)1793 414202 Fax: +44(0)1793 267141
DESIGN ARCHITECTURE PROJECT MANAGEMENT