



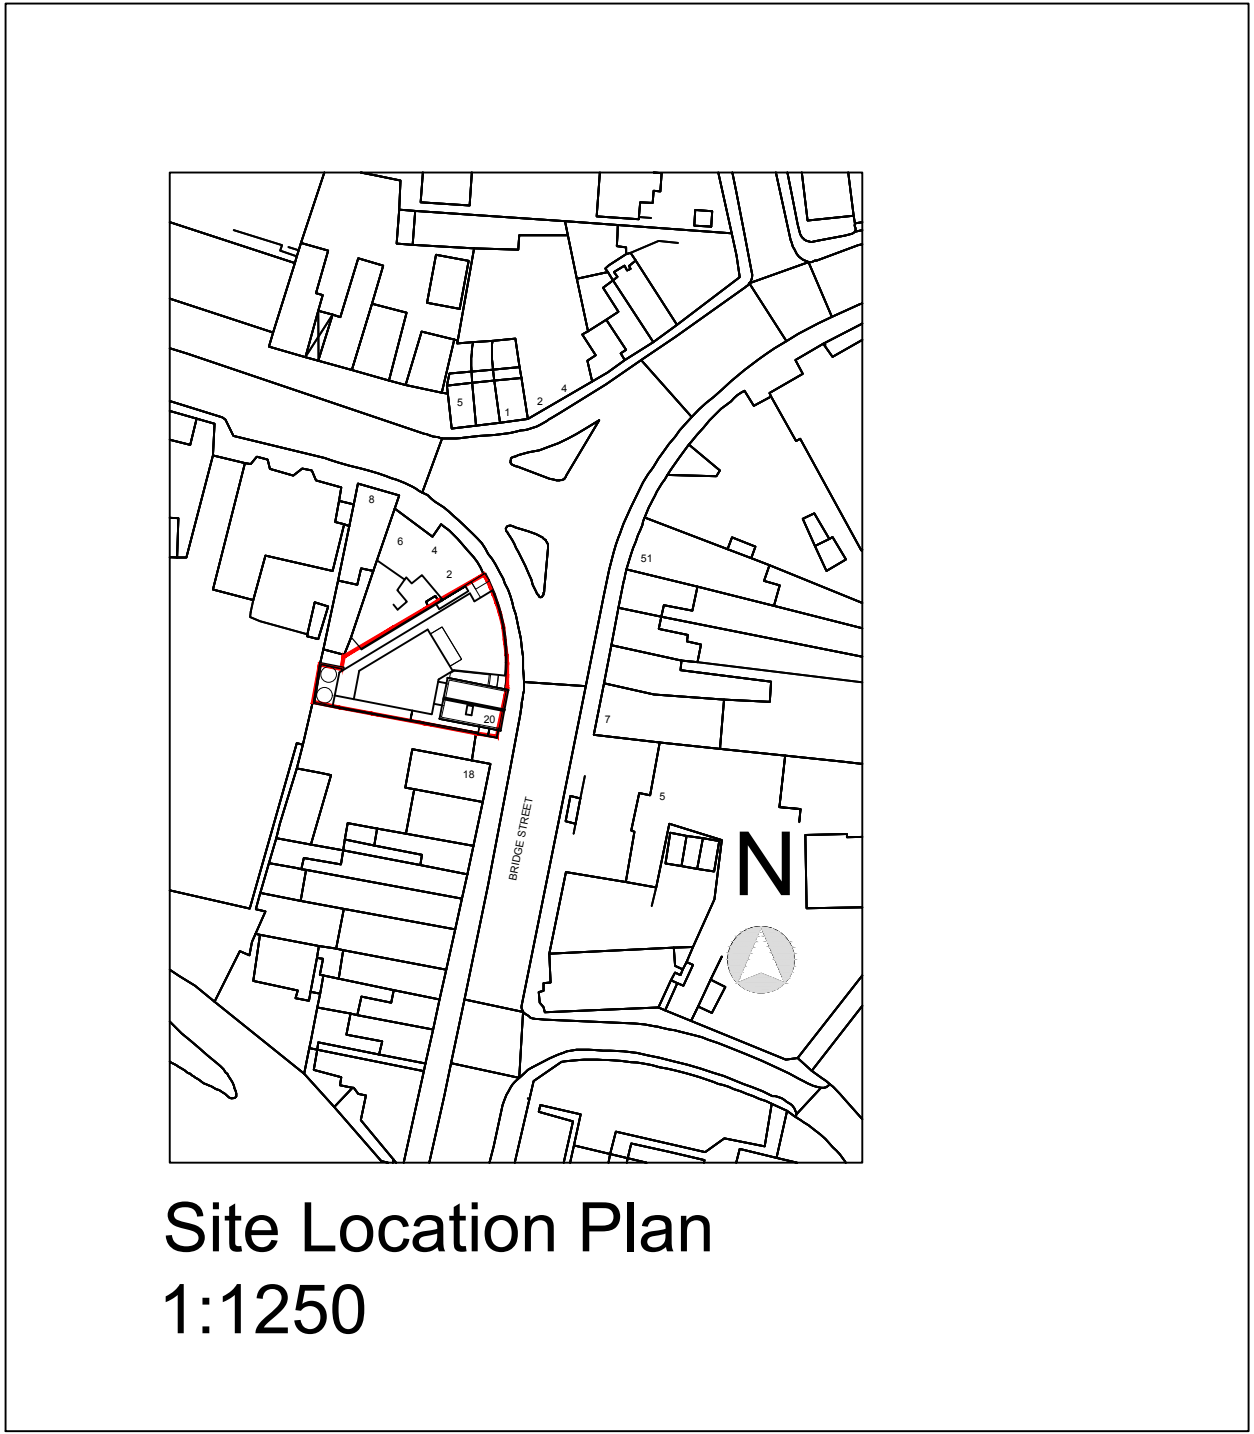

## PLANNING

Rev. Date Description Drawn

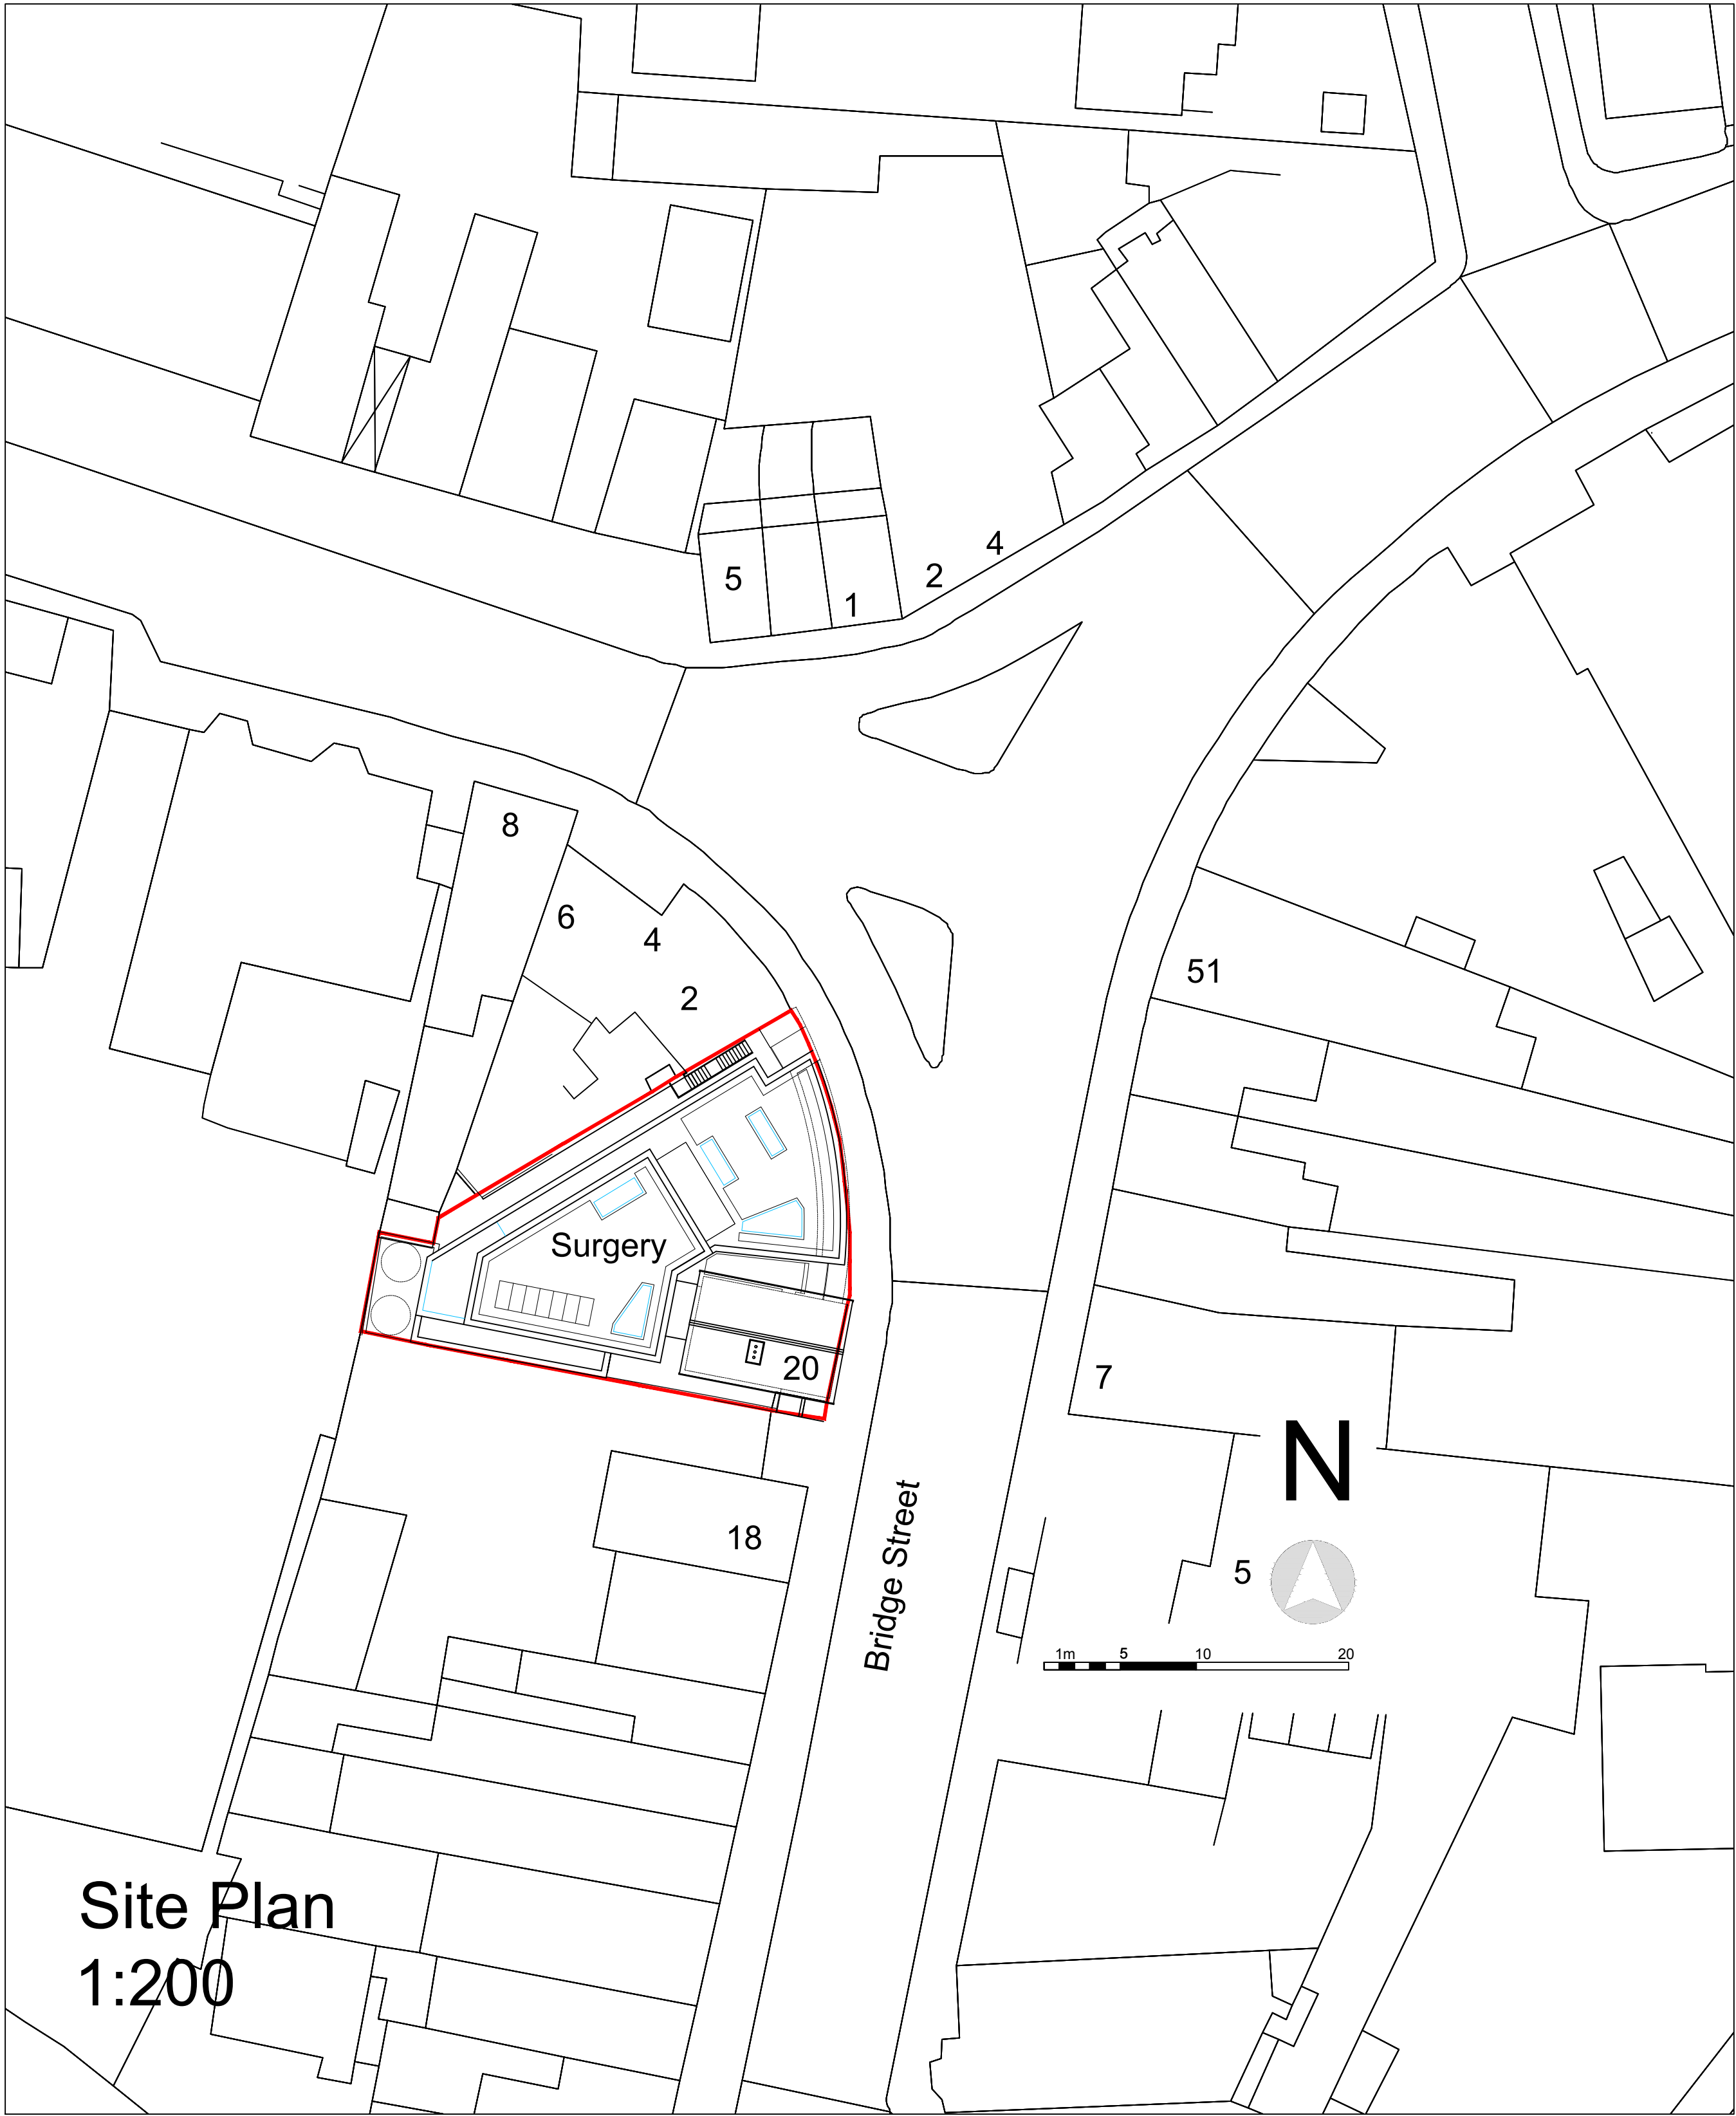

The Old Registry Office,  
20 Amersham Hill  
High Wycombe,  
Buckinghamshire,  
HP13 6NZ

Tel: 01494 512717  
Fax: 01494 471714  
email: info@tw-2.co.uk

Project  
**RIVERSIDE DENTAL CENTRE  
20 BRIDGE STREET  
CAVERSHAM  
READING  
RG4 8AA**

Drawing Title  
**SITE PLAN AND  
SITE LOCATION PLAN**

Date Scale Cad Ref Drawn Checked  
MAY17 200 14427PL10 RC

Drawing No.  
**14 427 PL10A**

