


BLOCK/SITE PLAN
 AREA 90m x 90m
 SCALE: 1:500 on A4
 CENTRE COORDINATES: 474000 , 172354

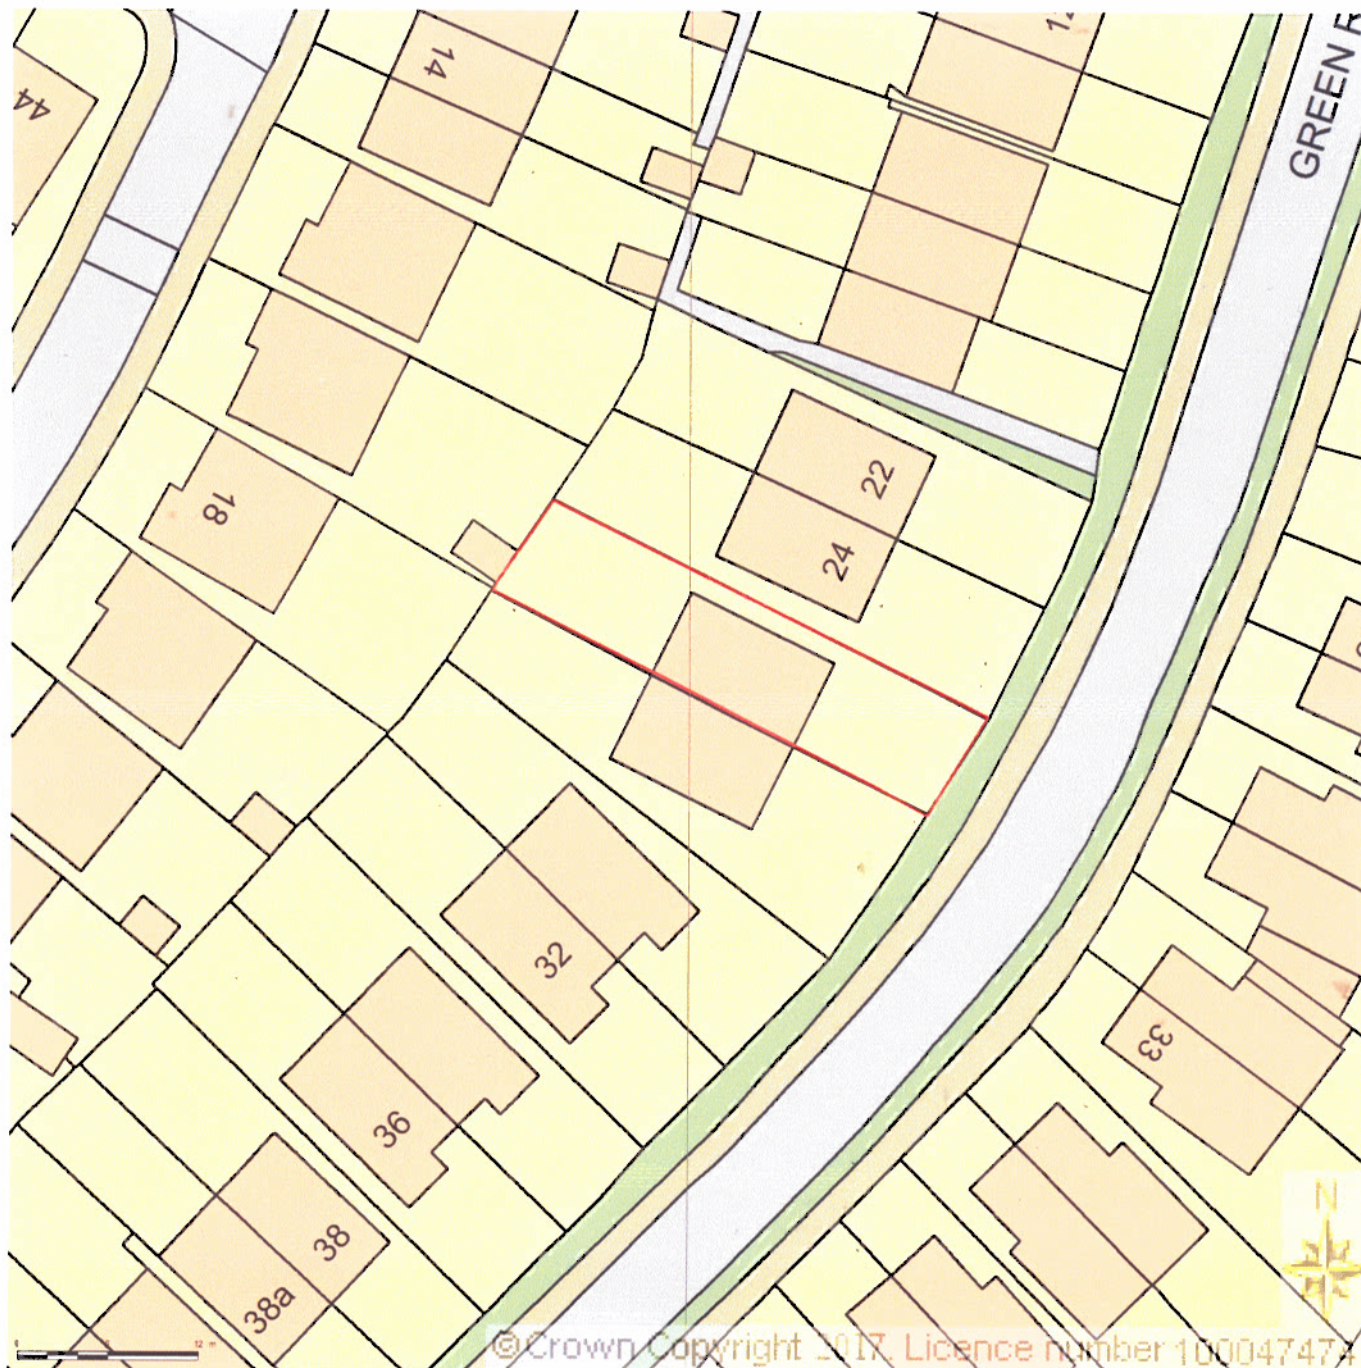

Supplied by Streetwise Maps Ltd
www.streetwise.net
 Licence No: 100047474
 13:56:46 19/06/2017

26 Green Road, Reading
 Planning Application
 Block Plan
 Drawing No. 002 Scale 1:500 at A4 July 2017