

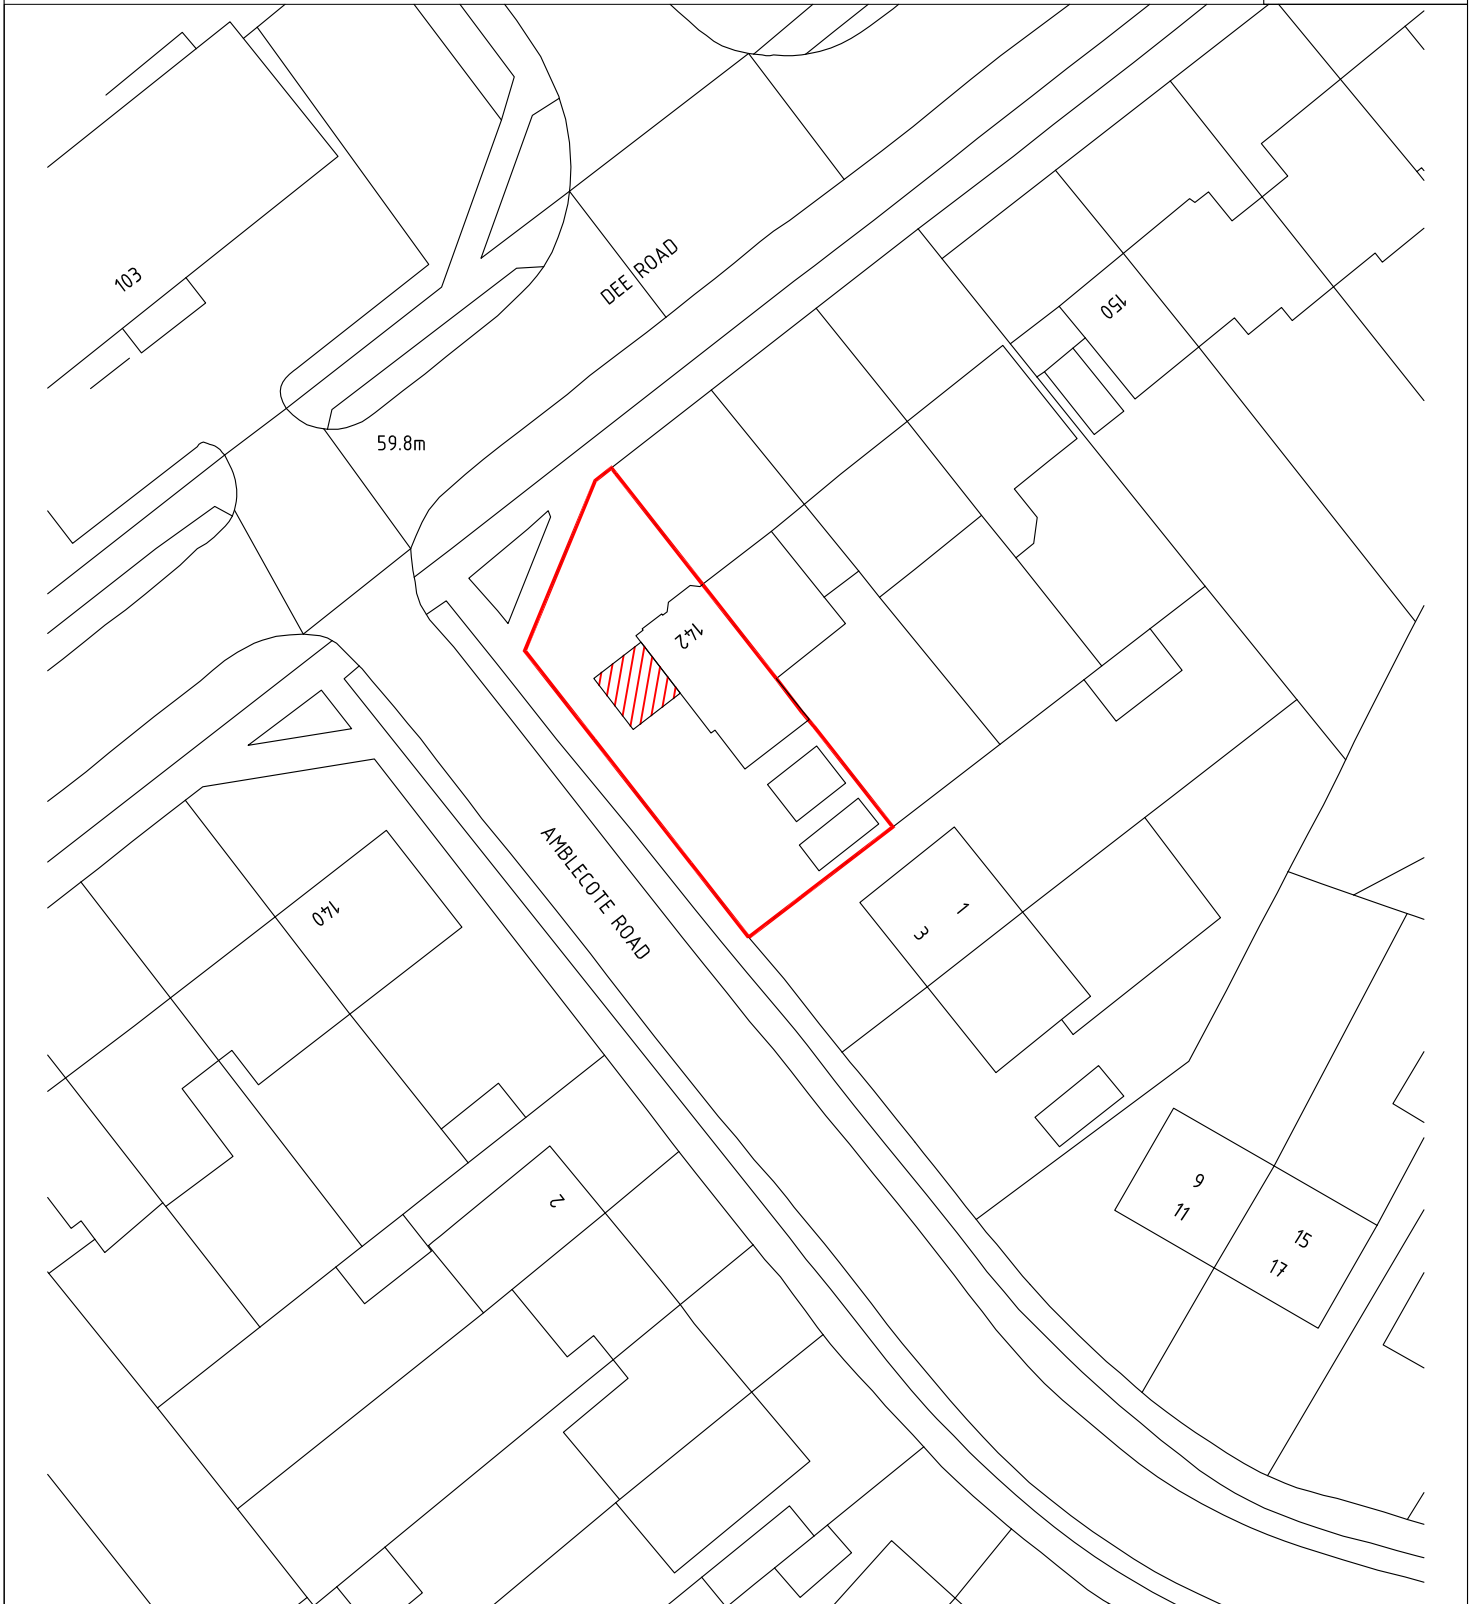
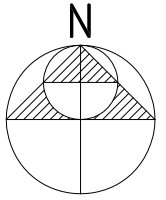


 

PROPOSED SITE PLAN SCALE 1:500 @ A4

THIS DRAWING IS COPYRIGHT AND MAY
NOT BE REPRODUCED WITHOUT THE
WRITTEN CONSENT OF THE ARCHITECT.

 

W.M. GRAHAM ASSOCIATES
RIBA CHARTERED ARCHITECTS

1 Peach Street, Wokingham, Berkshire, RG40 1XJ
Tel: 0118 9770464
Email: wmg_architects@btconnect.com
Website: www.wmgramham-architects.co.uk

JOB

142 DEE ROAD
TILEHURST
RG30 4BT

JOB NO

3012

DATE

OCT 17

DRAWING

02

DRAWN BY

CG