



Existing Front Elevation




Existing Side Elevation




Existing Rear Elevation




Existing Side Elevation

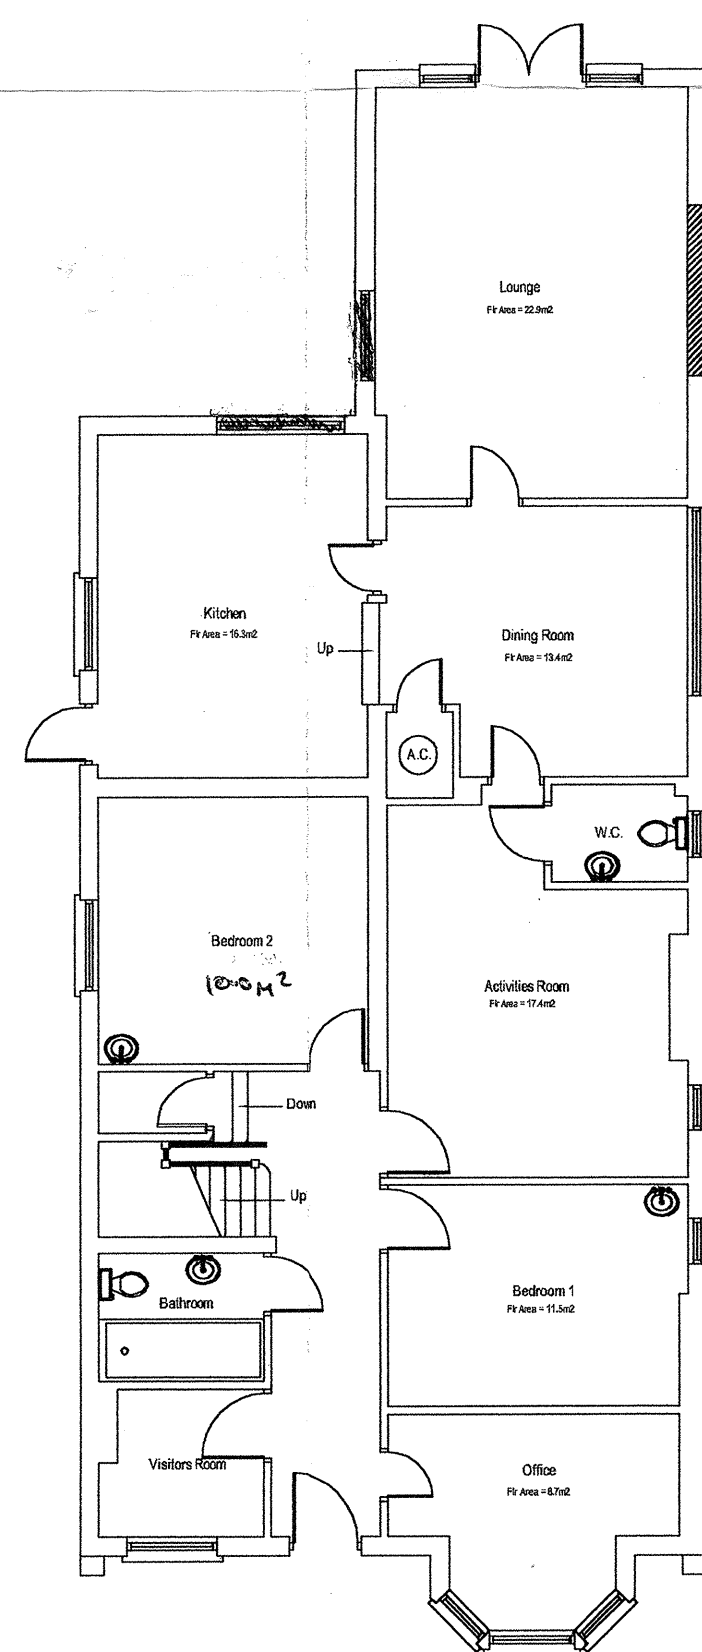


Existing Ground Floor Layout

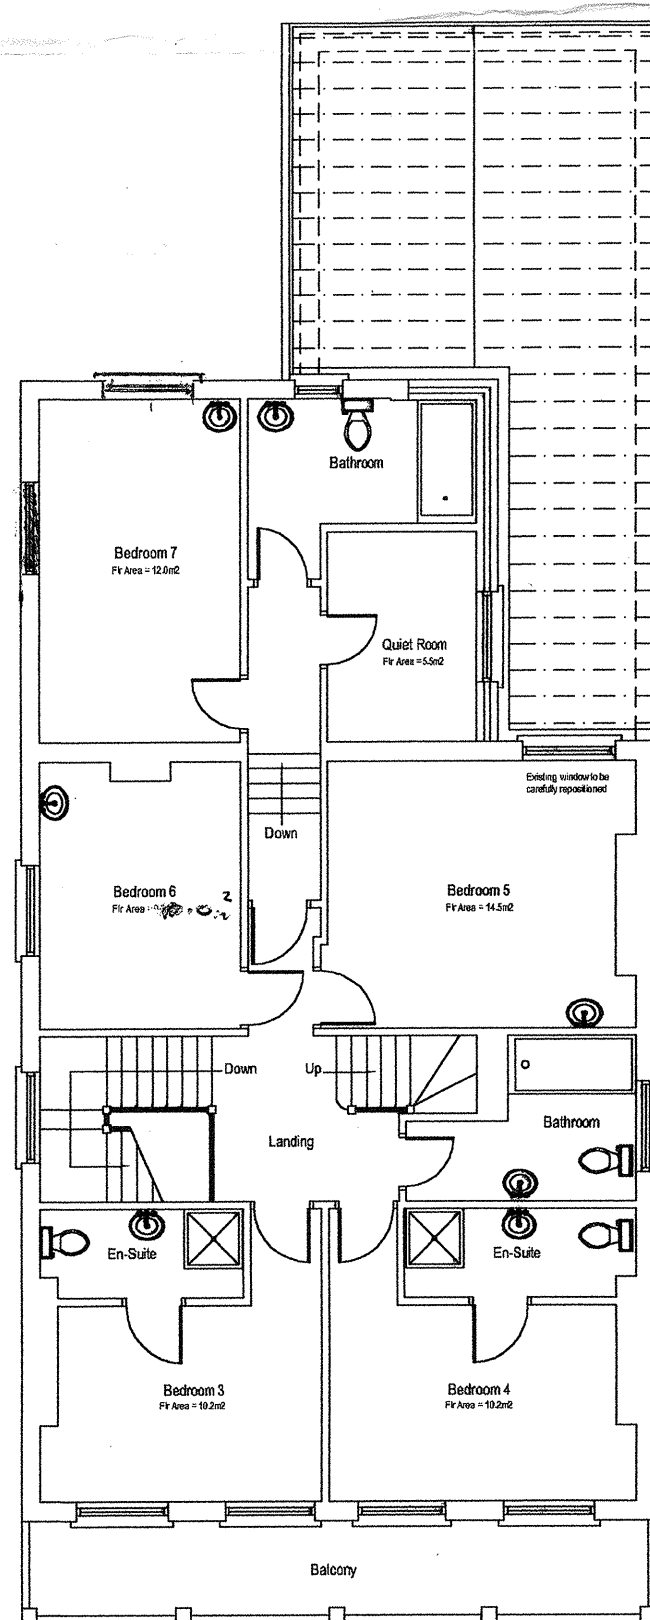


Existing First Floor Layout

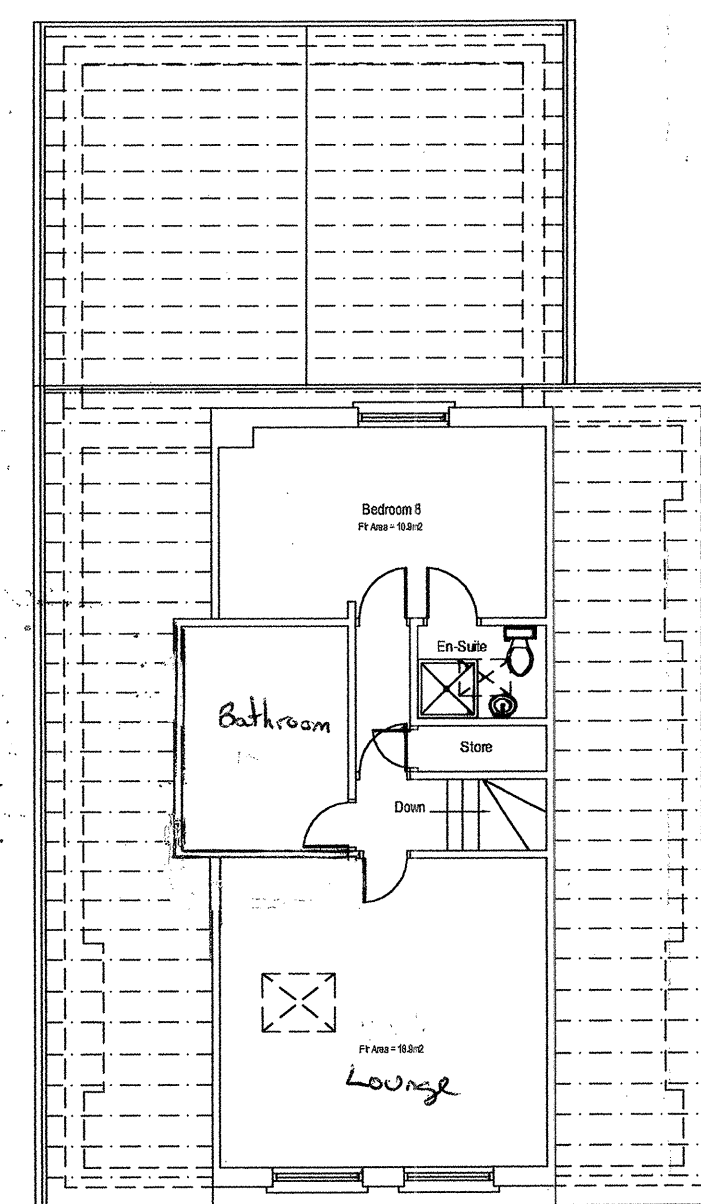

Existing Second Floor Layout

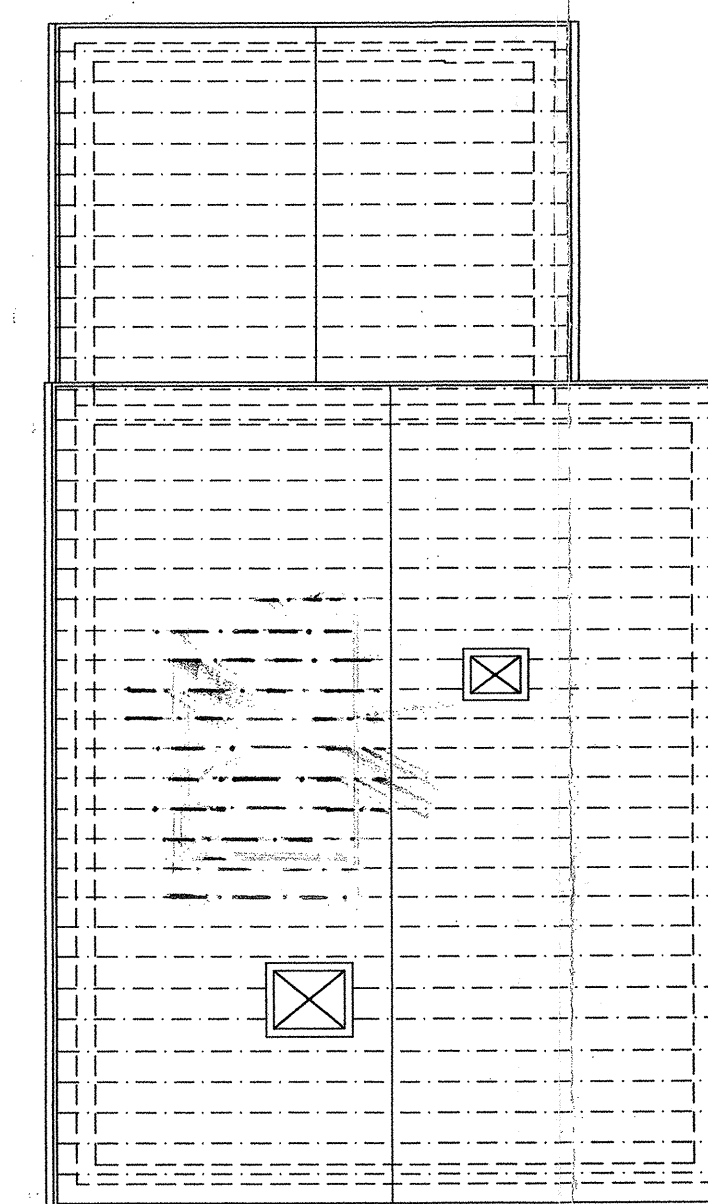

Existing Roof Layout

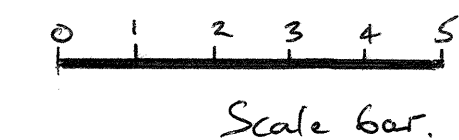

Scale bar.

8.9.08.
8.9.08.
8.9.08.

MC DESIGNS

Rowan House
New Lane Hill Tilehurst Reading
RG30 4JS
Tel 0771 4244 273

Scale: 1:100

Date: 12th March 2008

Client: Aston Care Ltd
Address: 9 Downshire Square, Reading

Job Title: Proposed single storey pitched roof rear extension

Drawing Title: Existing Arrangement

Drawing Number: MC / 1418 / 01