





PROPOSED FRONT ELEVATION



PROPOSED REAR ELEVATION

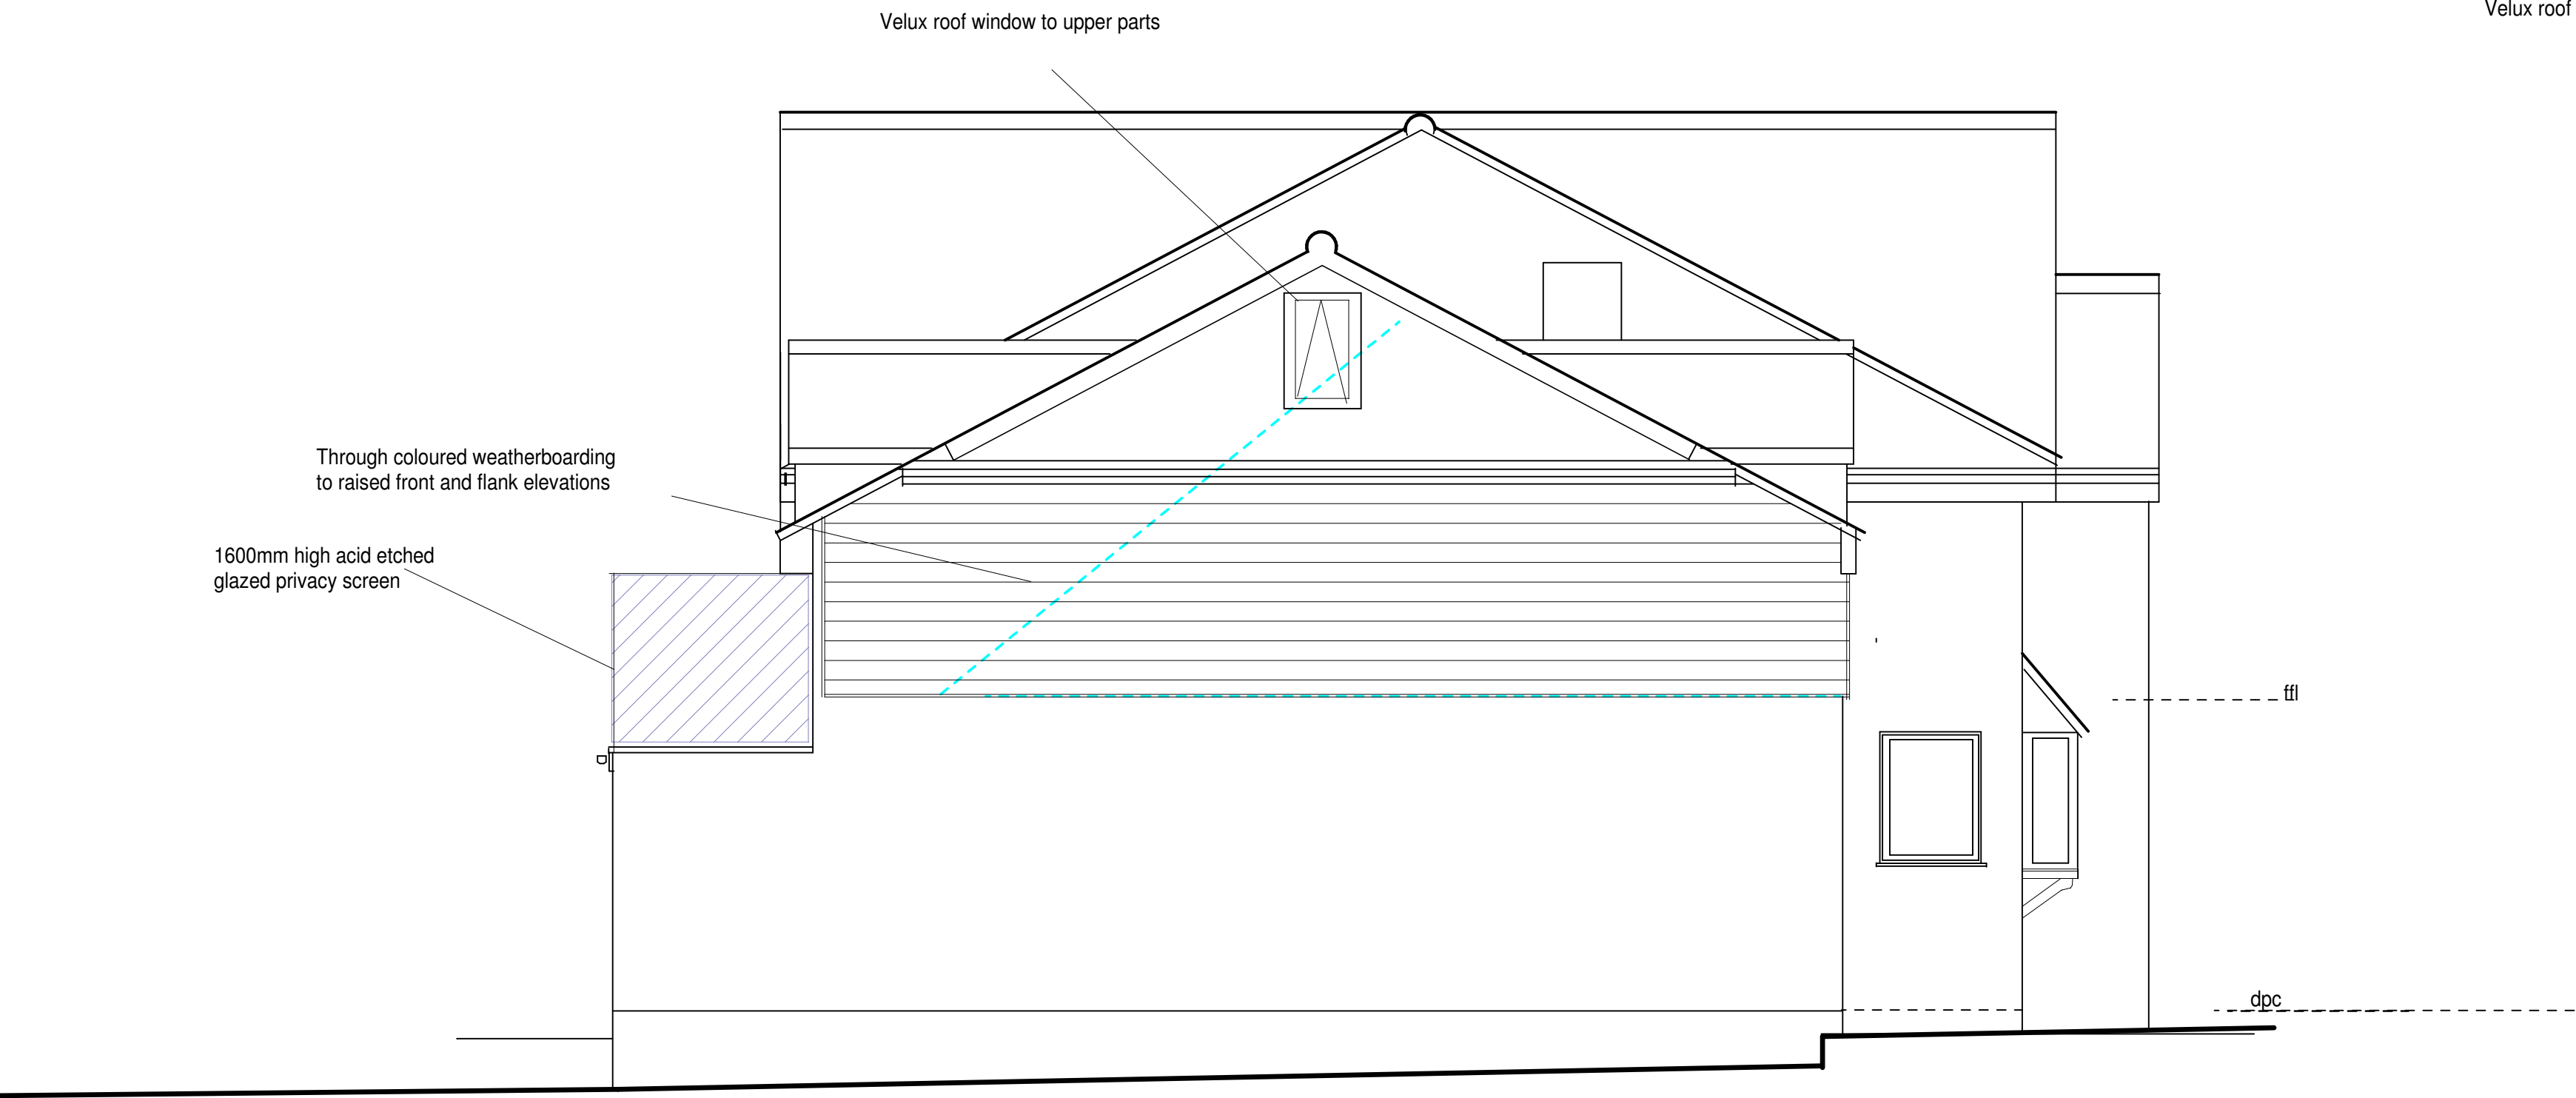

PROPOSED FLANK ELEVATION

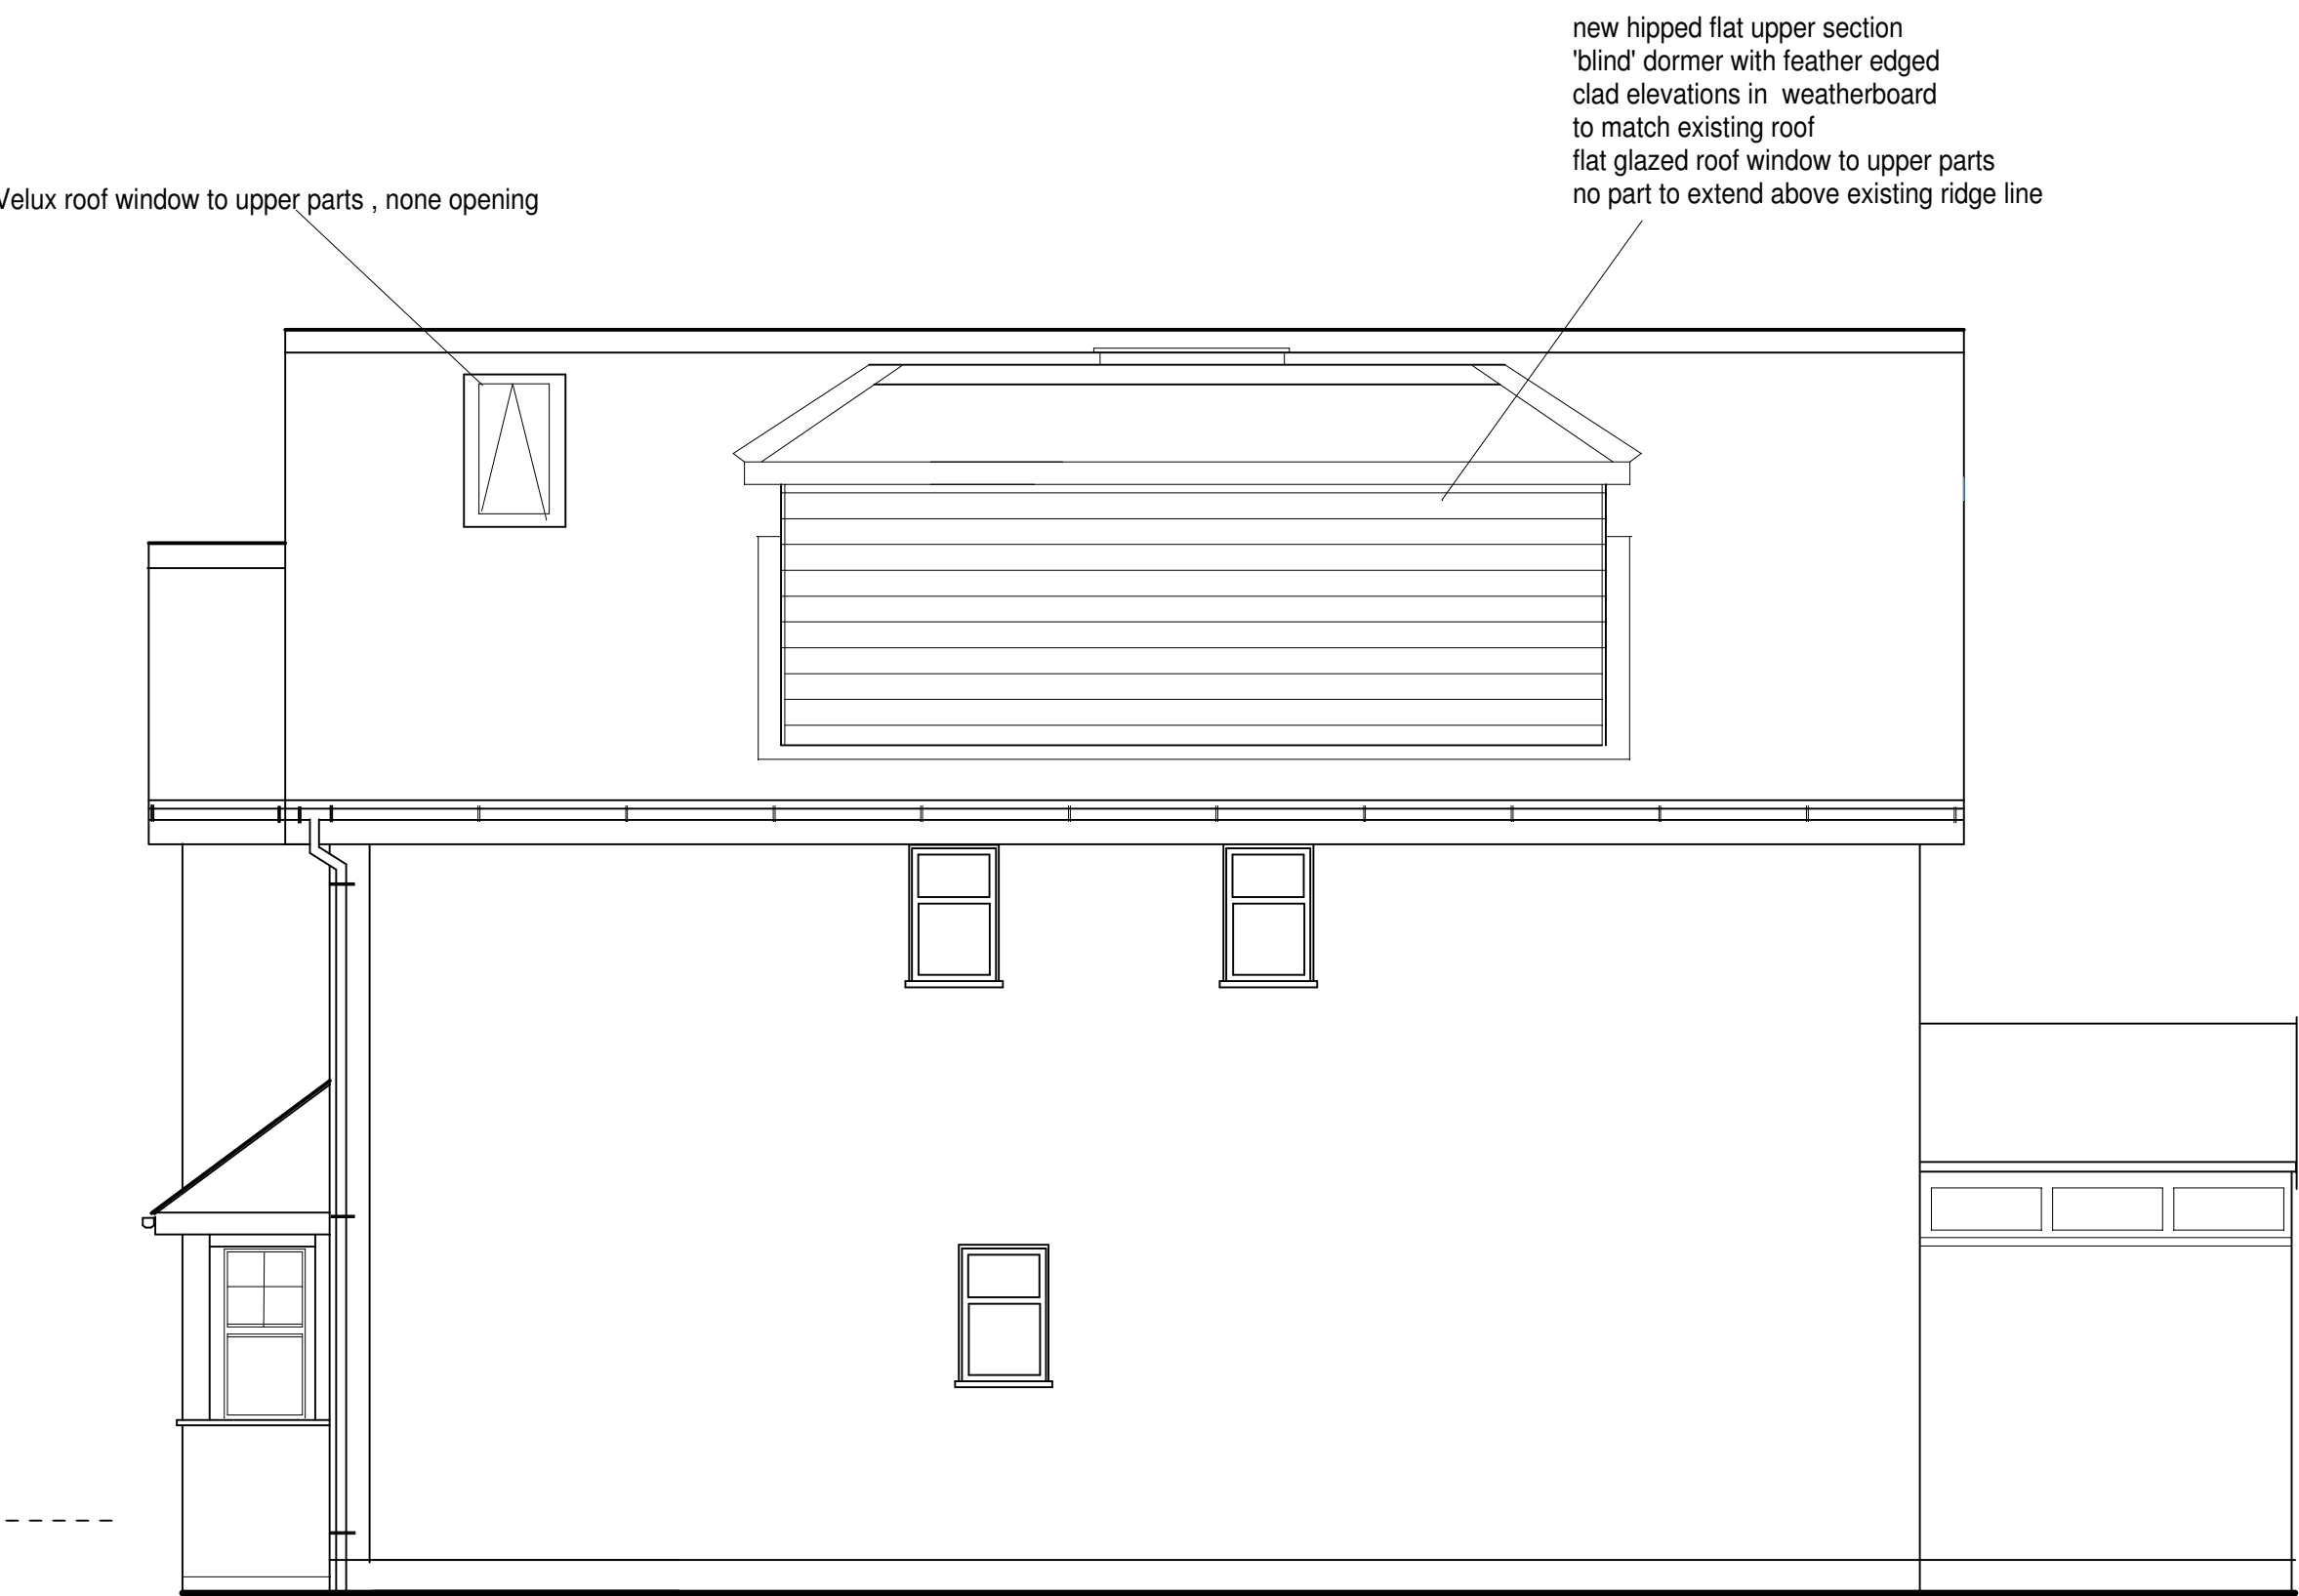

PROPOSED FLANK ELEVATION

|                                            |   |            |             |
|--------------------------------------------|---|------------|-------------|
| Project                                    | 17 Clevedon Road<br>Tidehurst<br>Reading<br>RG31 6RL                                                 | Revision   | Drawn<br>PA |
| Drawing Title                              | Proposed Roof Space conversion,<br>formation of dormer,<br>formation of Studio above existing Garage | Date       | Scale       |
| Job no.                                    | 1086.00                                                                                              | 05 2017    | 1/100, 1/50 |
| ARCHITECTURAL DESIGN                       |   | Drawing no |             |
| DMM Consultancy Ltd<br>CHARTERED SURVEYORS |   | 1086.02    |             |
| BUILDING DESIGN<br>PLANNING                |   |            |             |