




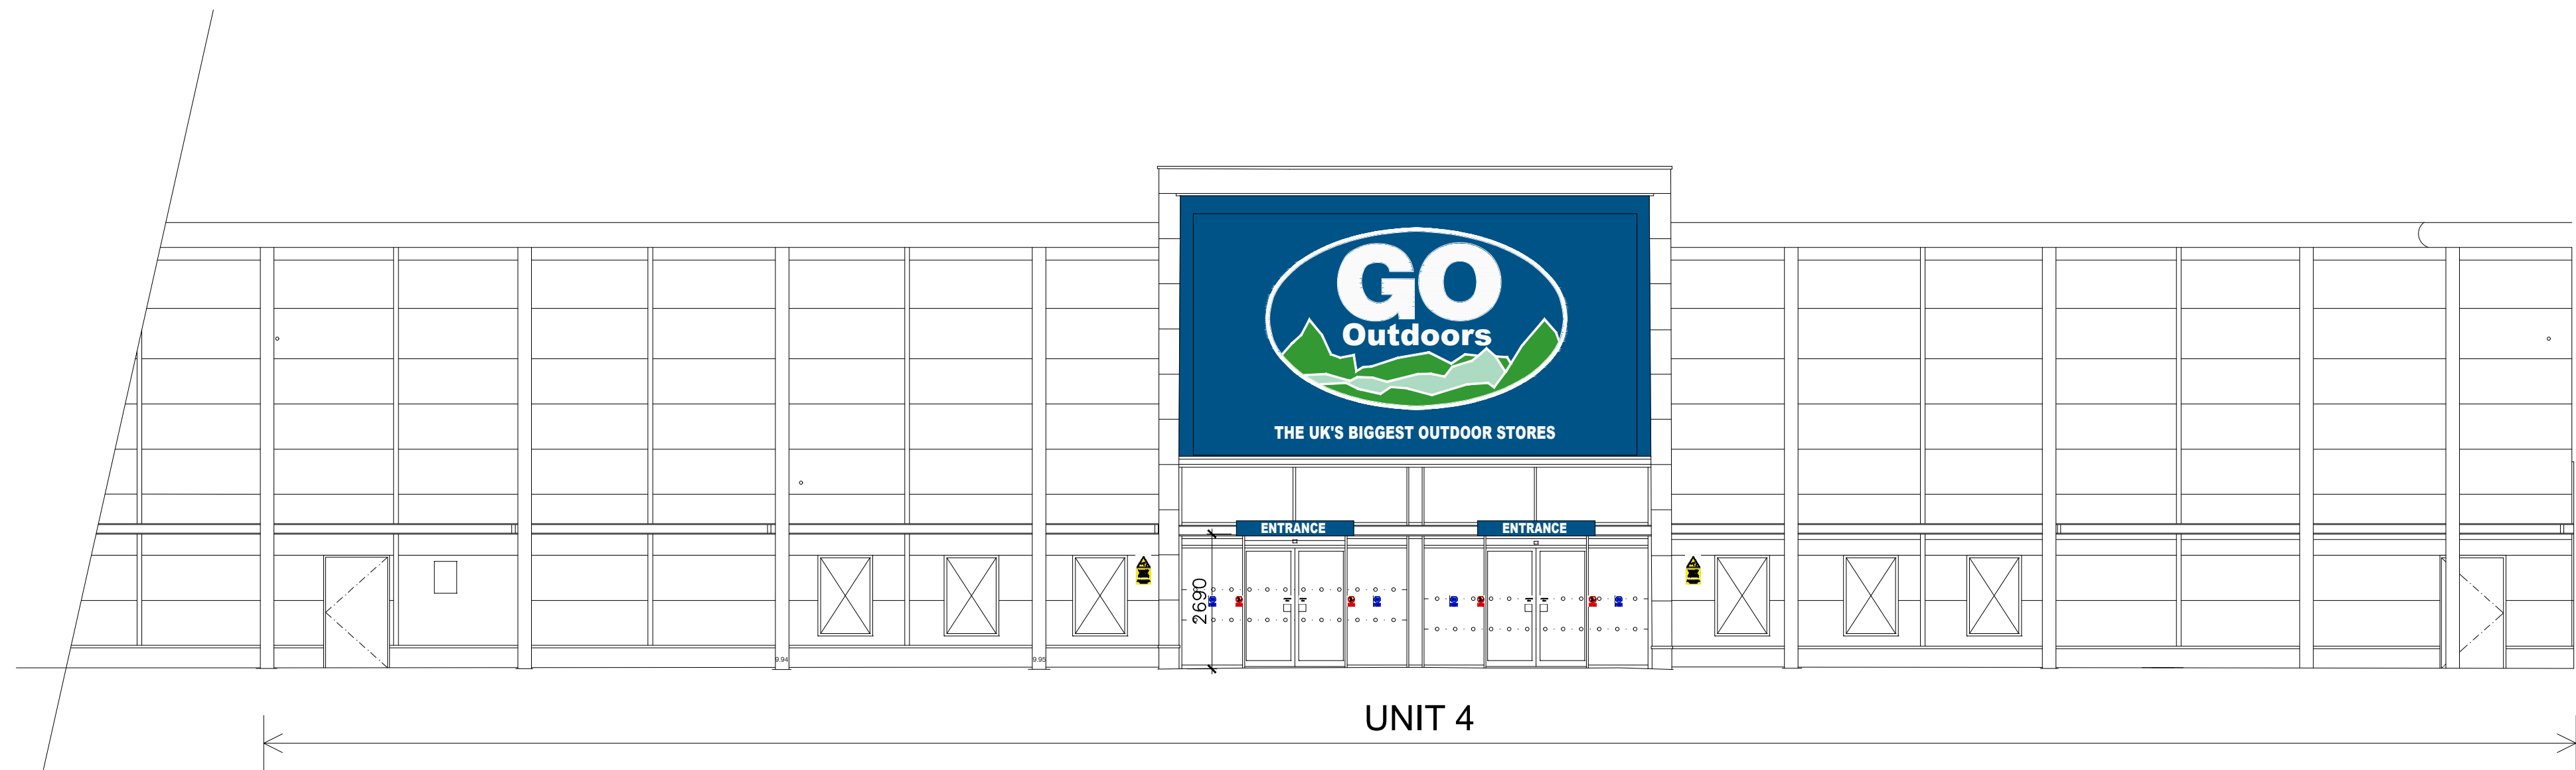

Front Elevation

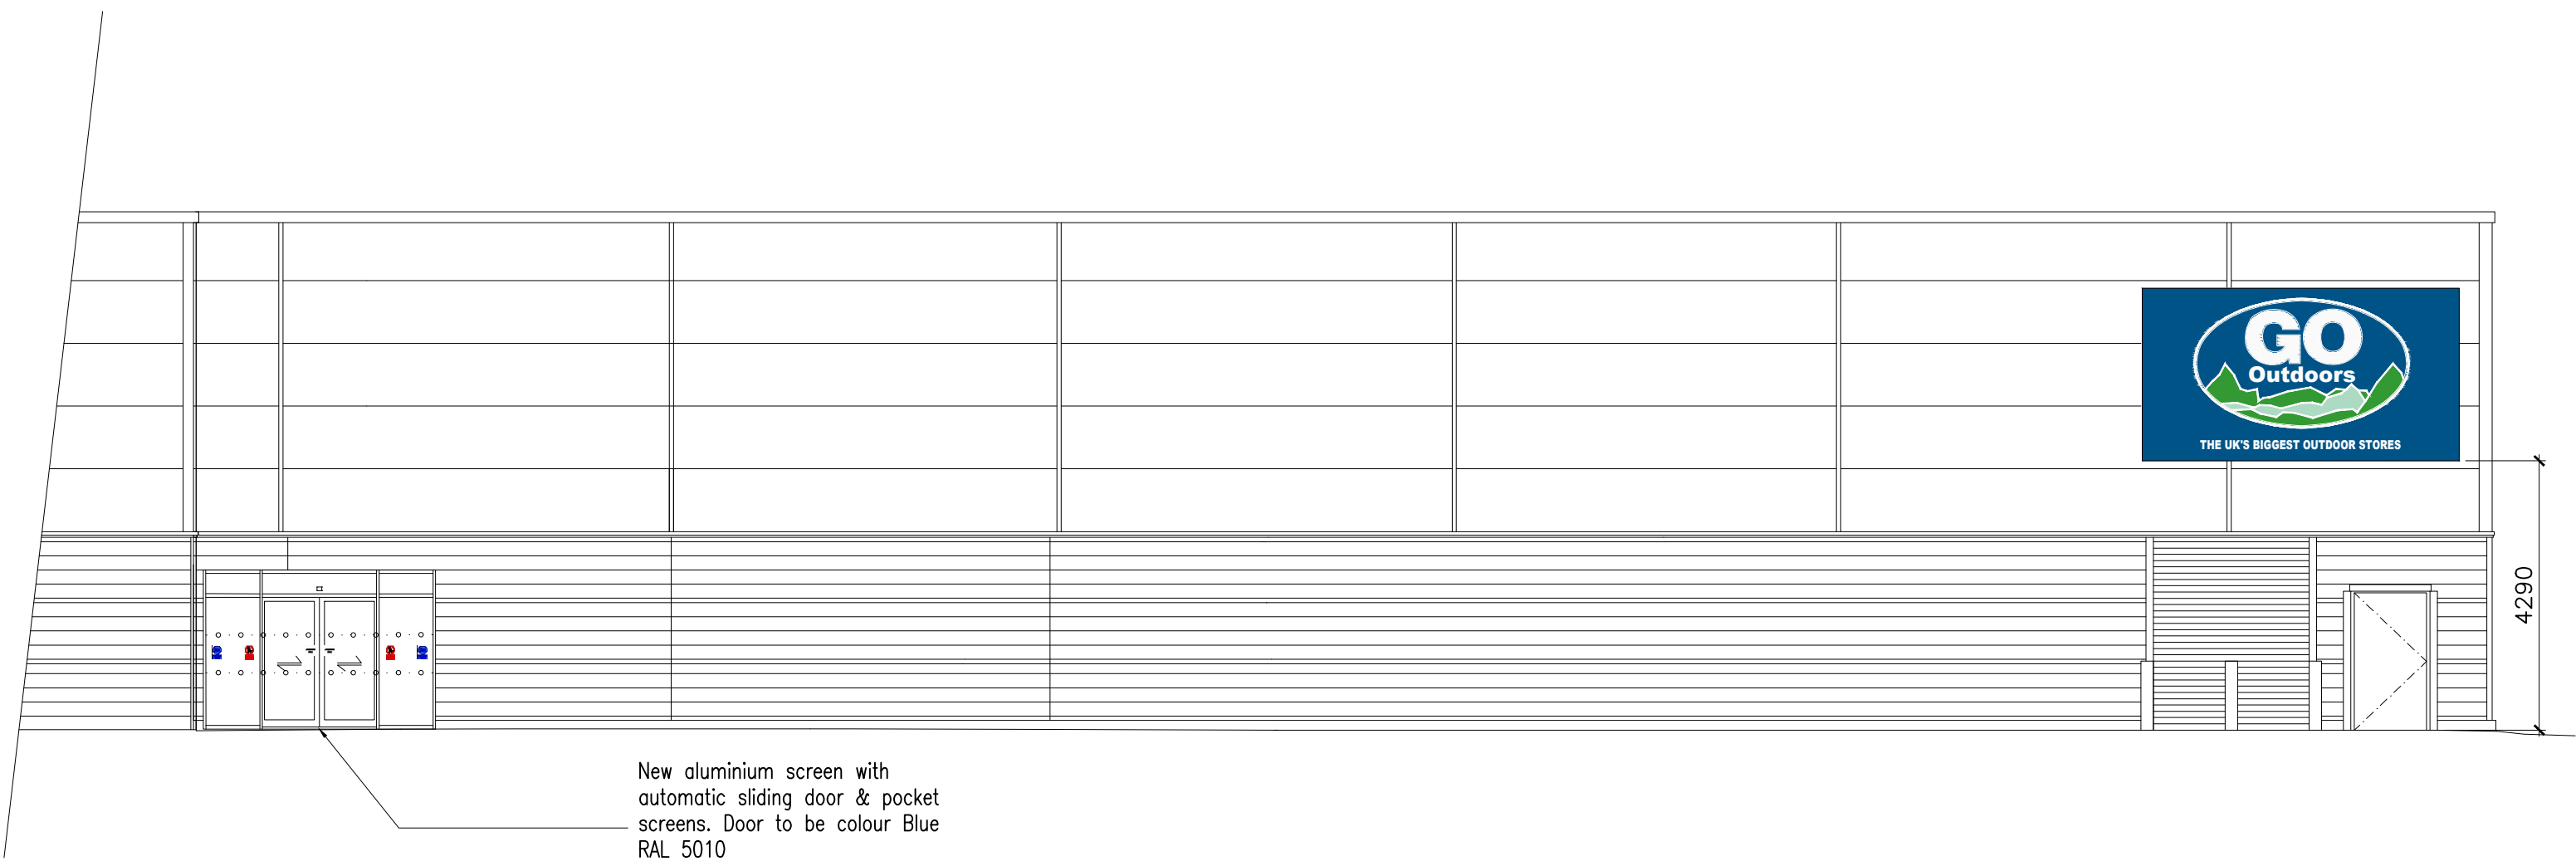

Side Elevation

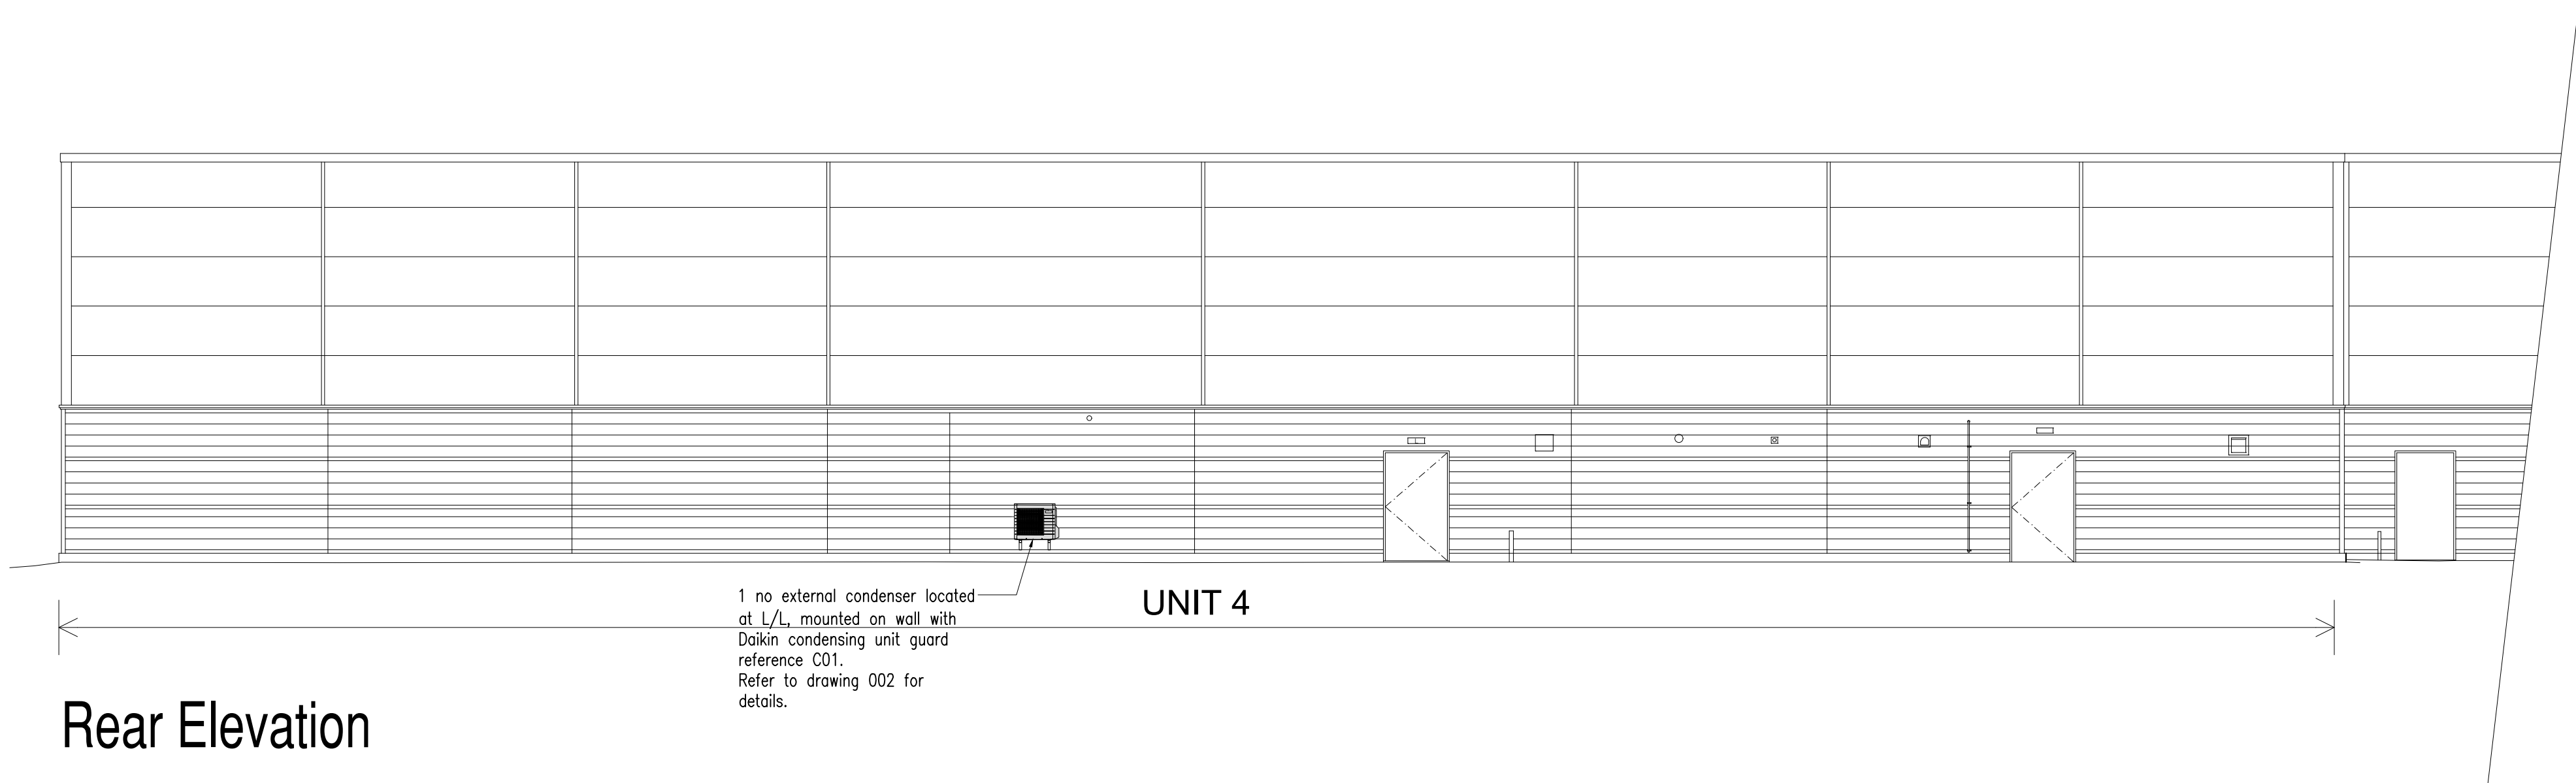

Rear Elevation

EXTERNAL SIGNAGE
APPROVED UNDER
APPLICATION 17/1122

0m 1m 5m 10m
1:100



REV.	DATE	AMENDMENT
 WPL Consulting LLP 1 Airport West Lancaster Way Leeds LS19 7ZA Tel: 0113 202 9444 Fax: 0113 202 9333 E-mail: mail@wplconsulting.co.uk		
PROJECT TITLE Unit 4 Brunel Retail Park Rose Kiln Lane Reading RG2 0HS		
DRAWING TITLE Proposed Elevations		
PROJECT No: 8403	DRAWING No: 001	REVISION:
SCALE: 1:100@A1	DATE: 18.09.17	DRAWN BY: TR
CHECKED BY:		DATE: