


25cm 50 75 1m
1:50 scale

COLDICUTT STREET

GOSBROOK ROAD

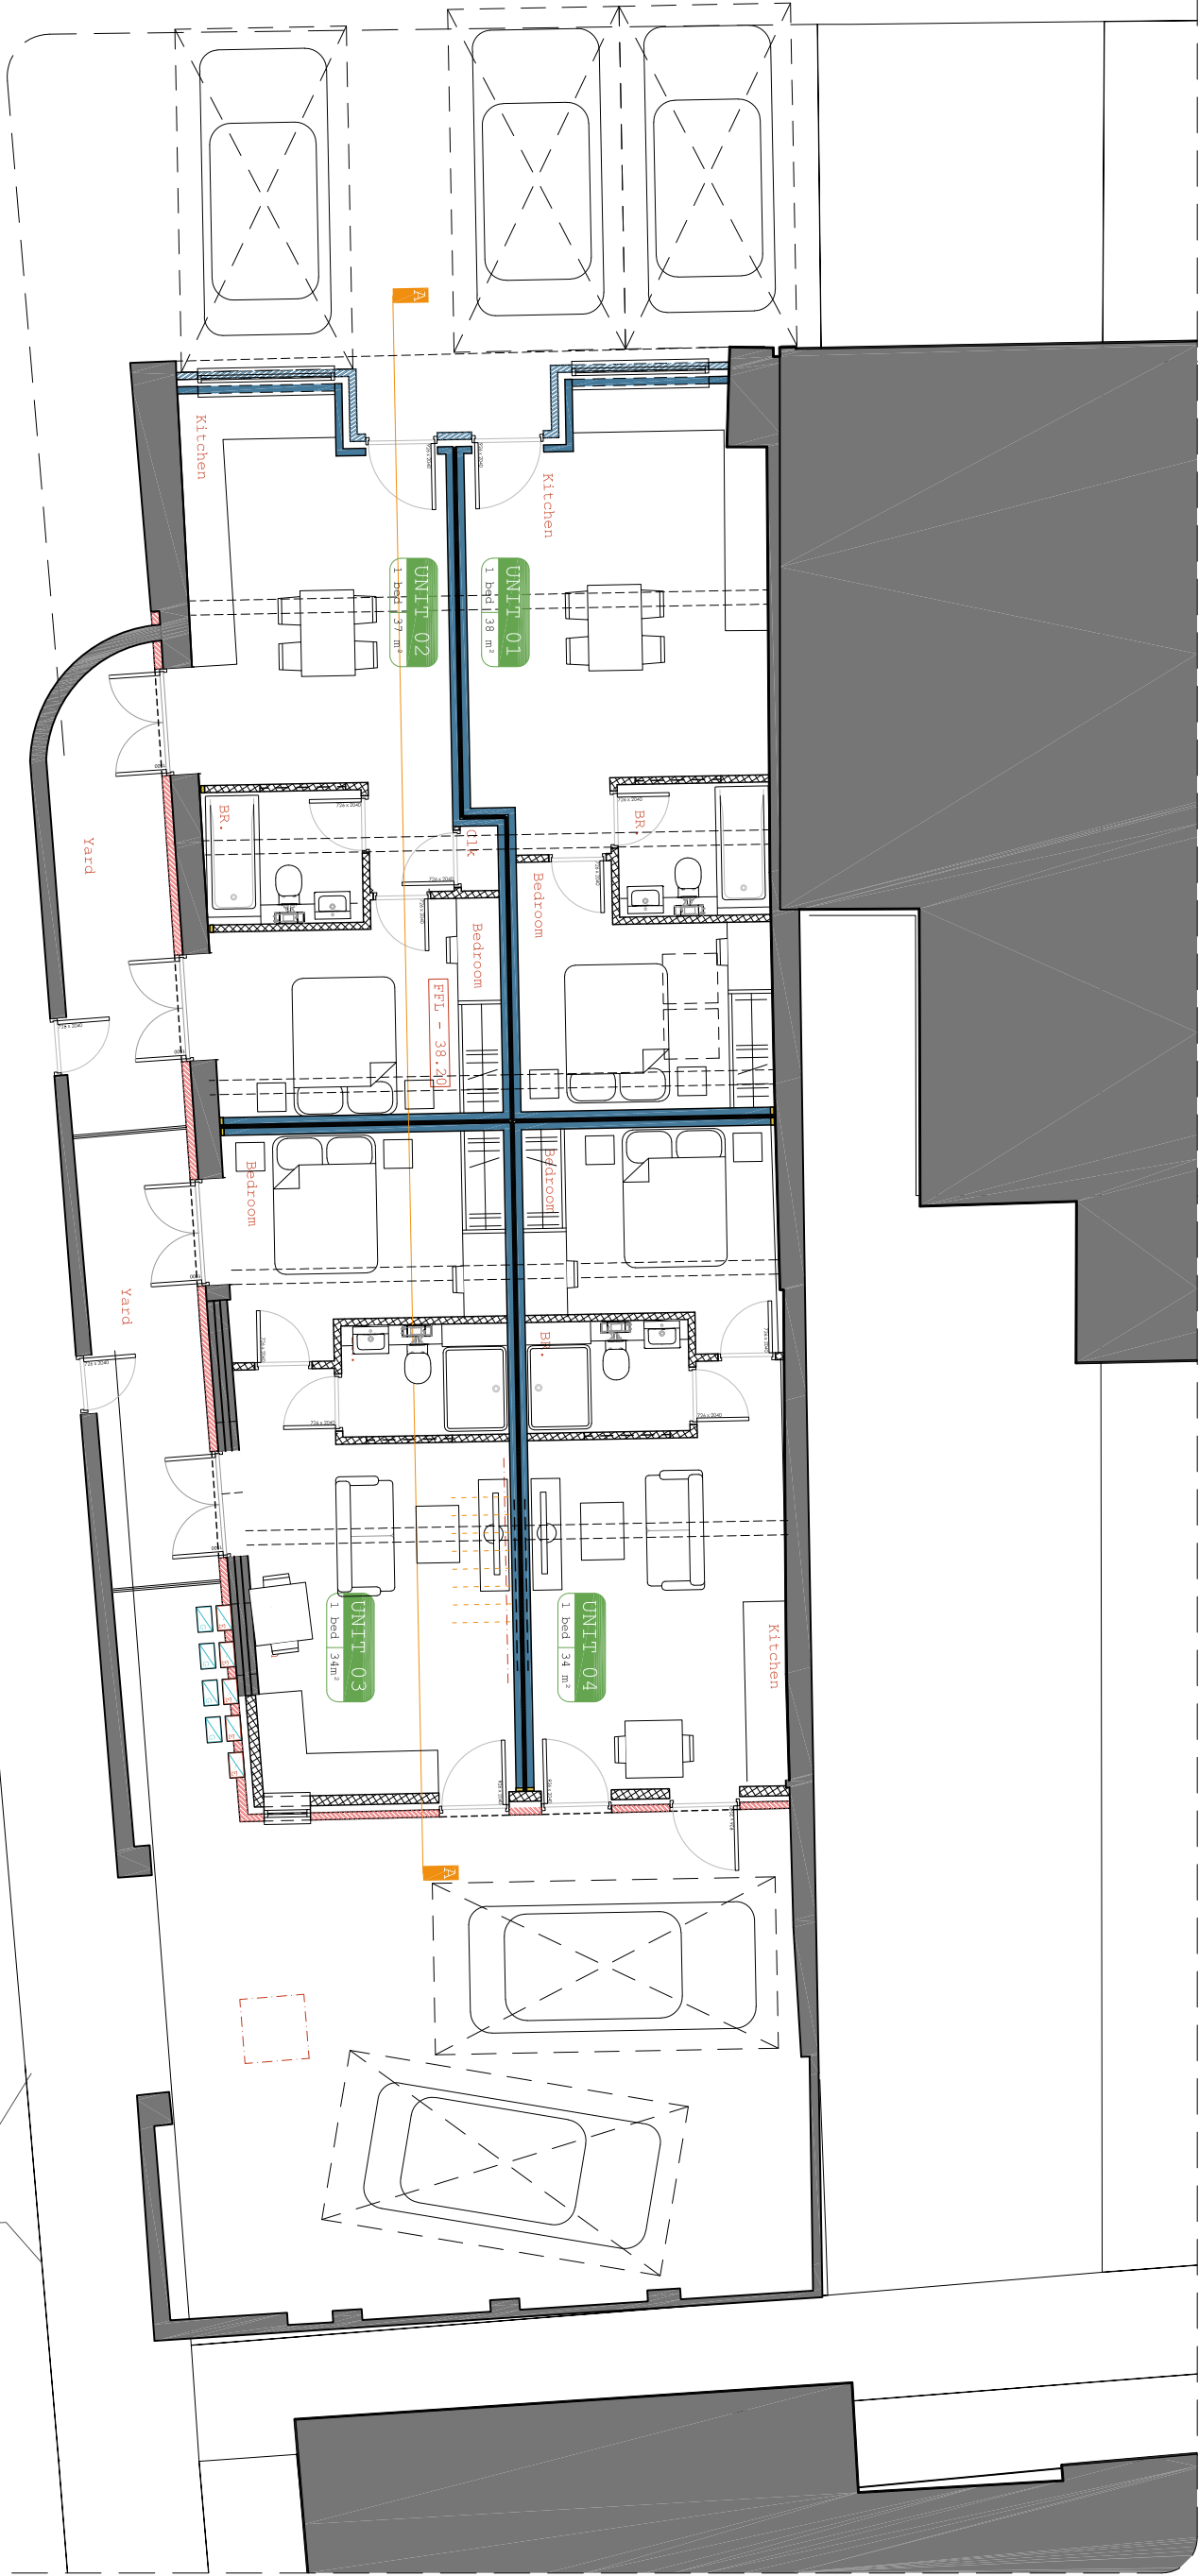

colony
architects

colony architects ltd is a collaborative of
architects and designers with an agenda
to find out more visit our beautiful website
www.colonyarchitects.com
contact: info@colonyarchitects.com
tel: 07290 515372
tel: 07779 255358

business
working road
golf 14p

project: 355-357 Gosbrook Road
client: Carverham, RQ4 SED
drawing title: Existing Floor Plan
author: Nick Horsall

project: 160-03-01 P1
drawing number: 160-03-01 P1
date: Apr 2015
status: planning
scale: 1:50
size: A3
author: NDE
checked: EGM
© 2014 colony architects