


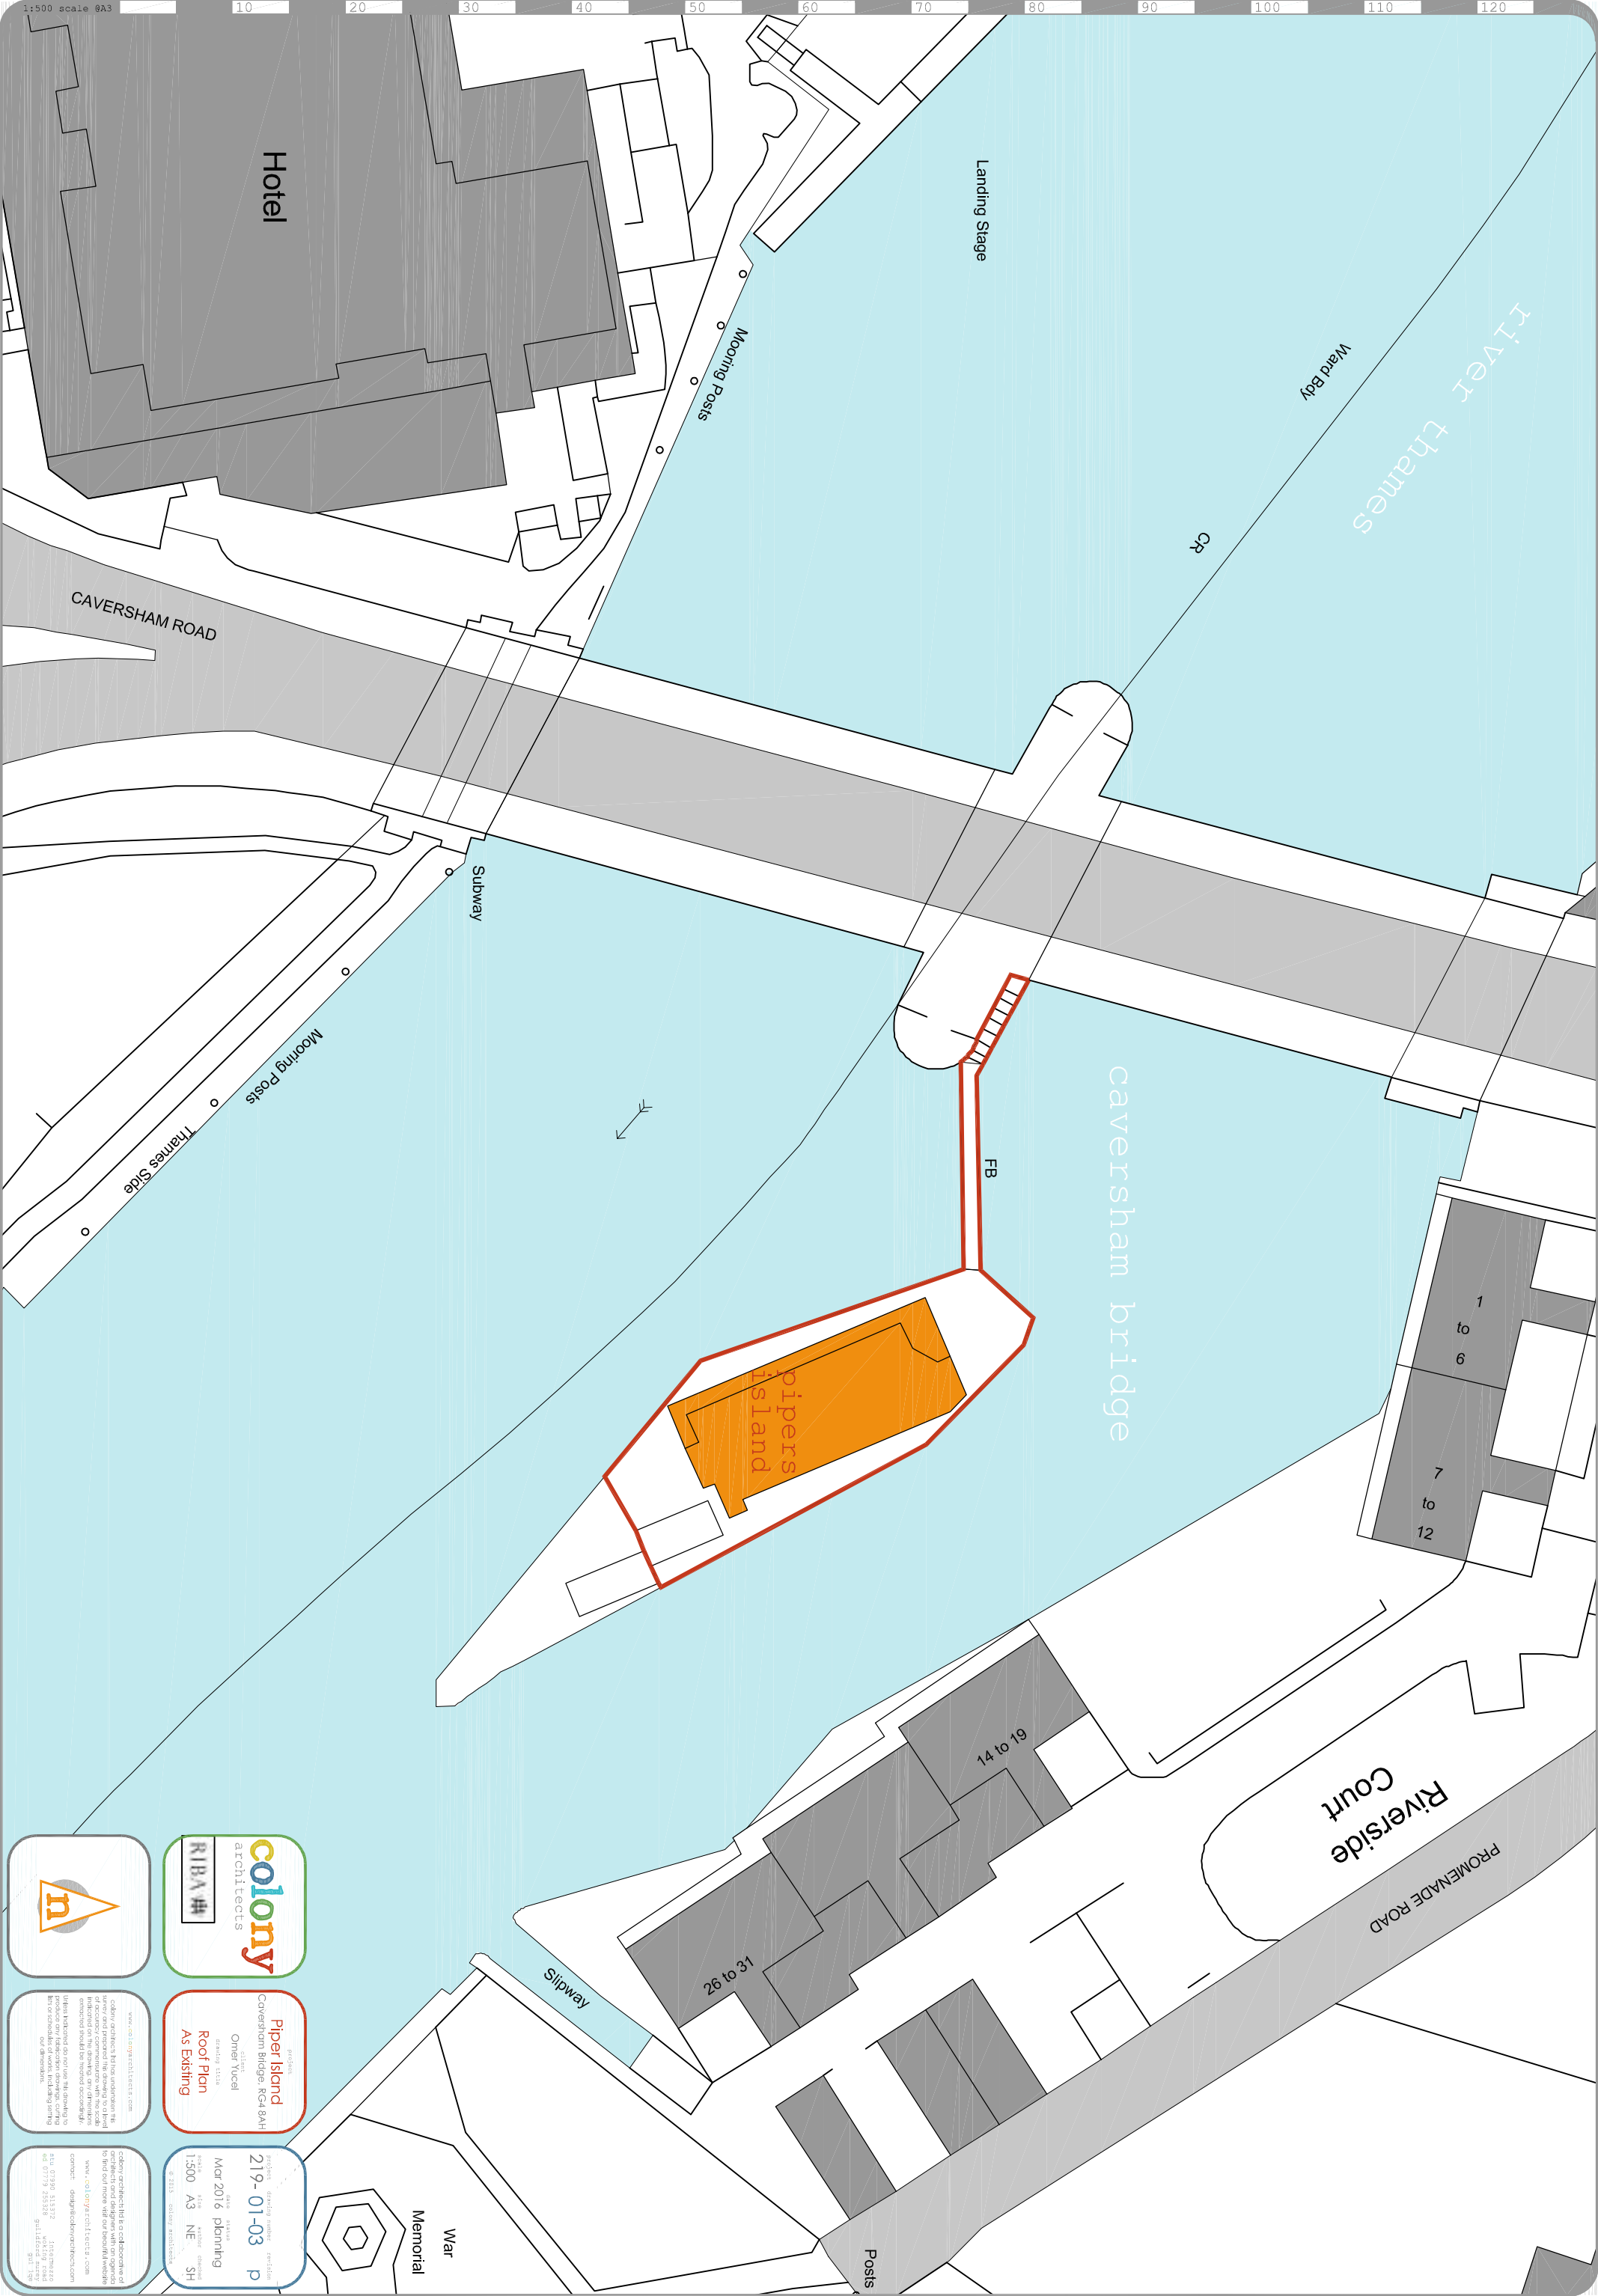



**colony**  
architects



**RIBA** #

**Piper Island**  
Caversham Bridge, RG4 8AH

client: Ormer Yucel

drawing title: **Roof Plan**

status: **As Existing**

project: 219-01-03

date: Mar 2016

status: planning

scale: 1:500

orientation: A3 NE SH

colony architects is a collaborative of  
architects and designers working together  
to find out more and use our beautiful world  
to its full potential.

contact: [info@colonyarchitects.com](mailto:info@colonyarchitects.com)  
tel: 01793 315132  
tel: 01793 255128  
tel: 01793 315132