


PROPOSED WINDOW TO REPLACE EXISTING GARAGE DOOR

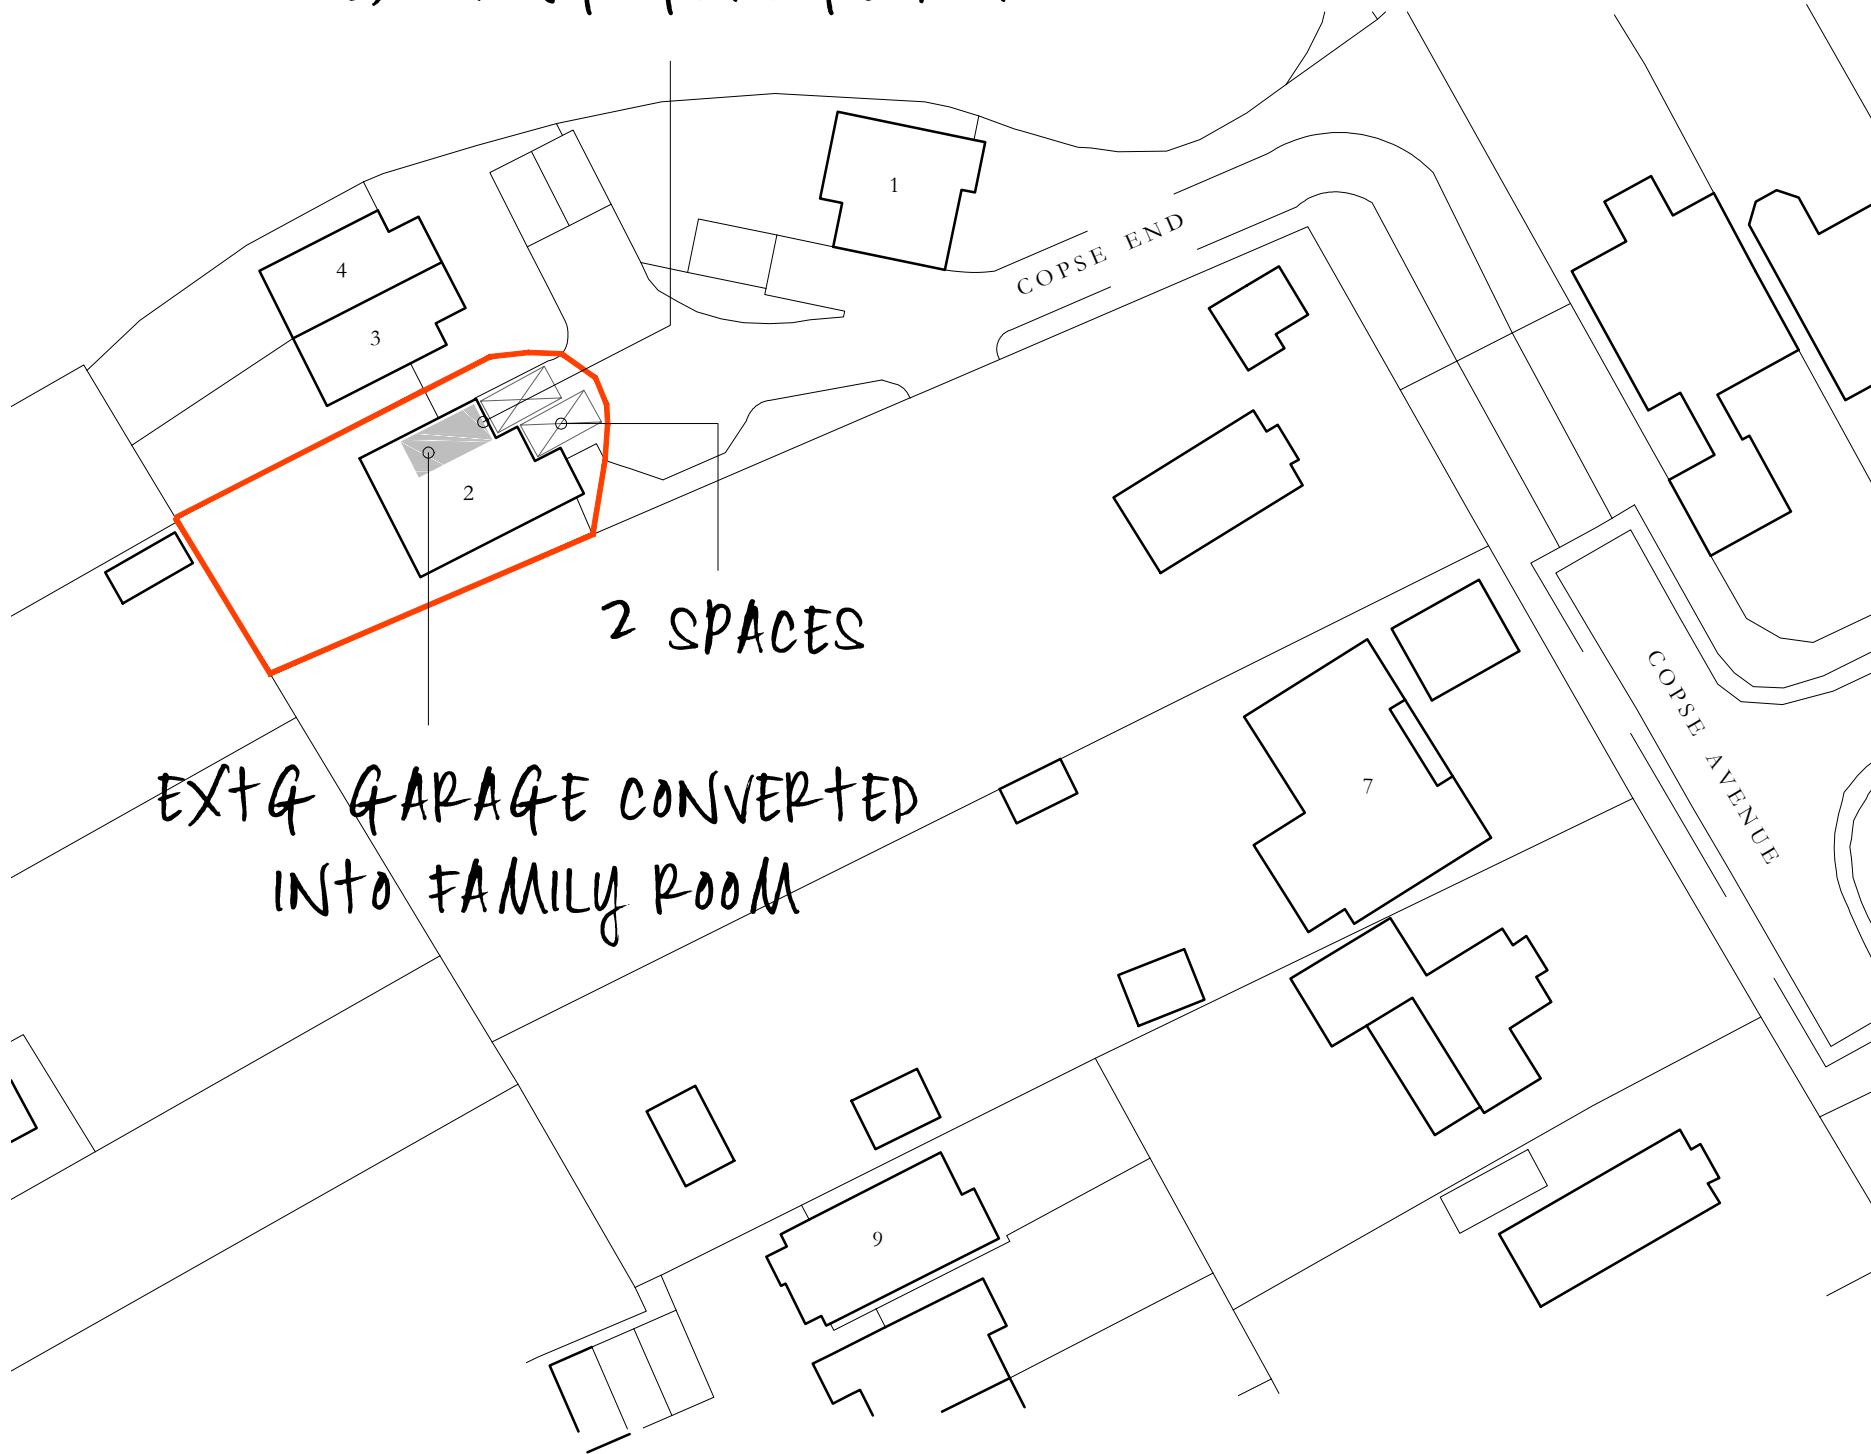

Site Plan (Scale 1:500 Scale)

1:500 scale Bar
This Drawing has been produced for printing onto A3 size paper,
If printing on any other size please use the scale bar below.


0m 5m 20m 40m
2.5m 10m

1:1250 scale Bar
This Drawing has been produced for printing onto A3 size paper,
If printing on any other size please use the scale bar below.

0m 12.5m 50m 100m
6.2m 25m



Location Plan (Scale 1:1250 Scale)

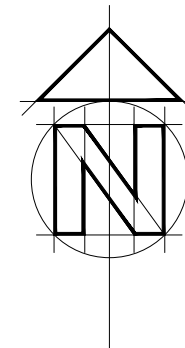

ARCHITECTURE AND
TECHNICAL SERVICES



CLIENT Mr A. Freeman

JOB 2 Copse Emd, Caversham,
Reading, RG4 6AB

DRG SITE & LOCATION PLAN

D//ARCHI
272 London Road
Earley
Reading
RG6 1AJ
0750 779 1187
dnarchitecture@yahoo.com

SCALE 1:500/1250 DRAWN D.NORVAISA DATE OCTOBER 2017
PAPER SIZE (A3)

DN67/201