




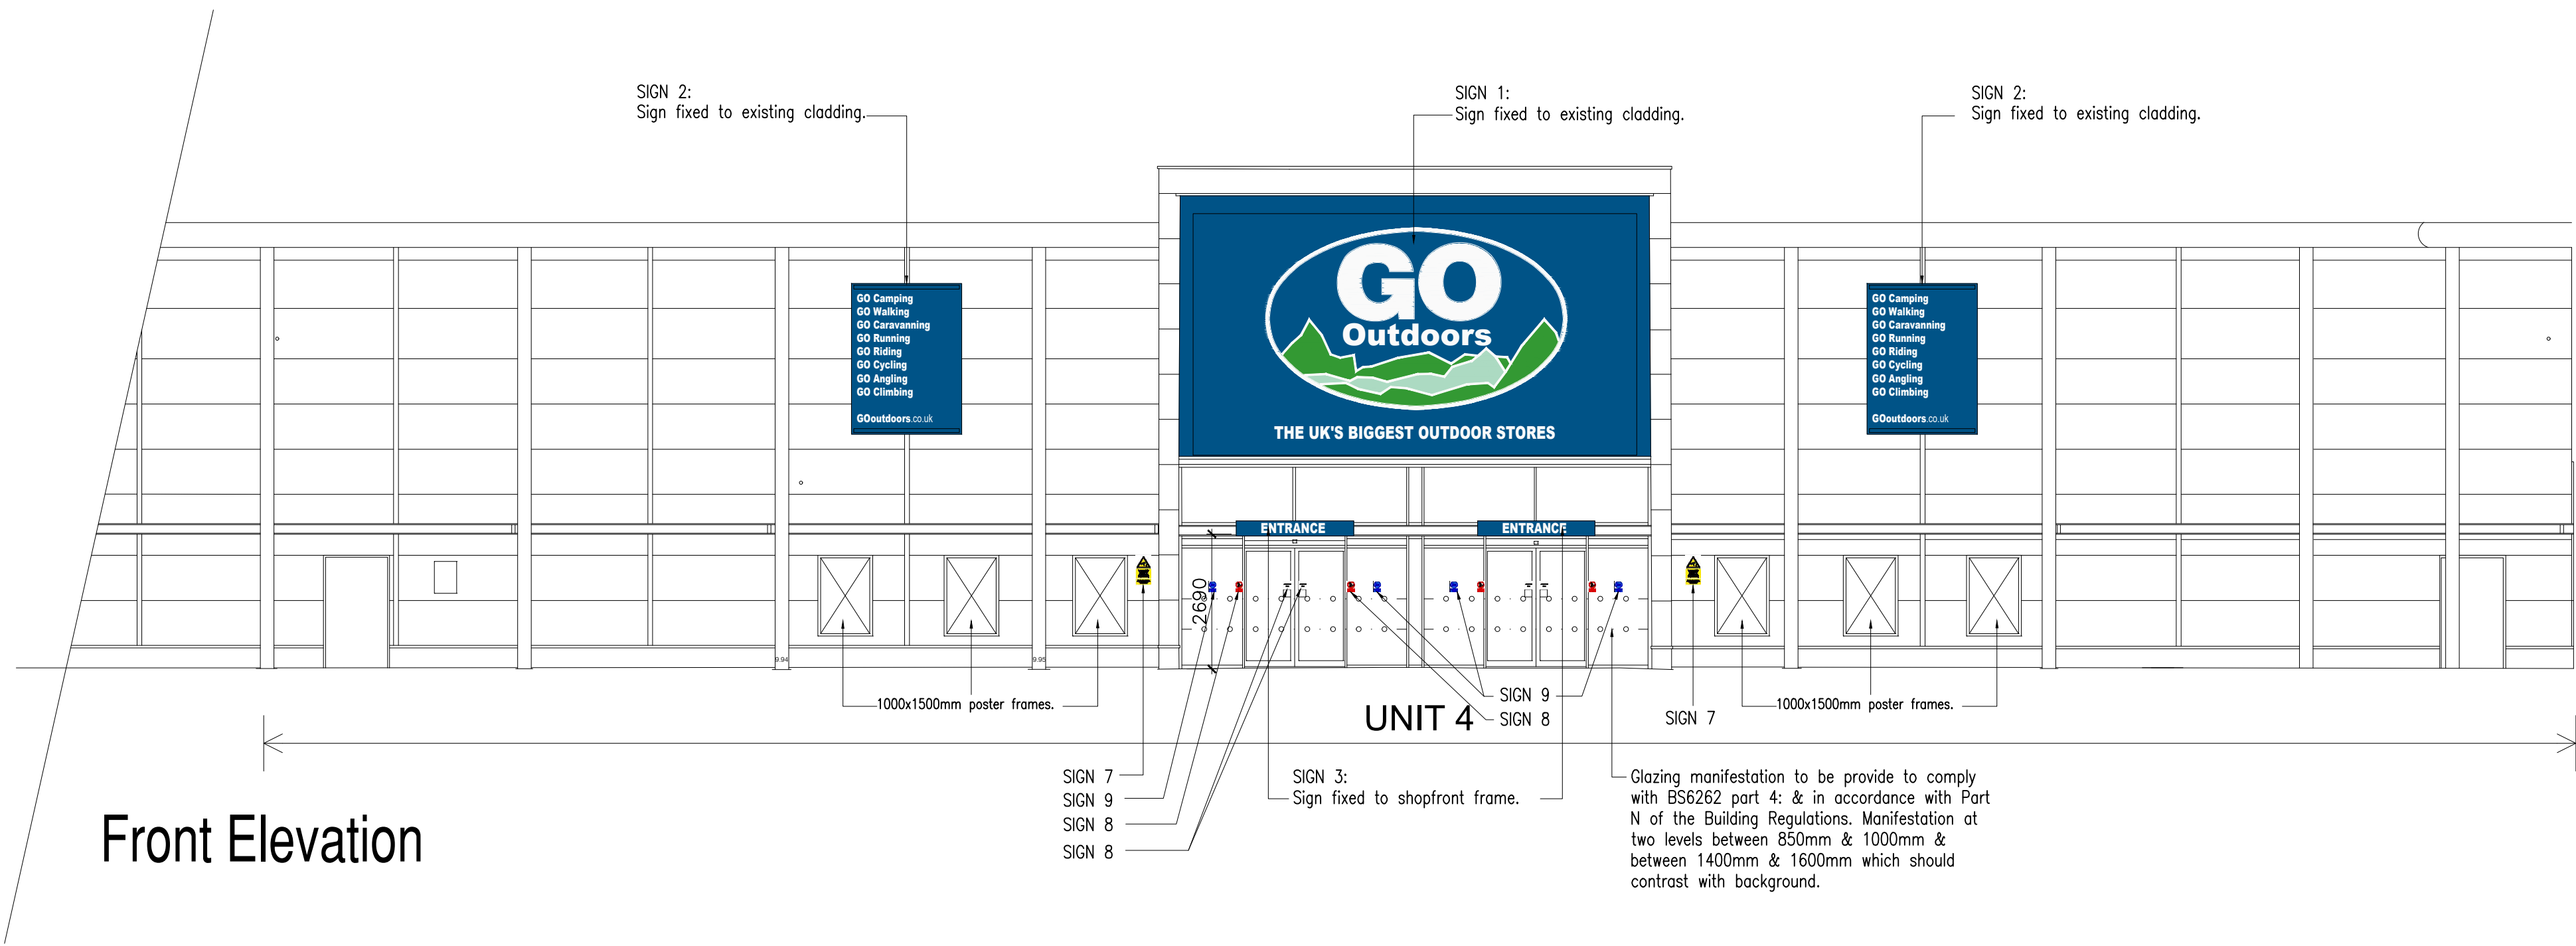

Front Elevation

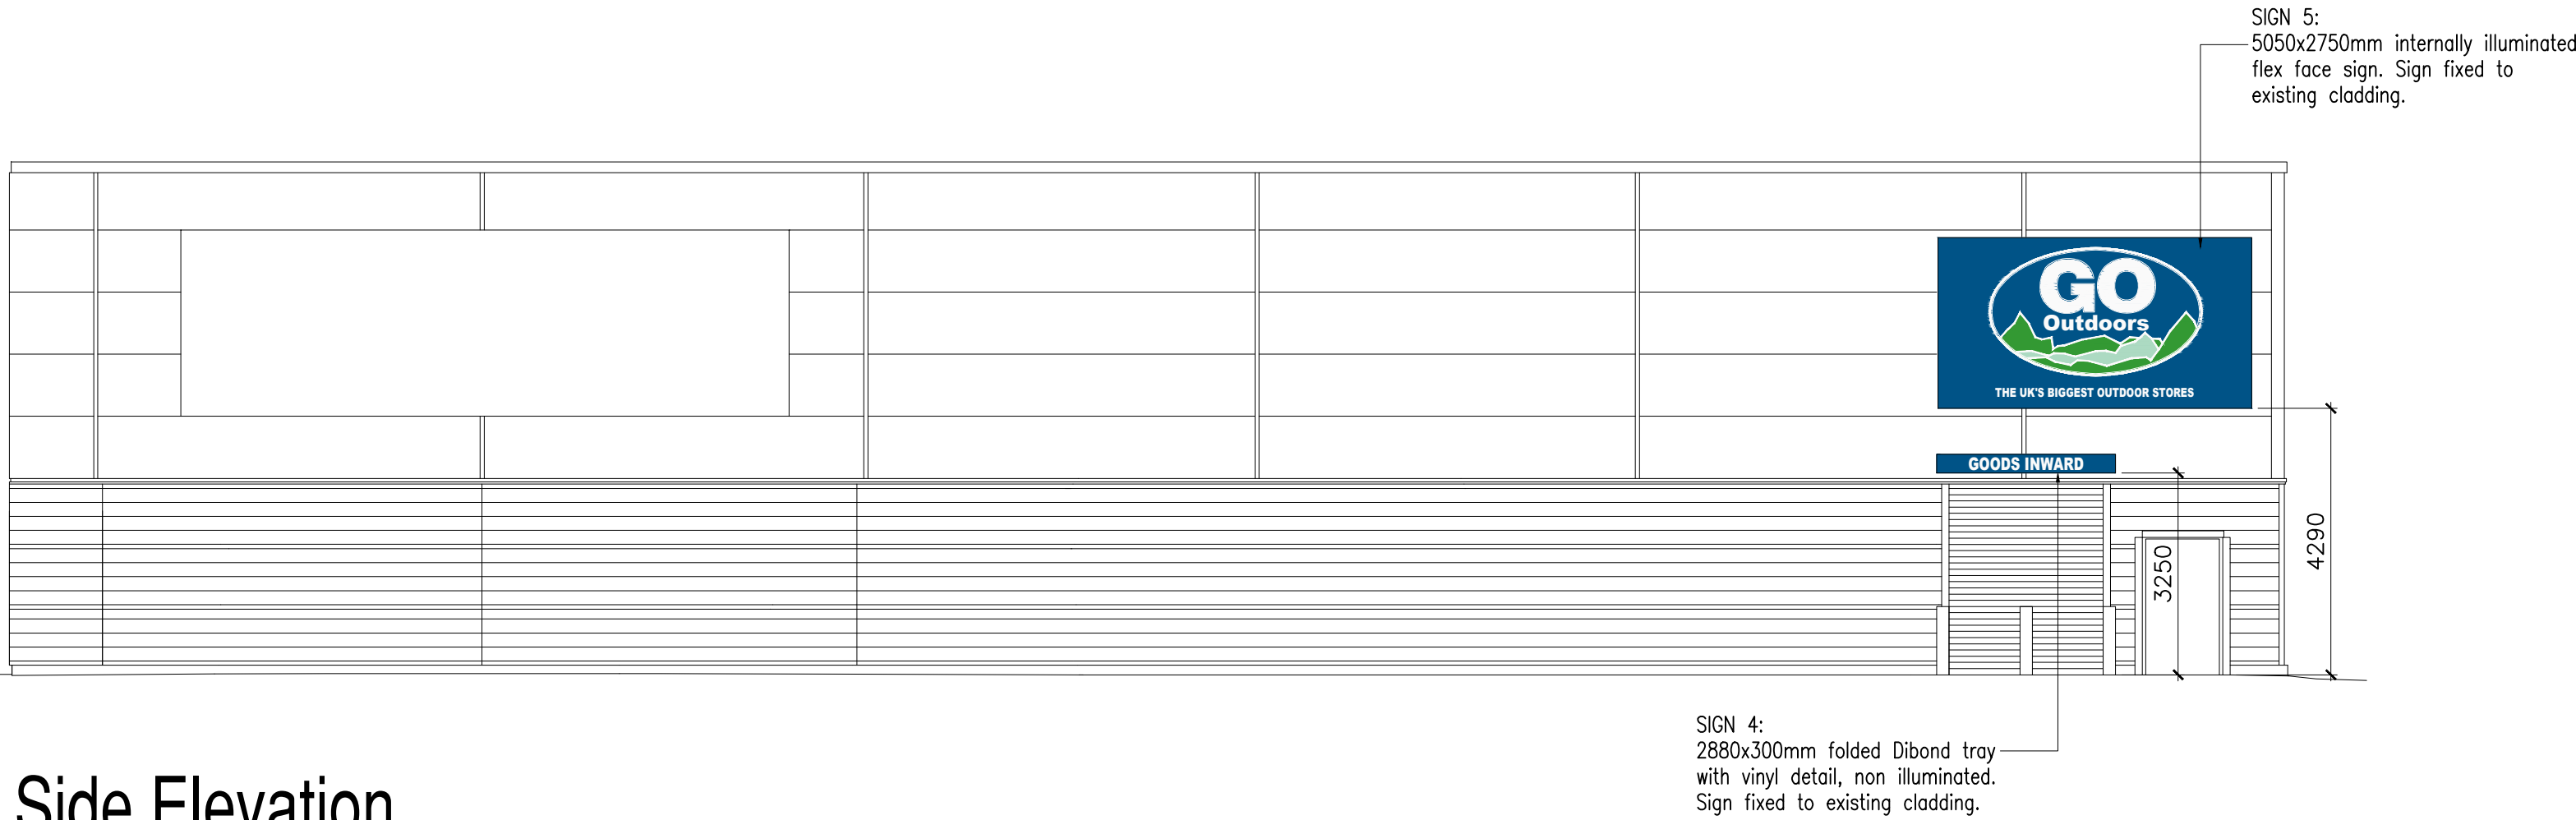

Side Elevation

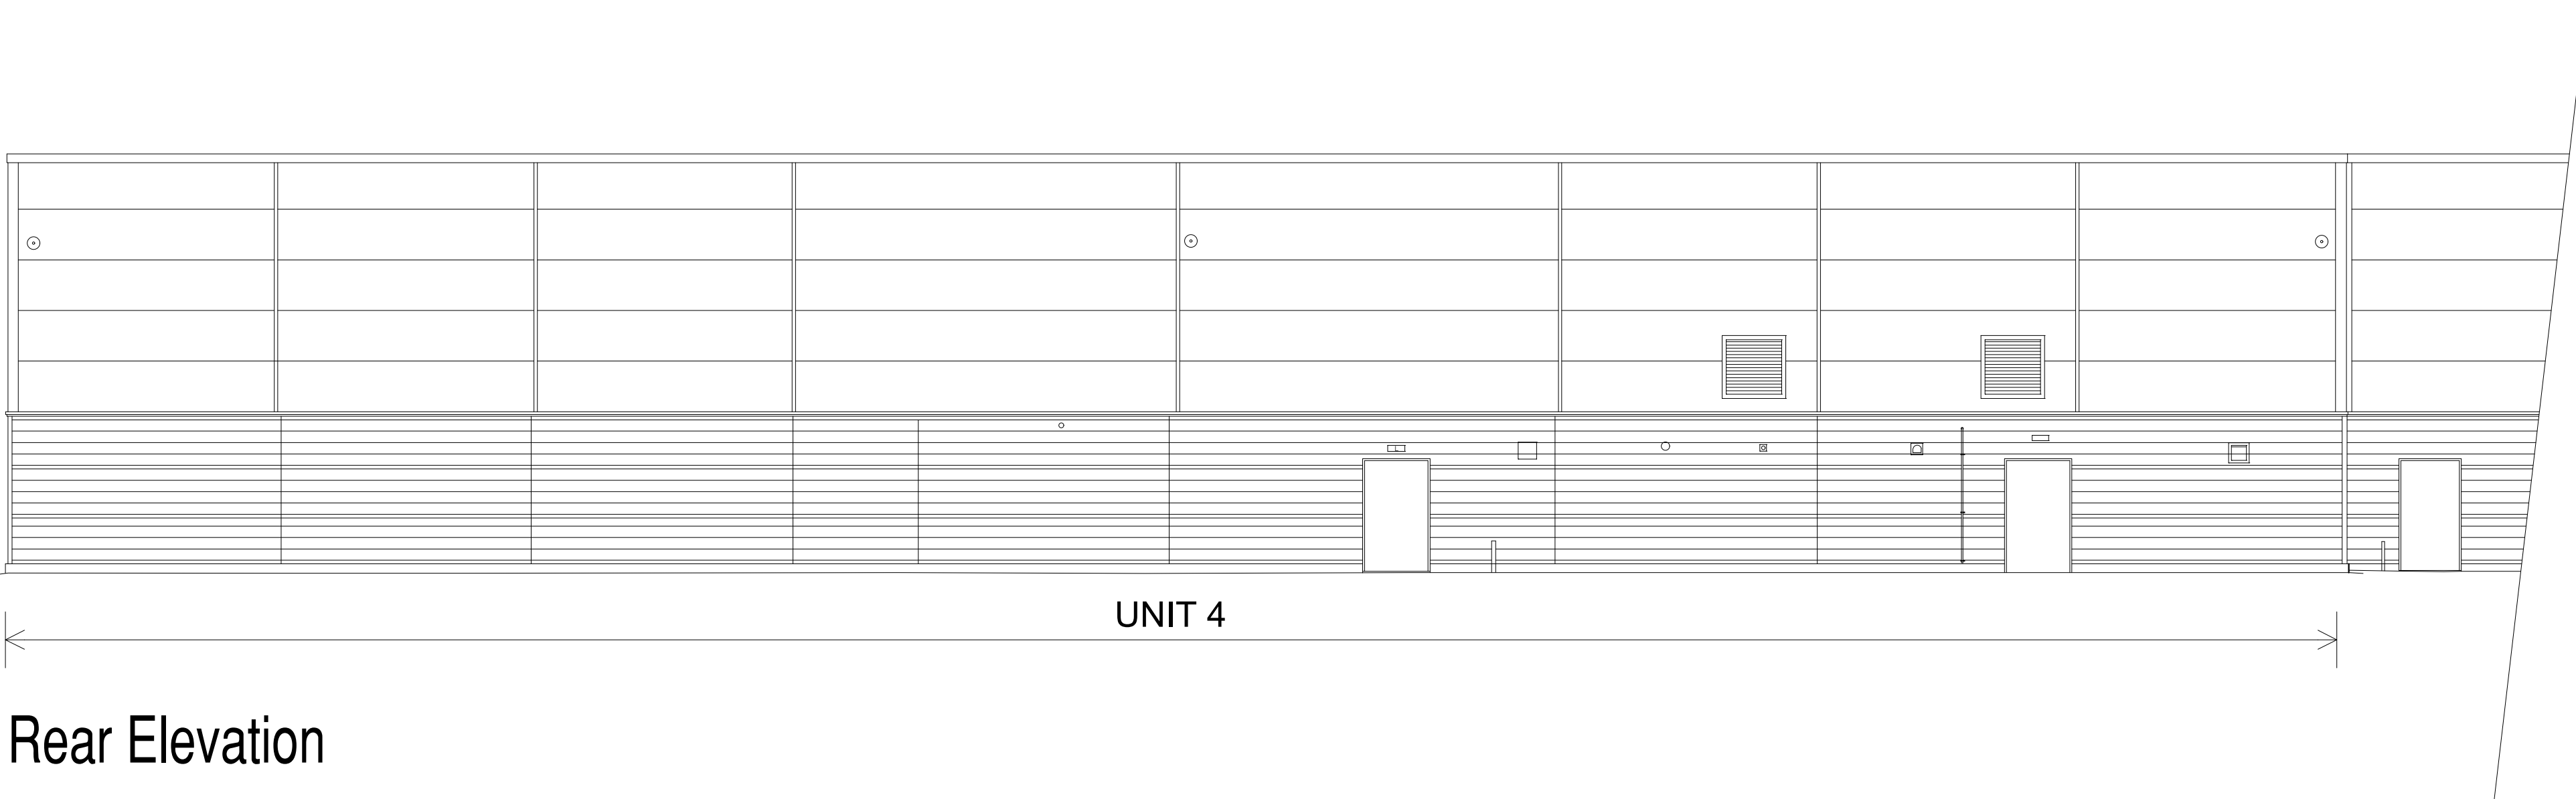


Rear Elevation



Sign 1 (1:50)

SIGN 1:
Internally illuminated printed flex face sign
Colours as follows: –

- Background – Blue, RAL 5005, C 100 M 60 Y 0 K 10 or Pantone 2945c.
Background – Dark Green, C 81 M24 Y 100 K 9, Pantone 7741c.
Background – Mid Green, C 76 M 13 Y 100 K 2, Pantone 7738c.
Background – Light Green, C 28 M 1 Y 27 K0, Pantone 2254c.
Text/Trim – White
C 0 M 0 Y 0 K 0.

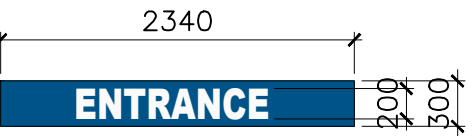

Sign 3 (1:50)



Sign 4 (1:50)

SIGNS 3 to 4: –
Aluminium folded tray with vinyl lettering & LED trough lighting top & bottom.
Colours as follows: –

- Background – Blue, RAL 5005, C 100 M 60 Y 0 K 10 or Pantone 2945c.
Text/Trim – White
C 0 M 0 Y 0 K 0.

Font – Stag Sans Semibold, Stag Sans Book



Sign 5 (1:50)

SIGN 5:
Internally illuminated printed flex face sign.
Colours as follows: –

- Background – Blue, RAL 5005, C 100 M 60 Y 0 K 10 or Pantone 2945c.
Background – Dark Green, C 81 M24 Y 100 K 9, Pantone 7741c.
Background – Mid Green, C 76 M 13 Y 100 K 2, Pantone 7738c.
Background – Light Green, C 28 M 1 Y 27 K0, Pantone 2254c.
Text/Trim – White
C 0 M 0 Y 0 K 0.



Sign 6

4 number 150mm x 150mm vinyl sign




Sign 7

2 number 300mm x 600mm CCTV signage fixed to brickwork




Sign 8

4 number 148mm x 210mm

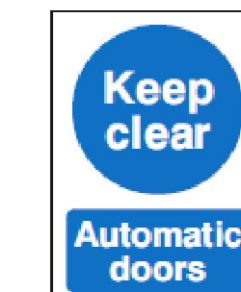

Sign 9

4 number 148mm x 210mm

 

C	17.05.17	Flex faced sign description corrected & colour refs added
B	11.05.17	Signage description for signs amended & shown clouded
C	11.05.17	Additional signage shown to entrance signage 6-9 as clouded
REV.	DATE	AMENDMENT
 WPL Consulting LLP 1 Airport West Lancaster Way Leeds LS19 7ZA Tel: 0113 202 9444 Fax: 0113 202 9333 E-mail: mail@wplconsulting.co.uk		
PROJECT TITLE Unit 4 Brunel Retail Park Rose Kiln Lane Reading RG2 0HS		
DRAWING TITLE Proposed Elevations		
PROJECT No: 8403	DRAWING No: 105	REVISION: B
SCALE: 1:100@A1	DATE: 07.04.17	DRAWN BY: ISB
CHECKED BY:		DATE: