



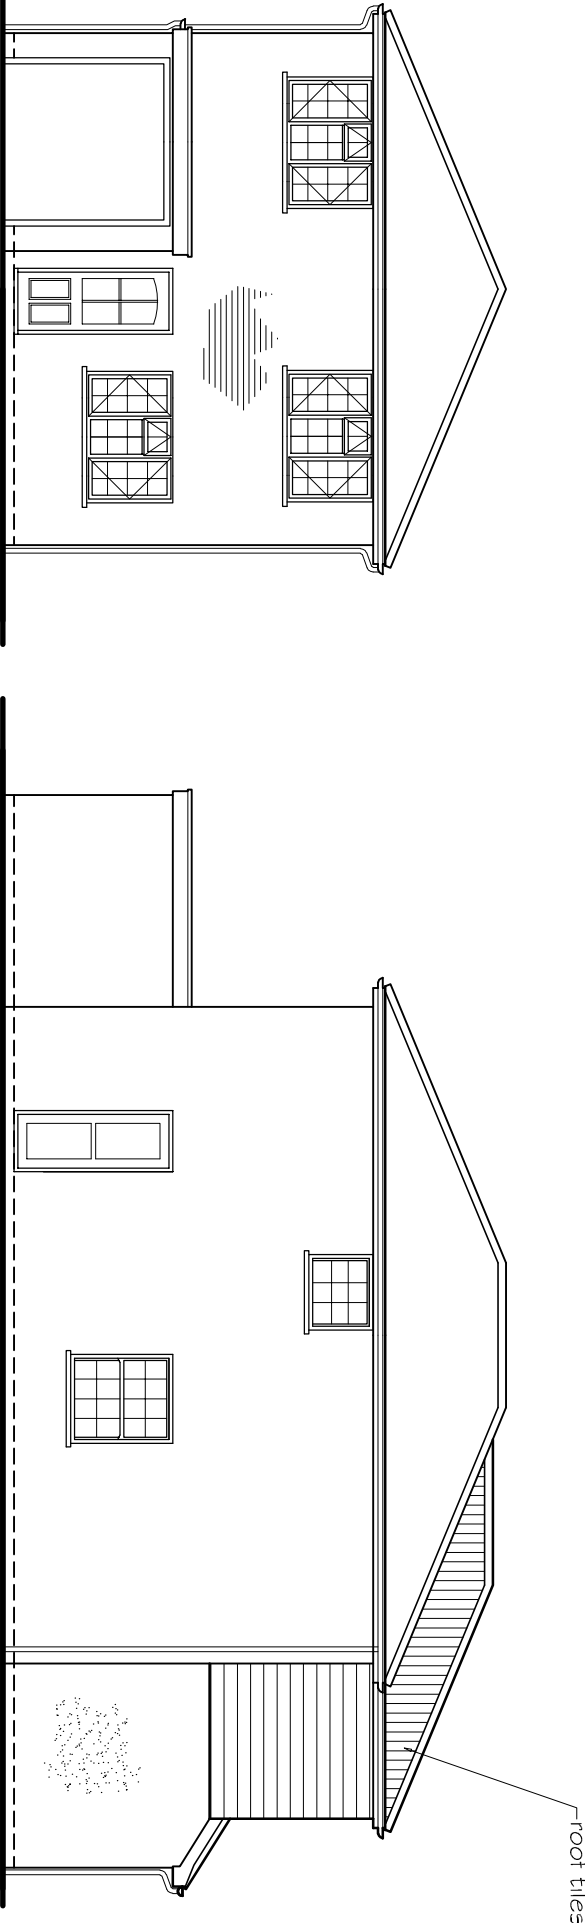


PROPOSED FRONT ELEVATION
(unchanged)

PROPOSED SIDE ELEVATION

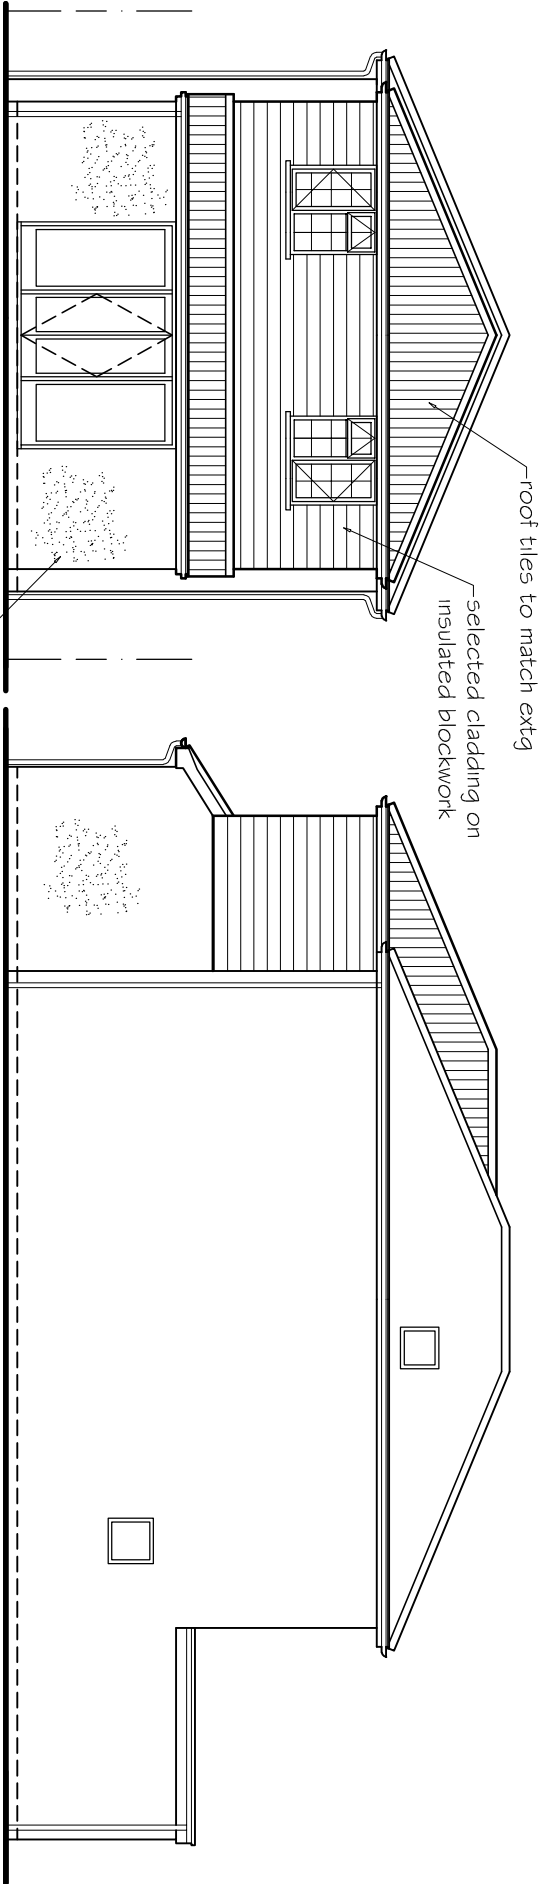



PROPOSED REAR ELEVATION

PROPOSED SIDE ELEVATION

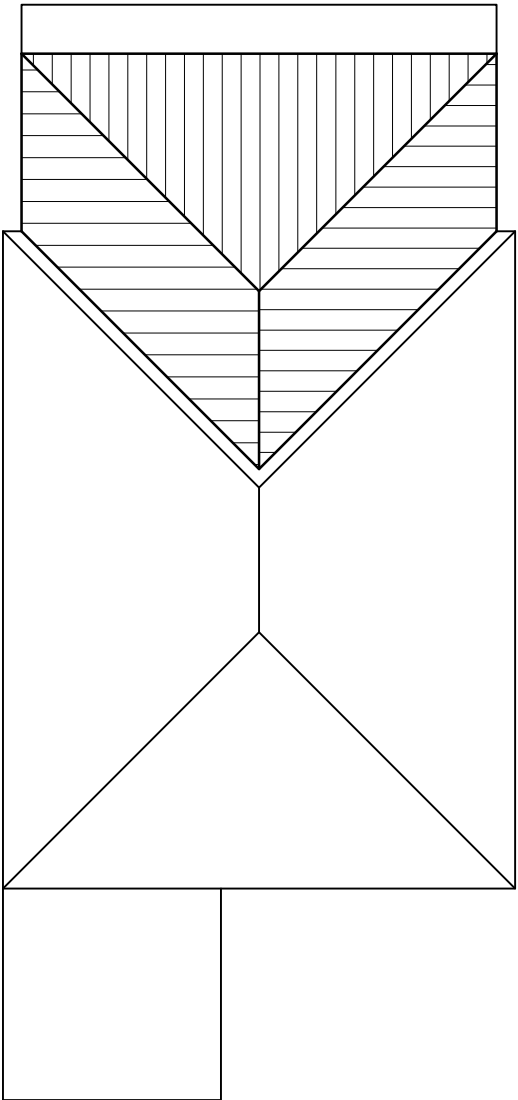

PROPOSED ROOF PLAN

PROPOSED BLOCK PLAN
SCALE 1:500

 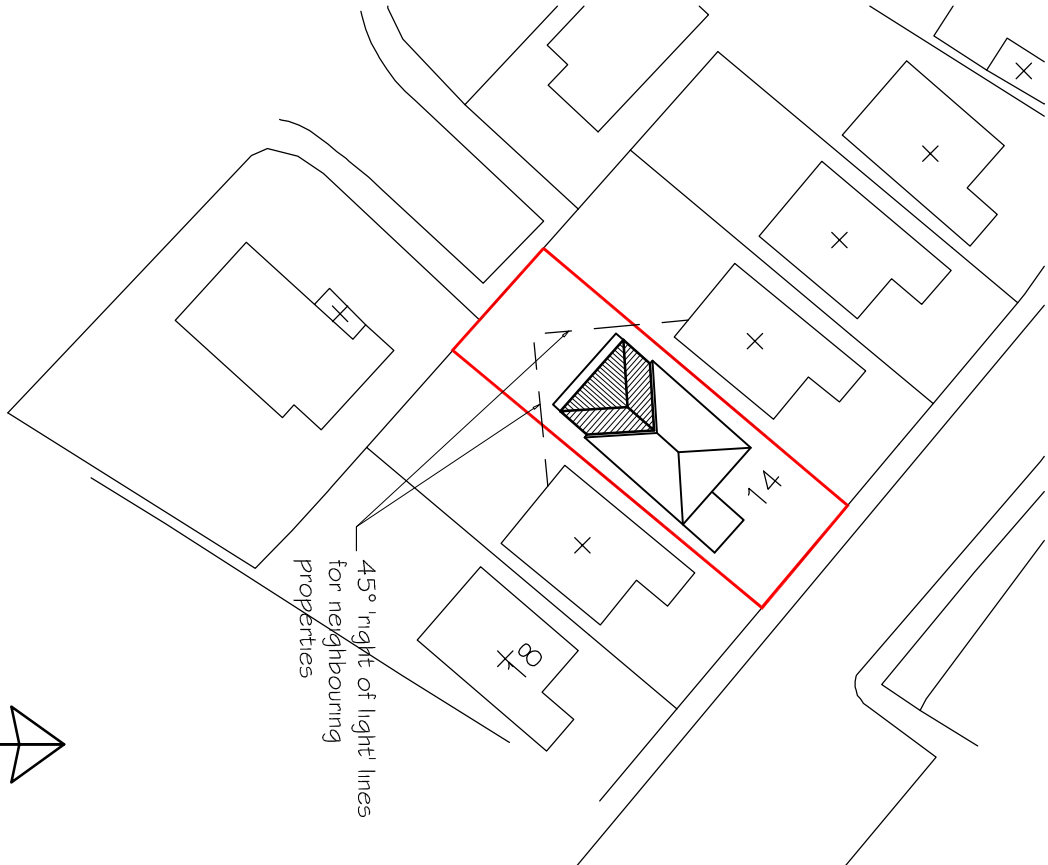

DATE	MODIFICATION	ISSUE	TITLE:-		SCALE:-	
			PROPOSED PLANS & ELEVATIONS		1:100 UOS	
			AT 14 HAYFIELD CLOSE, TILFURST		DRAWN BY:-	DATE:-
			READING BERKS, RG31 5DA		DC	AUG 2017
			for Mr R SEBASTIAN		DRAWING No:-	REV:-
					OGA	