




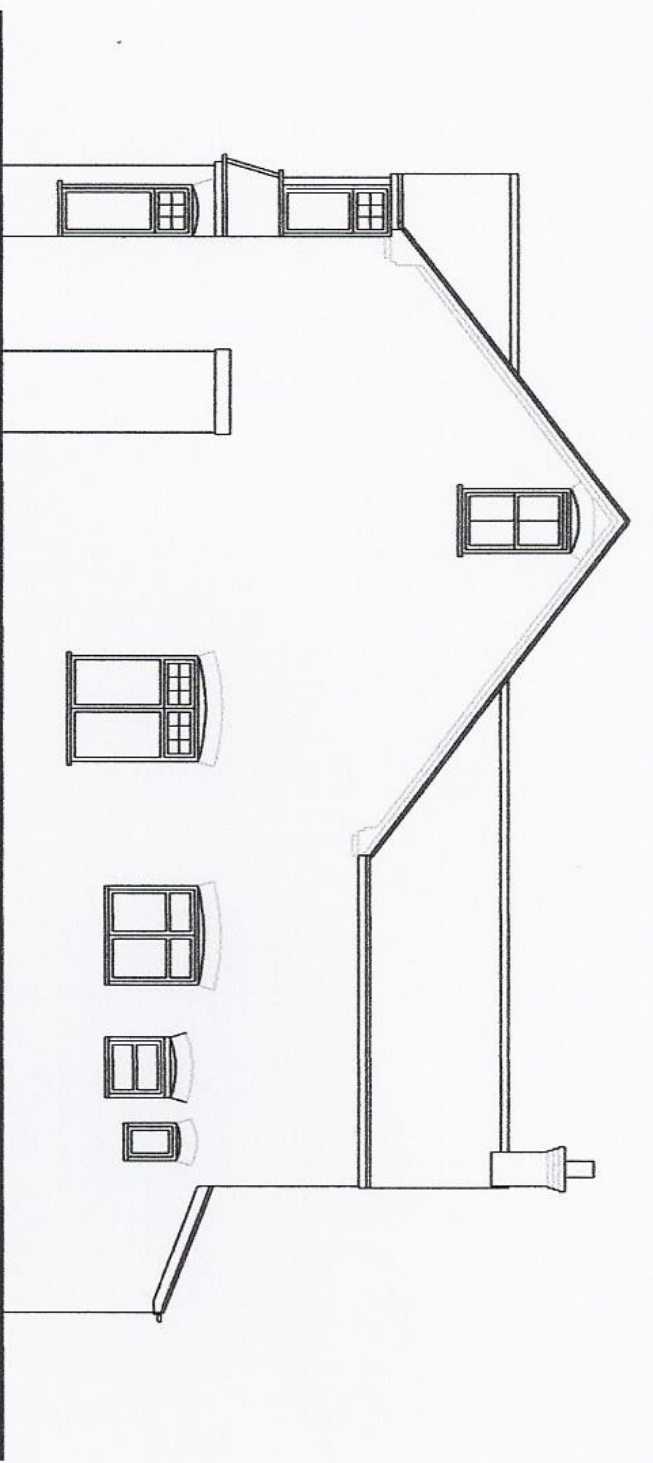

SIDE ELEVATION AS EXISTING

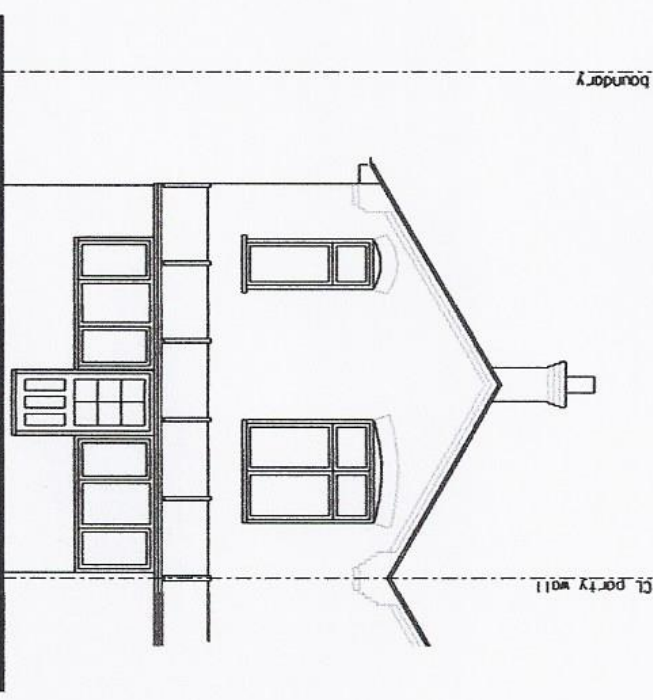

REAR ELEVATION AS EXISTING

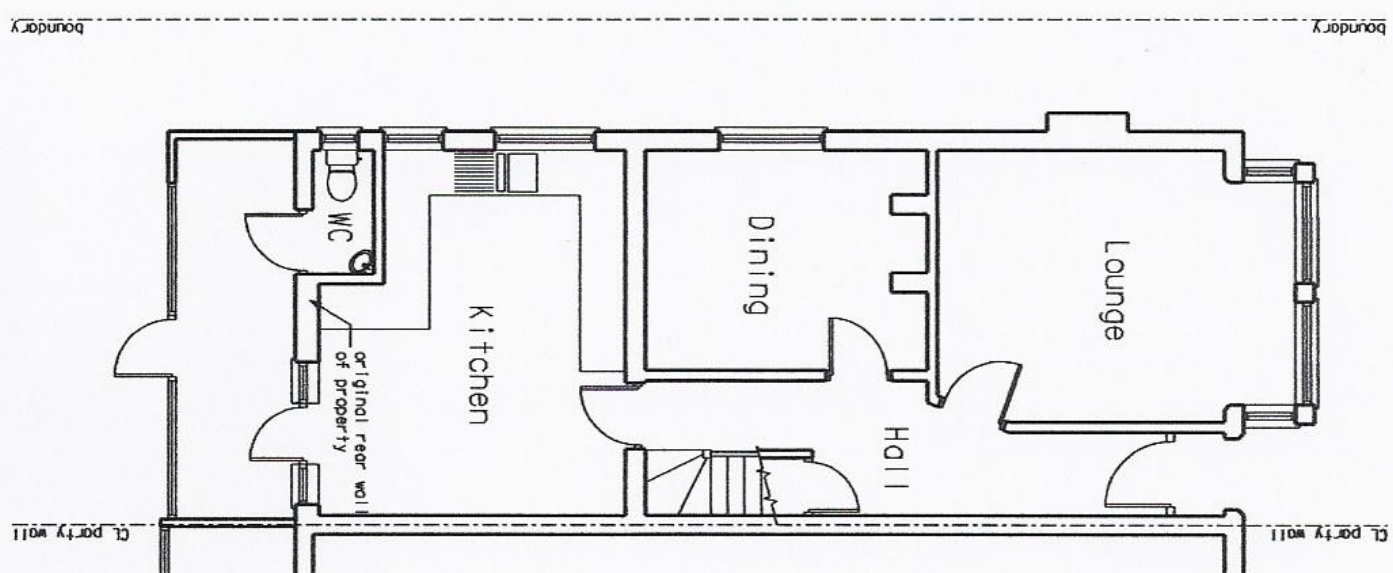



GROUND FLOOR PLAN
AS EXISTING

CLIENT
Mr. & Mrs. K. Jones
ADDRESS
77 Whitteknoghts Road, Reading
CONTRACT
Single Storey Rear Extension
& Internal Alterations

A3



1:1250 SITE LOCATION PLAN

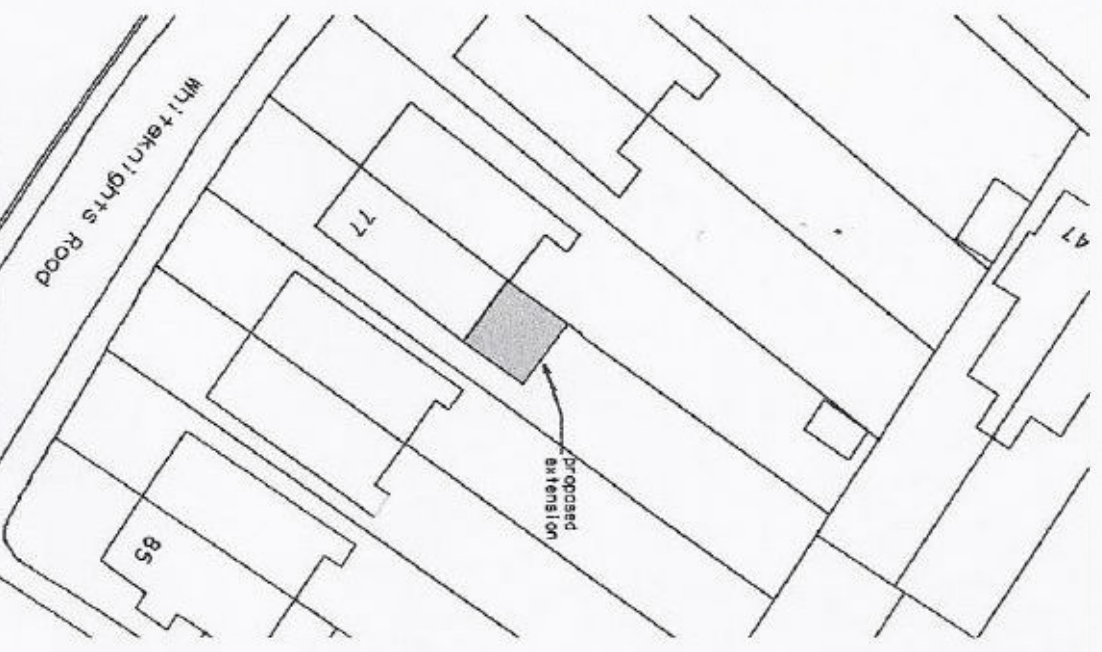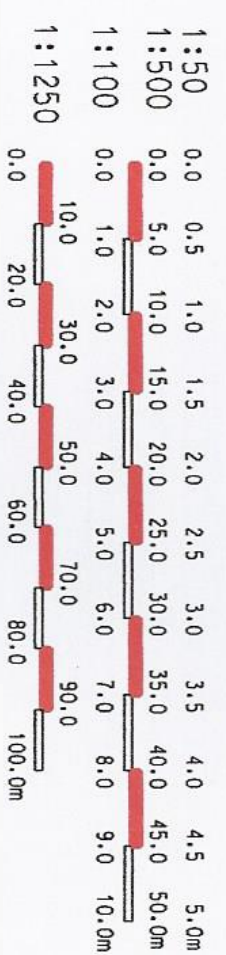

1:500 SITE PLAN

DATE
JANUARY 2016
SCALE
1:100, 1:500
& 1:1250 (for A3)
DRG NO
P/1576/1