


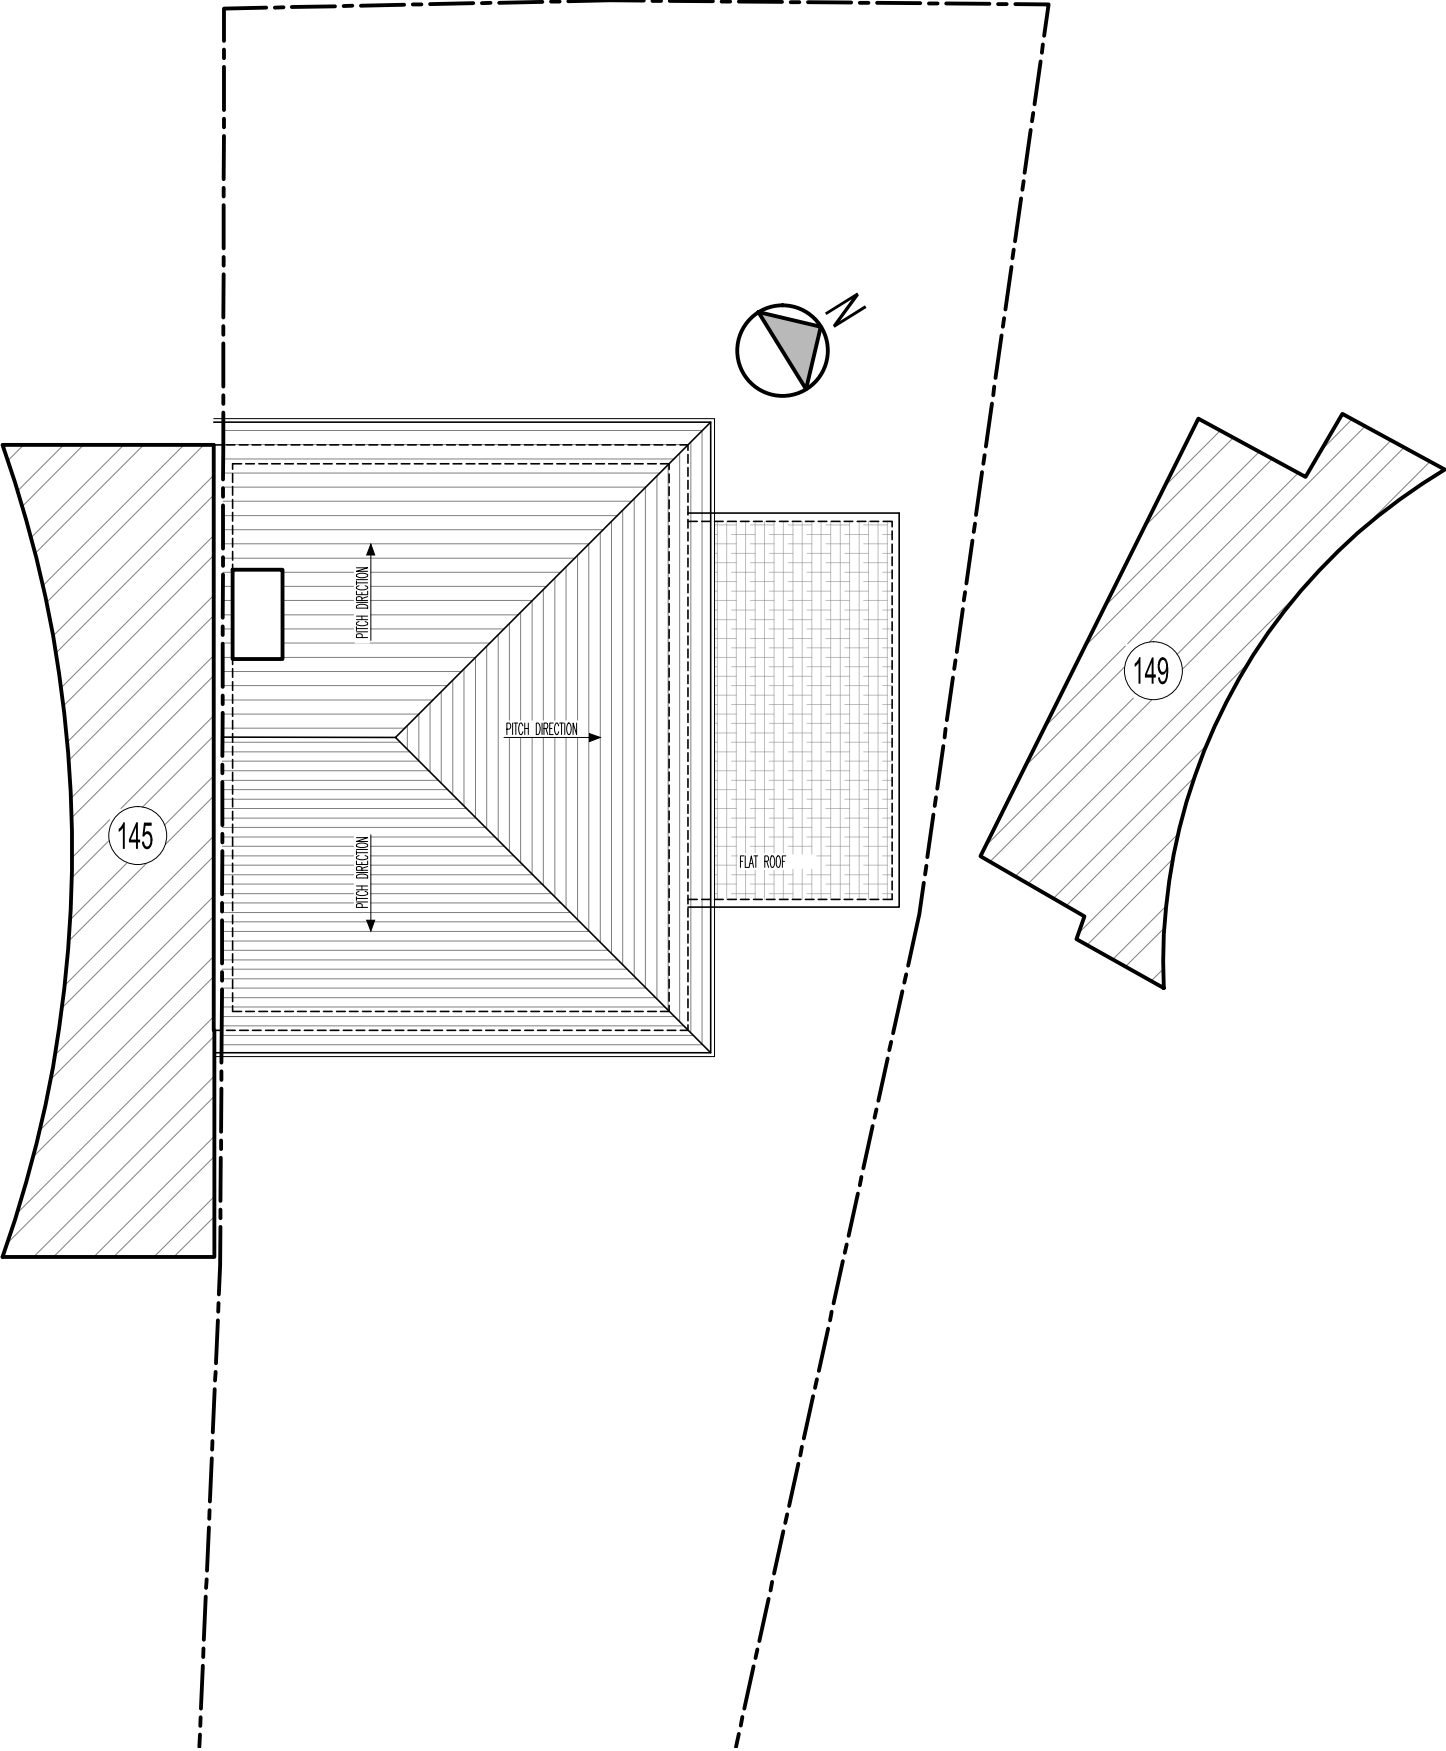

EXISTING ROOF PLAN
SCALE 1/100

GENERAL NOTES :

REV	DATE	DESCRIPTION	REVISION

Architecture | Planning

1 VANTAGE ROAD
SLOUGH
BERKSHIRE
SL1 2YQ
TEL: 01753 709770
MOB: 0774 8716893
www.saassociates.uk.com



Registered LABC Partner with
SLOUGH BOROUGH COUNCIL



CLIENT:

MR. PATRICK SELVANATHAN
147 FOXHAYS ROAD
READING
RG2 8NN

PROJECT TITLE :

DEMOLITION EXISTING GARAGE &
PROPOSED SINGLE STOREY SIDE
& REAR EXTENSION & FRONT PORCH.

STATUS :

PLANNING

DRAWING TITLE

EXISTING ROOF PLAN

DRAWN KEVIN/C	SCALE 1 / 100	DRAWING NO. 1762/PL/02
CHECKED SIKANDAR	DATE 15 JUNE 2017	
CERTIFIED	APPROVED	REF.NO.
		REV:

