





**Proposed Front Elevation**  
1 : 100


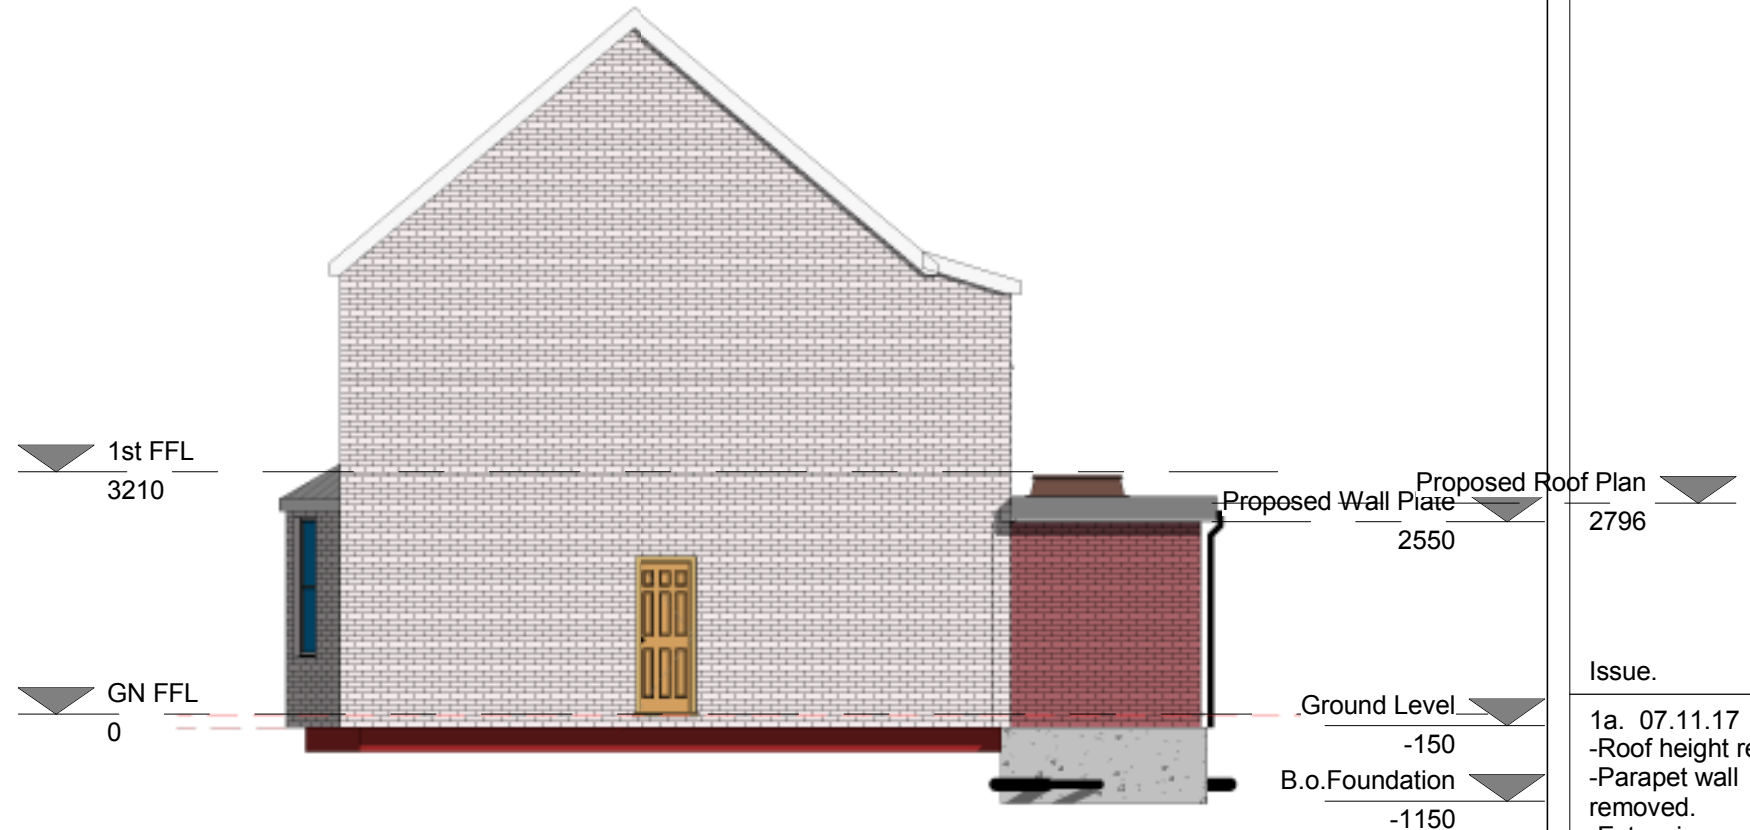


**Proposed Right Side Elevation**  
1 : 100

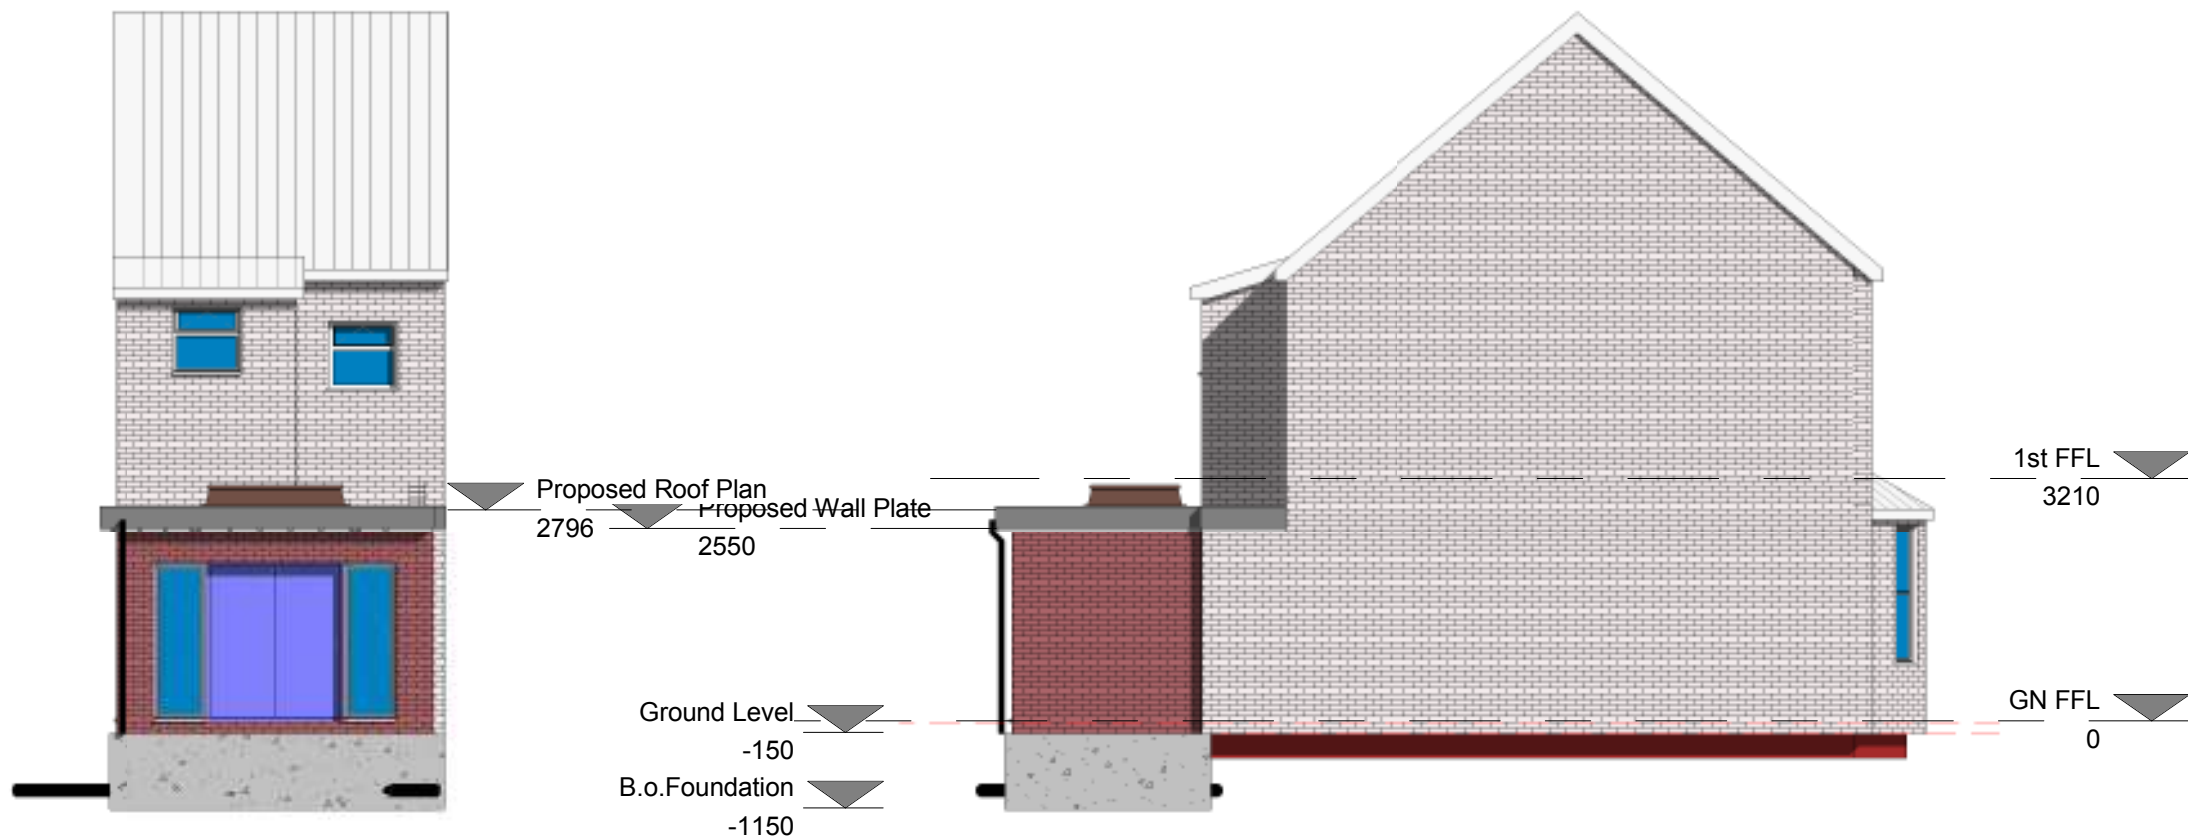

**Proposed Rear Elevation**  
1 : 100

**Proposed Left Side Elevation**  
1 : 100

  

|   |
|---|
| Issue.   |
| 1a. 07.11.17<br>-Roof height reduced.<br>-Parapet wall removed.<br>-Extension wall moved back 150 from boundary |
| 1. 11.07.17   |



|                |                                                        |
|----------------|--------------------------------------------------------|
| SHEET          | PROPOSED ELEVATIONS                                    |
| PROJECT        | Project Name                                           |
| CLIENT         | T HAYNES 42 ARMOUR RD TILEHURST READING BERKS RG31 6HN |
| Date           | Scale (@ A3)                                           |
| Issue Date     | 1 : 100                                                |
| Drawn by       | REV                                                    |
| Author         |                                                        |
| Checked by     | Checker                                                |
| Checker        |                                                        |
| Project number | Project Number                                         |
| DRAWING NUMBER | HAYNES-TD-17-255-P3                                    |