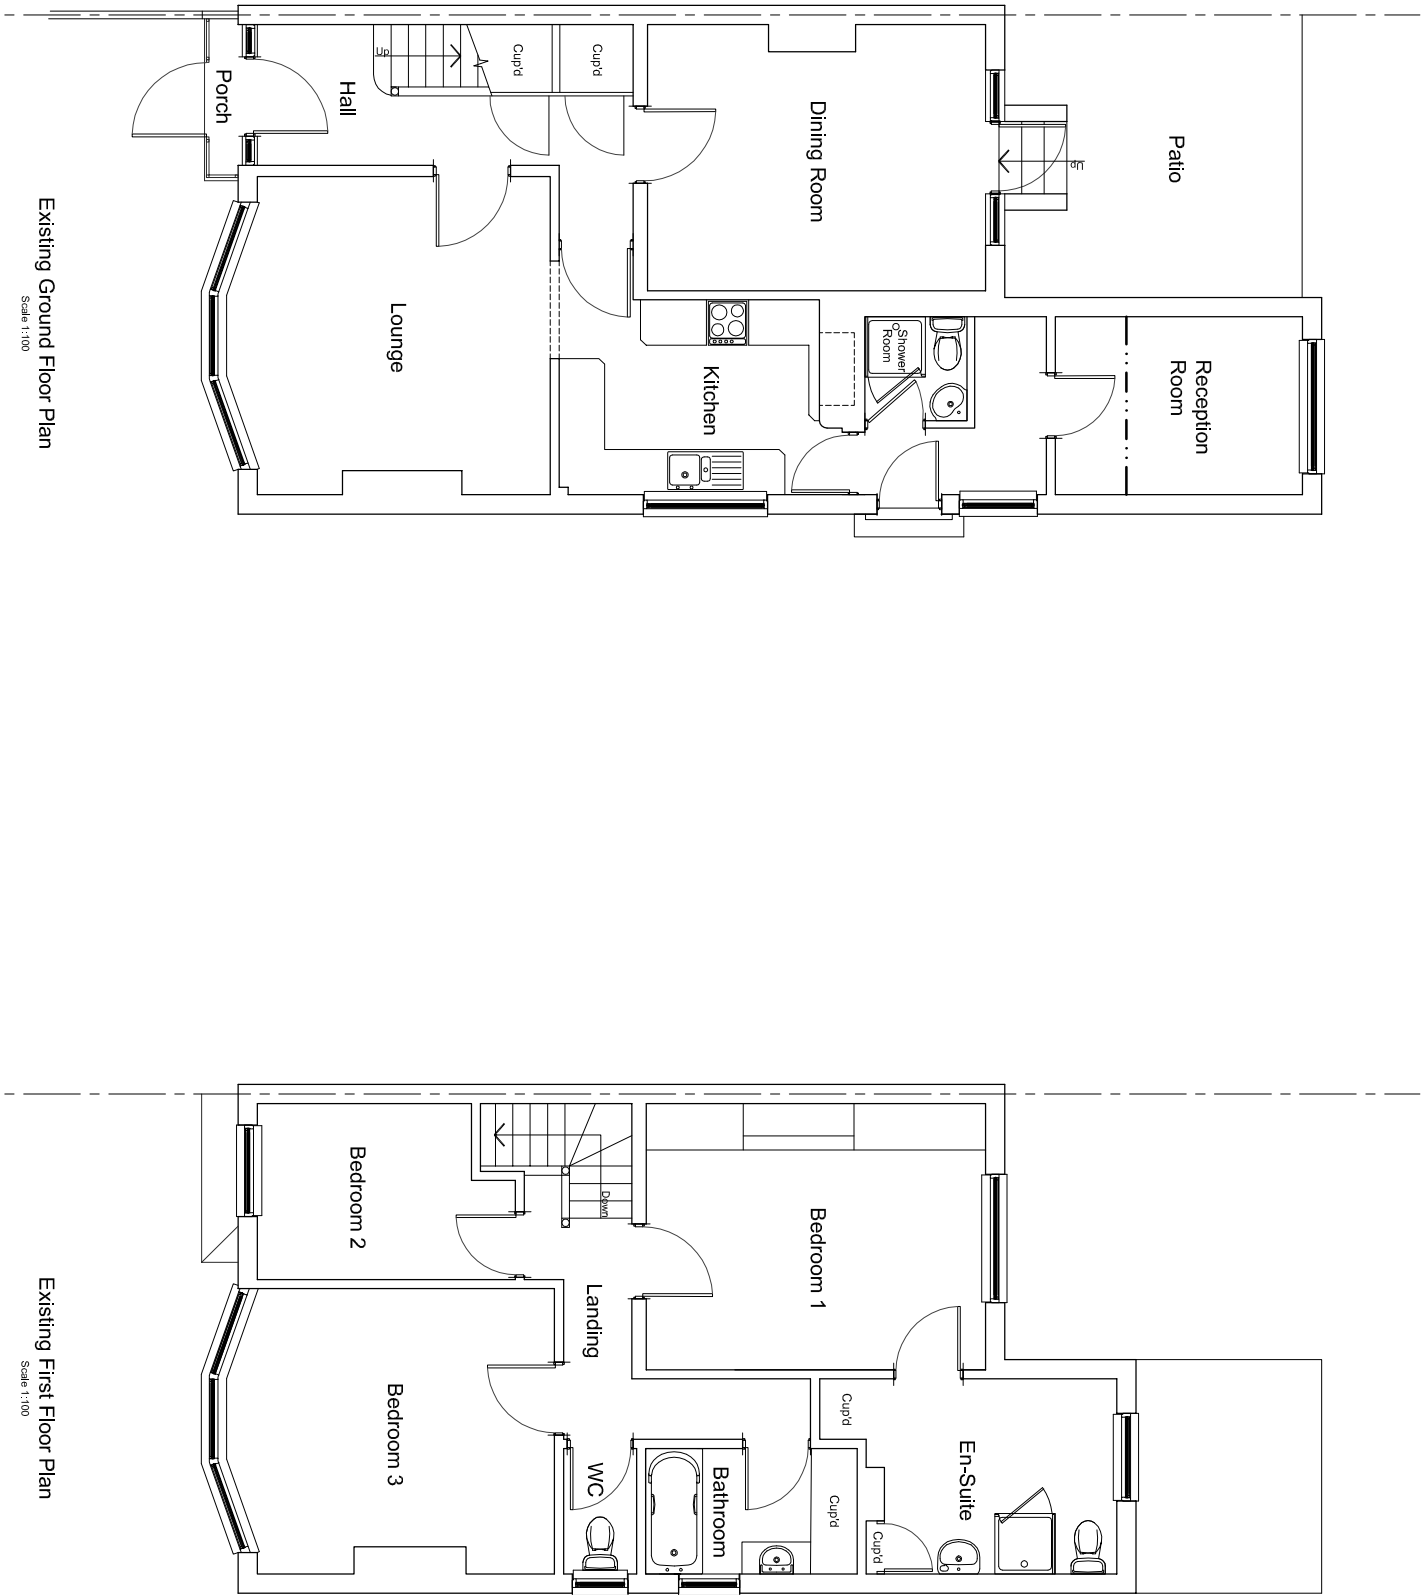


NOTES This drawing is to be scaled for planning purposes only. All dimensions are in millimeters unless noted otherwise. This drawing to be read in conjunction with drawings 001 to 007		Client Mr. & Mrs. King		Project Name and Address 63, Russell Street, Reading, Berkshire, RG1 7XD Existing Floor Plans		4 Vale Way, Reading, Berkshire, RG6 0SU Tel: 0118972948 Email: info@kdcad.co.uk www.kdcad.co.uk			
		Status Planning		Date April 2017		Scale As shown @ A3		Dwg No. 002	
		Revisions		Date				Rev /	