


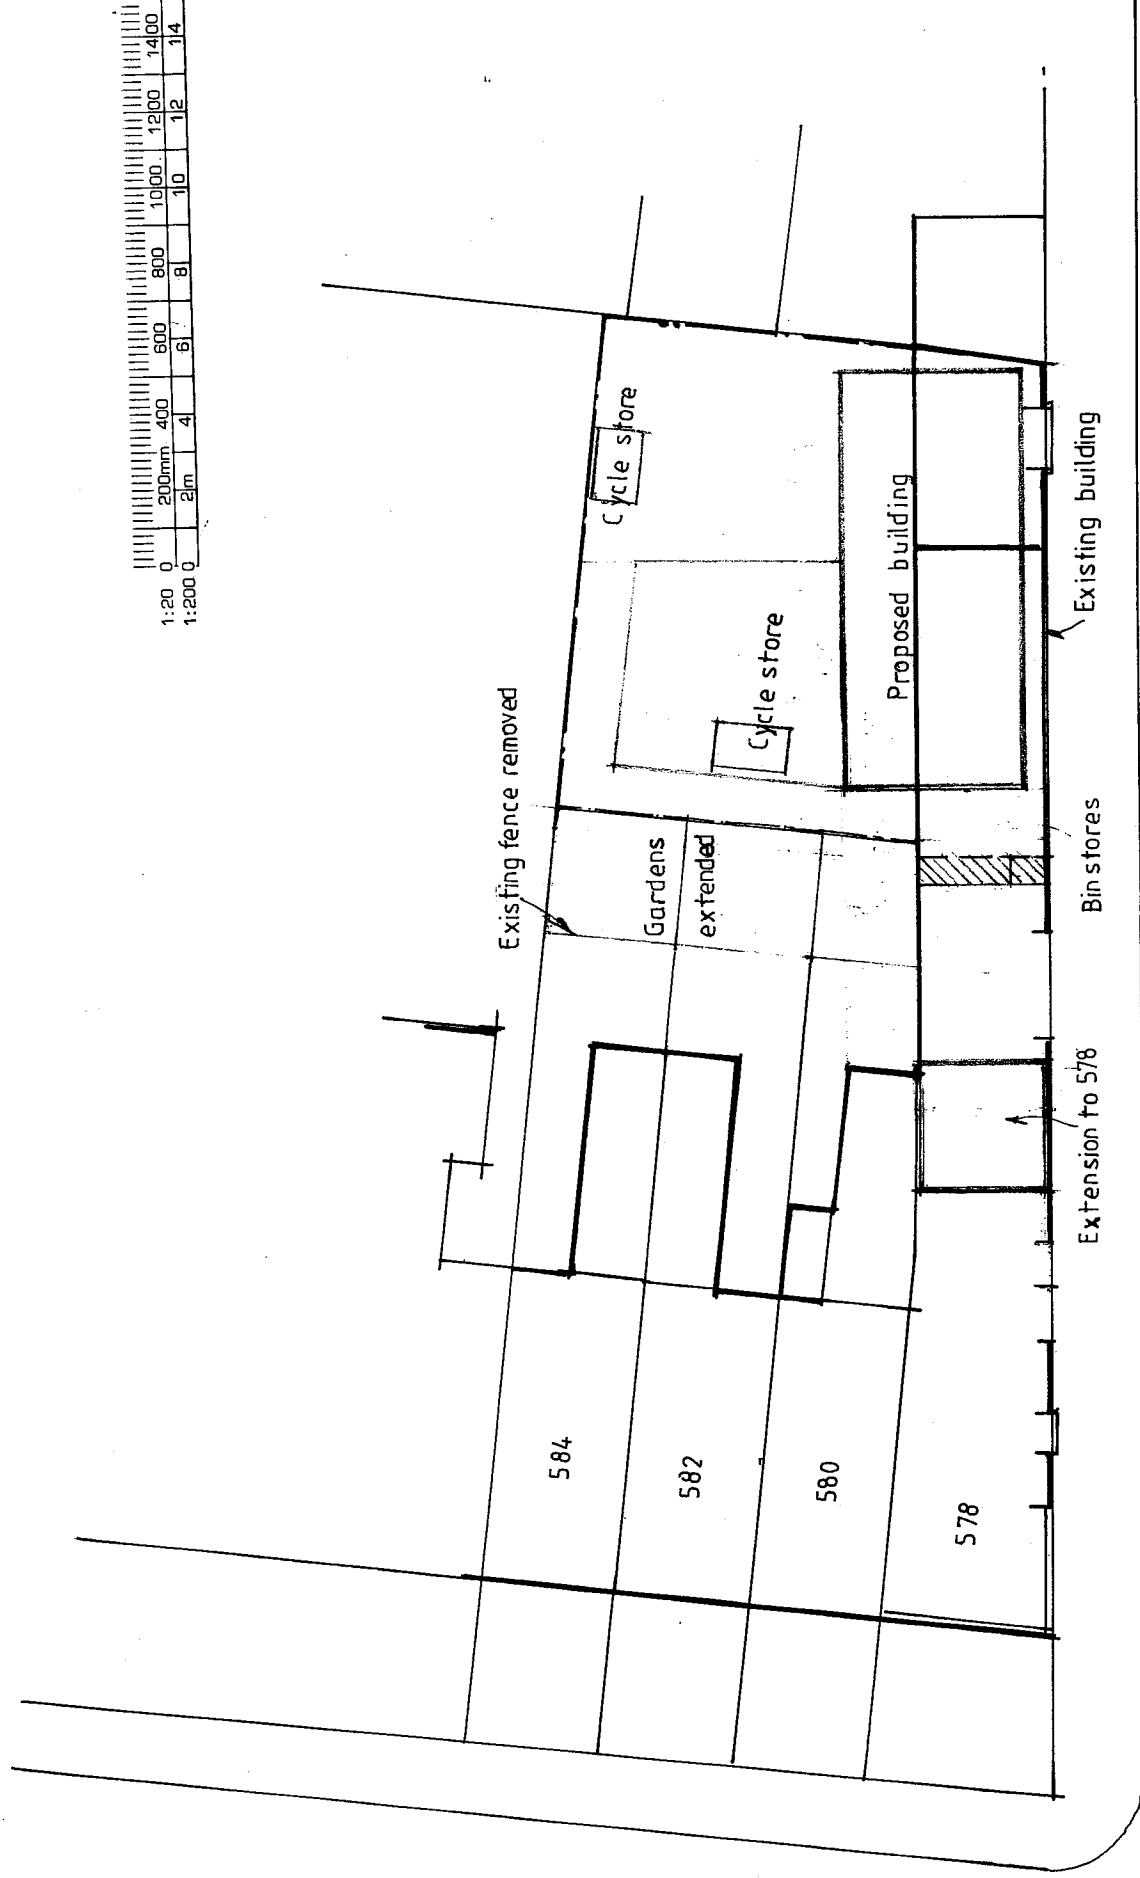

Gordon Place

Rev. B Nov'12 : New layout

Rev A. May 12: Bin /cycle store added

DAVID SYRAD ARCHITECT D. Arch. (Kingston) RIBA. Chartered Architect 1 HALFACRE CLOSE, SPENCERS WOOD, READING, RG7 1DZ. TEL: 0118 988 8866	Client: Kingfisher First (Oxford Road) Ltd	Date: March 2012
	Job Title: 578 - 584 Oxford Road Reading RG1 1EQ	Scale: 1:200 @ A3
	Site Plan	Drawing No: 3226.02