
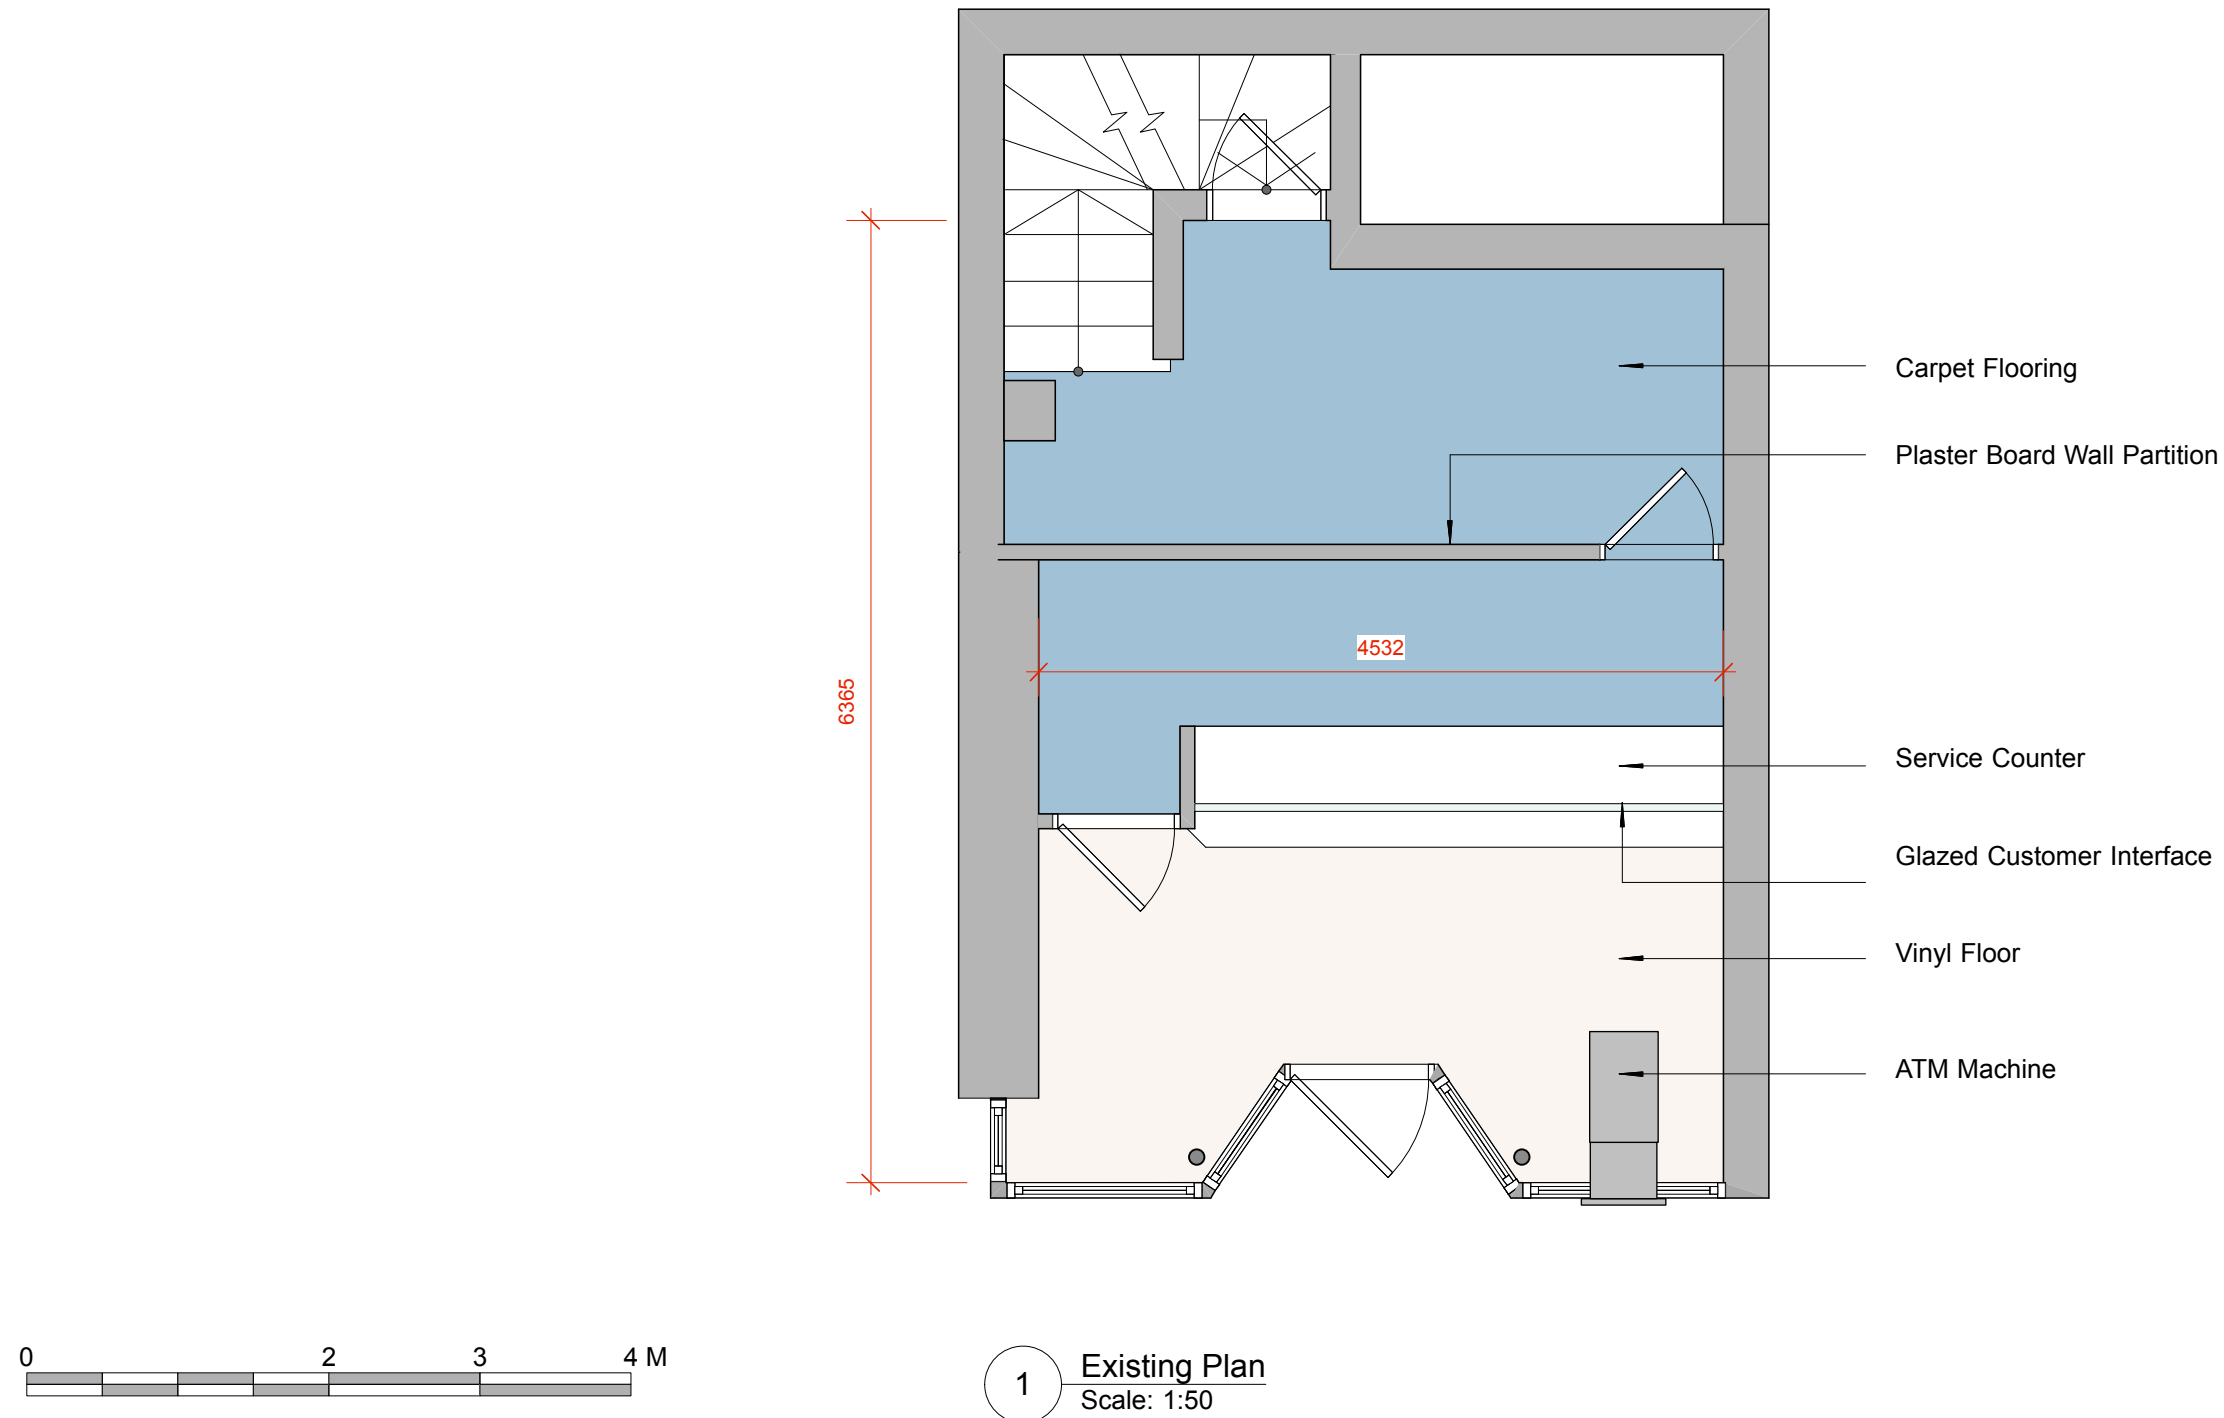


Setting out dims shown indicatively are optimal. Contractor to survey site and check space required for wall system and cash/flavours bar. Designer/Client to be informed if setting out is to be affected.

All drawings are design intent only. Final rod drawings and specification to be produced by shop fitter, and supplied to client/designer for approval. Contractor to advise on structural requirements and detailing of all fixtures.

 

SETTING OUT - DO NOT SCALE OFF THIS DRAWING, ALL SETTING OUT AND DIMENSIONS TO BE CHECKED ON SITE. - ALL DRAWINGS SHOULD BE READ IN CONJUNCTION WITH ANY STANDARD DETAIL DRAWINGS AND SPECIFICATIONS OF WORKS. - IT IS THE CONTRACTOR'S SOLE RESPONSIBILITY TO CARRY OUT SITE DIMENSION CHECKS AND PRODUCE RODS AT A MINIMUM SCALE OF 1:20 FOR SIGN OFF BY CWI.	FINISHES SCHEDULES -REFER TO CURRENT FINISHES SCHEDULE FOR SPECIFICATIONS	INTELLECTUAL PROPERTY RIGHTS ("IPR") -ANY IPR WHICH EXIST IN THIS DRAWING AND/OR ASSOCIATED DOCUMENTATION BELONG TO CATHERINE WHITE INTERIORS AND ARE HEREBY ASSERTED. -CATHERINE WHITE INTERIORS WILL NOT BE RESPONSIBLE FOR ANY ALTERATIONS MADE TO THIS DRAWING. -ANY ALTERATIONS MUST BE NOTIFIED TO CATHERINE WHITE INTERIORS AND A RECORD MUST BE KEPT.	REVISIONS:		CLIENT NAME: VAPE SUPERSTORE LTD	DRAWING TITLE: Existing Ground Floor Plan			 CATHERINE WHITE INTERIORS Studio C109, 89a Shacklewell Lane, London E8 2EB UK T: +44 [0] 7891 786 167 W: catherinewhiteinteriors.com Copyright © 2016 Catherine White Design Limited. All rights reserved.	
			-	-	-	PROJECT TITLE: VAPE SUPERSTORE - READING	DRAWING No: CWI_45_01-03	REVISION: -		SCALE @ A3: 1:50
						SITE ADDRESS: 3/3A Broad Street Reading RG1 2BH	DATE: 30/08/17	DRAWN BY: CW		CHECKED BY: CW
								STATUS: DESIGN INTENT NOT FOR CONSTRUCTION		