



10m
0
scale 1:100

A Amendments following client comment
Sep 17


ANY DIMENSIONAL DISCREPANCIES TO BE REFERRED TO THE ARCHITECT AT SCALE
DRAWING STATUS : PRELIMINARY FOR APPROVAL CONSTRUCTION

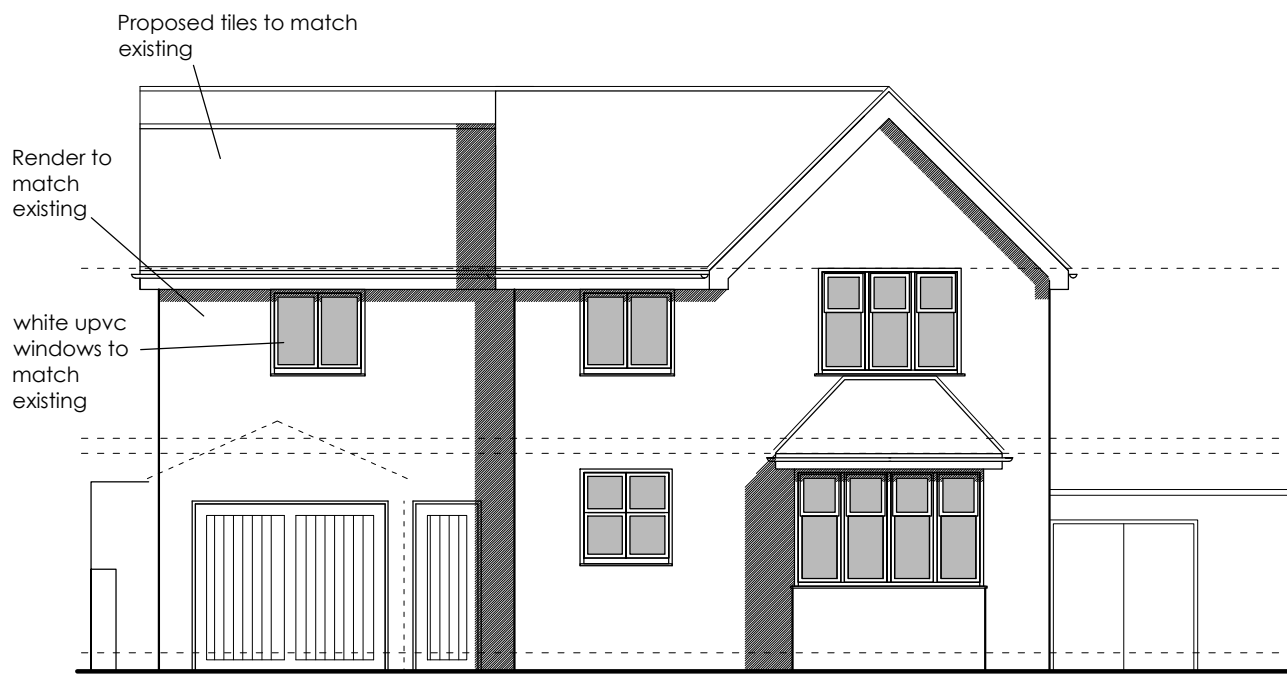


FRONT ELEVATION (NORTHERN) 1:100

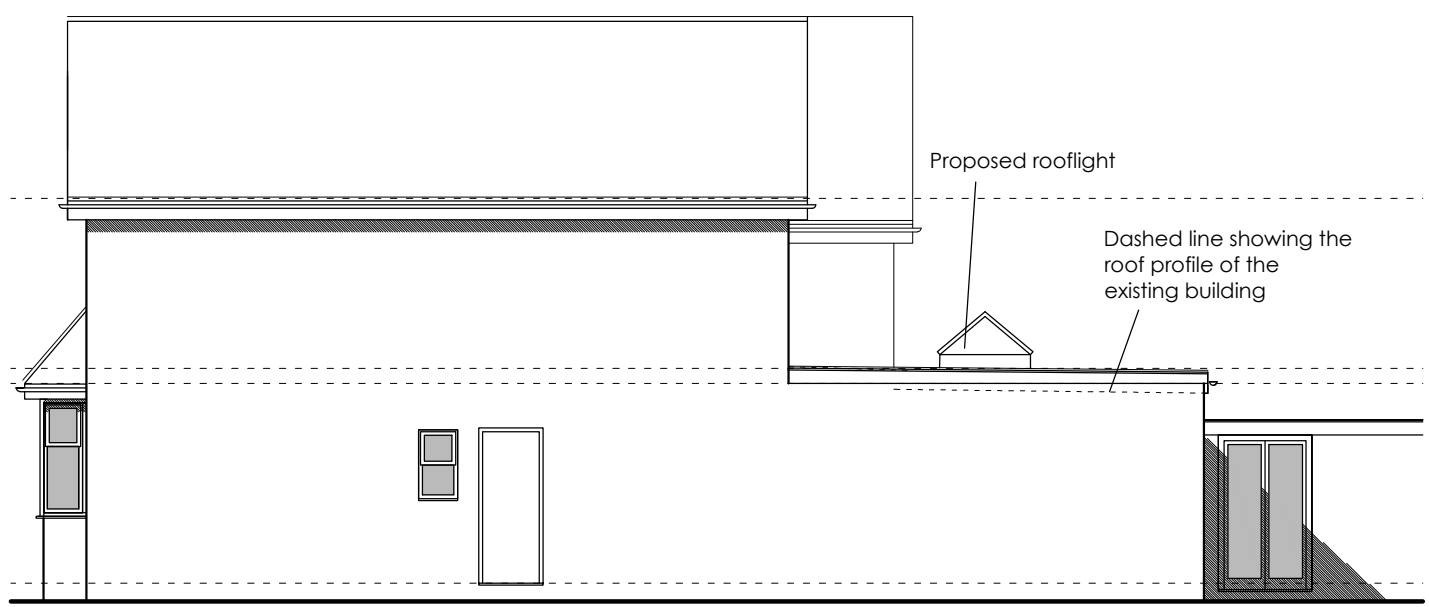

SIDE ELEVATION (WESTERN) 1:100

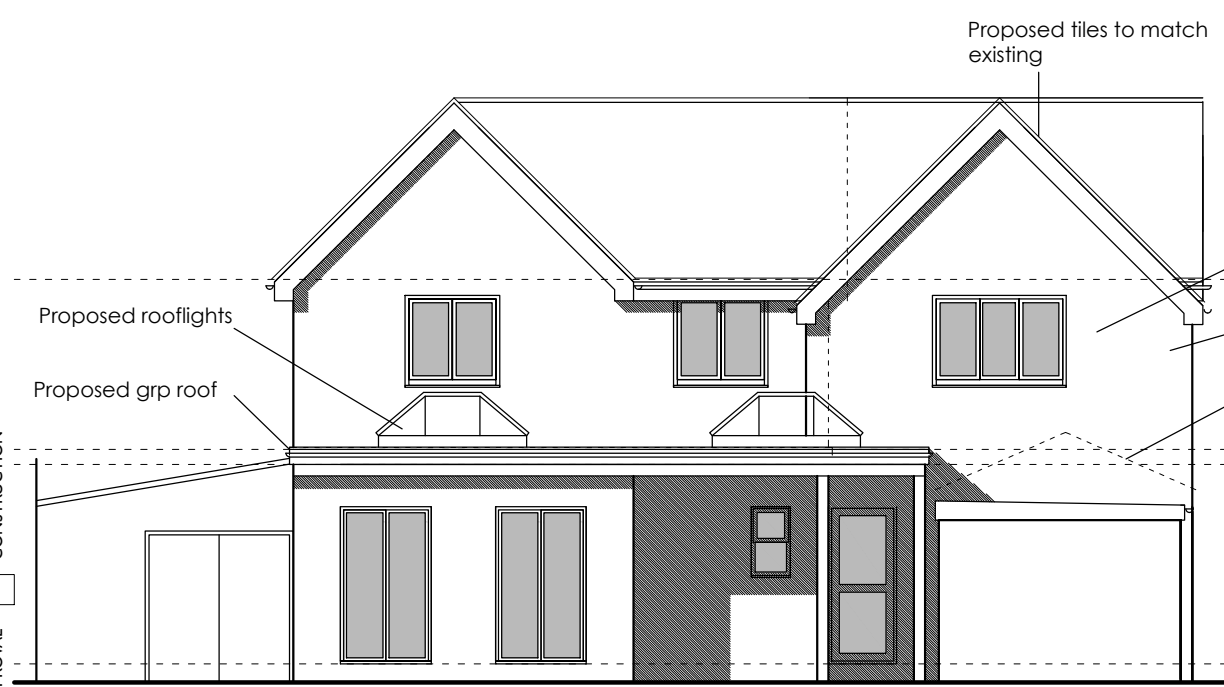

REAR ELEVATION (SOUTHERN) 1:100

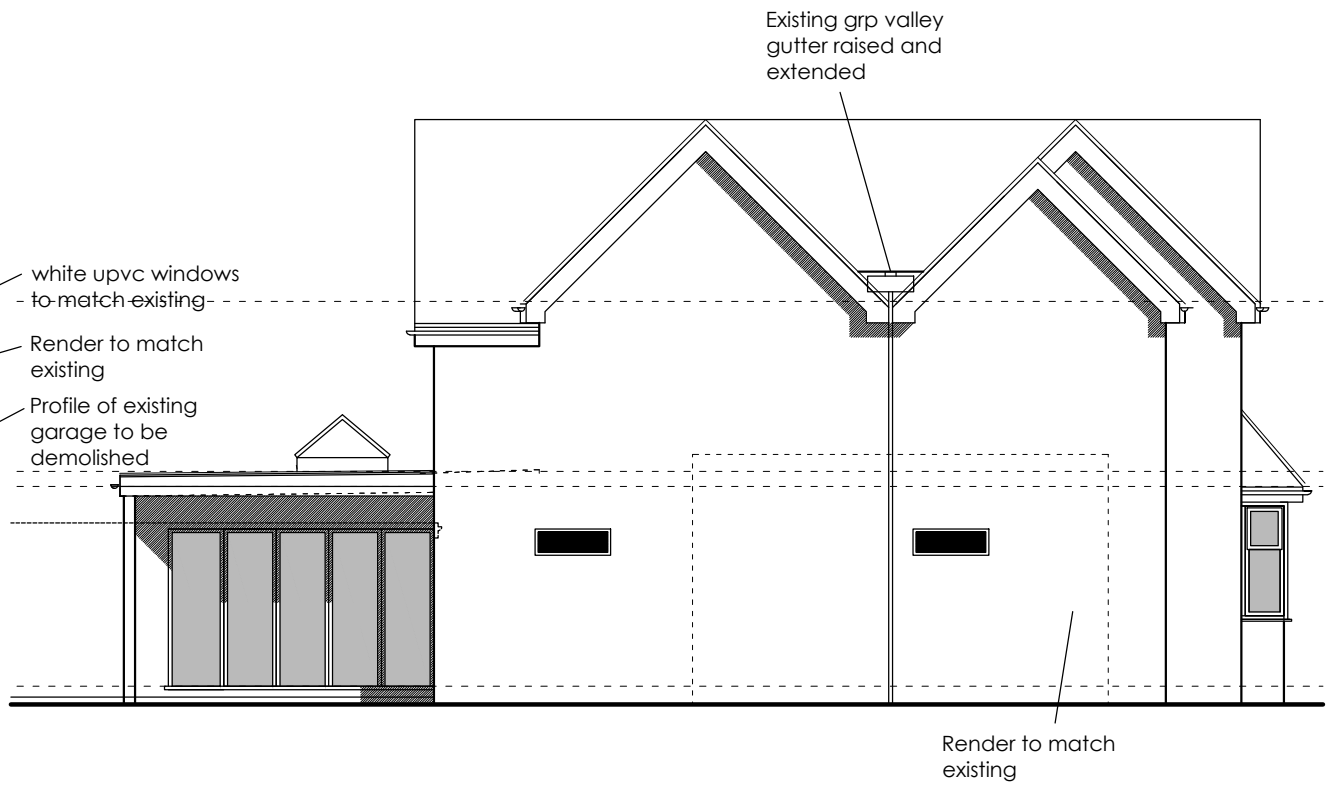

SIDE ELEVATION (EASTERN) 1:100

CLIENT
Mr
Mark Chapman

JOB TITLE
Proposed extension
11 Whitley Wood Rd
Reading

DATE
Sept 17

SCALE
1:100

REV.
A

DRG TITLE
Proposed Elevations

JOB No.
1754

DWG No.
06

anne owen
architects

Anne Owen Architects Ltd
24 Springfield Park, Twyford, Reading RG10 9JH
+44(0)118 932 0846 / 07788 262602
anne@anneowenarchitect.co.uk
www.anneowenarchitect.co.uk

Director: Anne Owen BA(Hons) BACh RIBA
Company Registered in England & Wales No. 8861202