


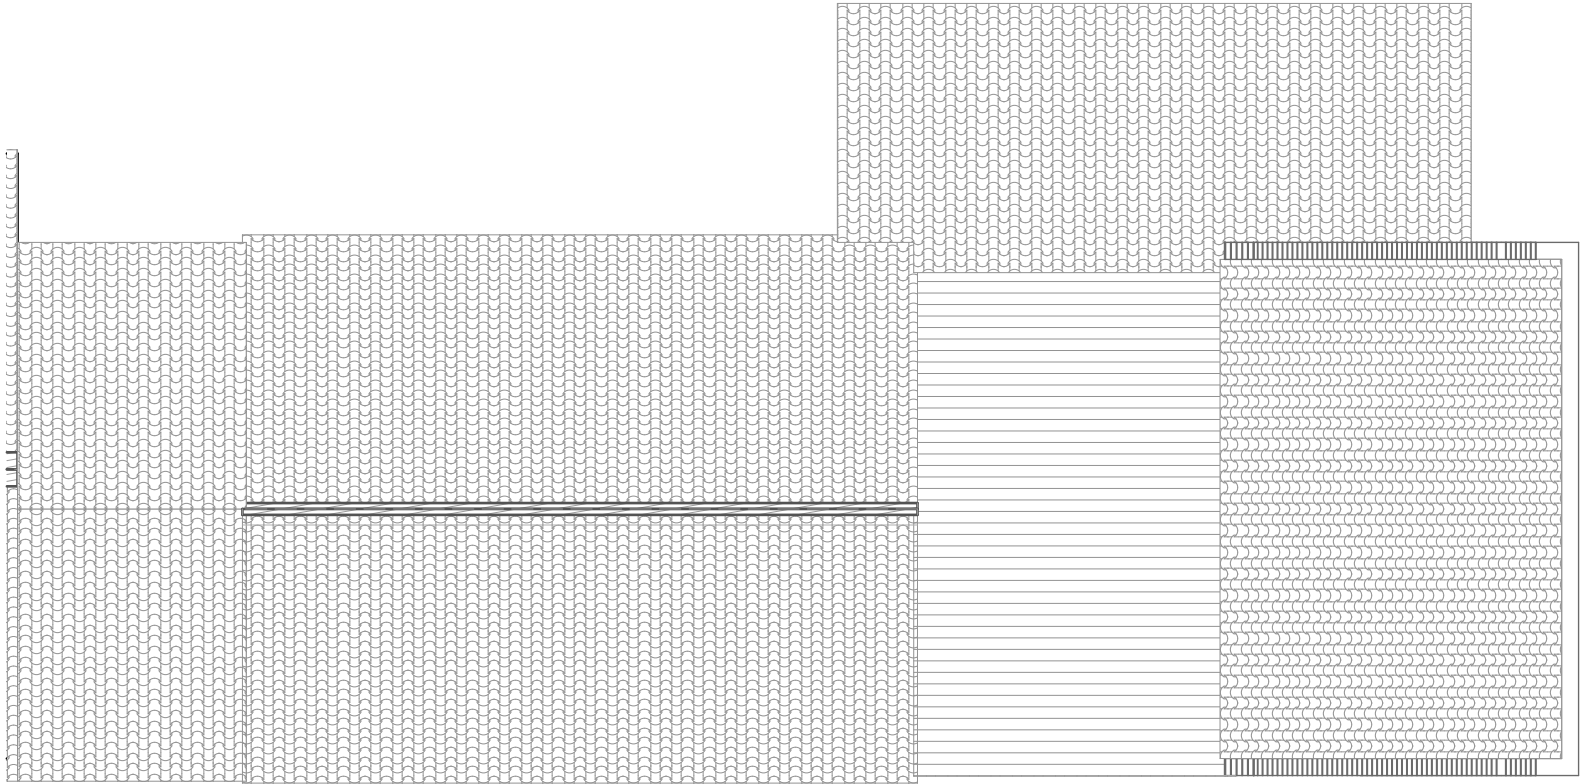

PL-05

Existing Roof Plan

1:100


© This drawing remains the property of The Keen Partnership and shall not be copied without prior written consent.

All dimensions to be checked on site and any discrepancies to be reported before work commences.

Notes:

1:100

0 1 2 3 4 5 m

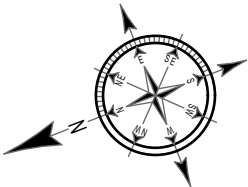

THE
KEEN
PARTNERSHIP

**The Courtyard
Edinburgh Road
Reading
RG30 2UA**

Tel: 0118 9510855

Fax: 0118 951866

Email: info@keenpartnership.co.uk

Client:

Heatherstone Ltd

Job Title:

1 Beecham Road,
Reading, RG30 2RA

Drawing Title:

Existing Roof Plan

Status:

Planning

Date Drawn:

06/06/2017

Drawn By:

KC

Scale:

1:100@A3

Job No:

8612

Drg No:

PL-05

Rev: