




N.W. Front Elevation 1:100




S.W. Side Elevation 1:100





S.E. Rear Elevation 1:100

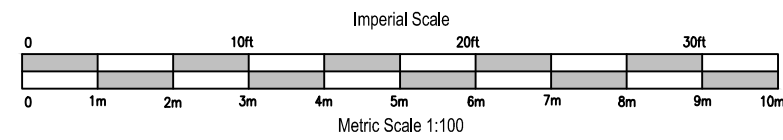



EXISTING

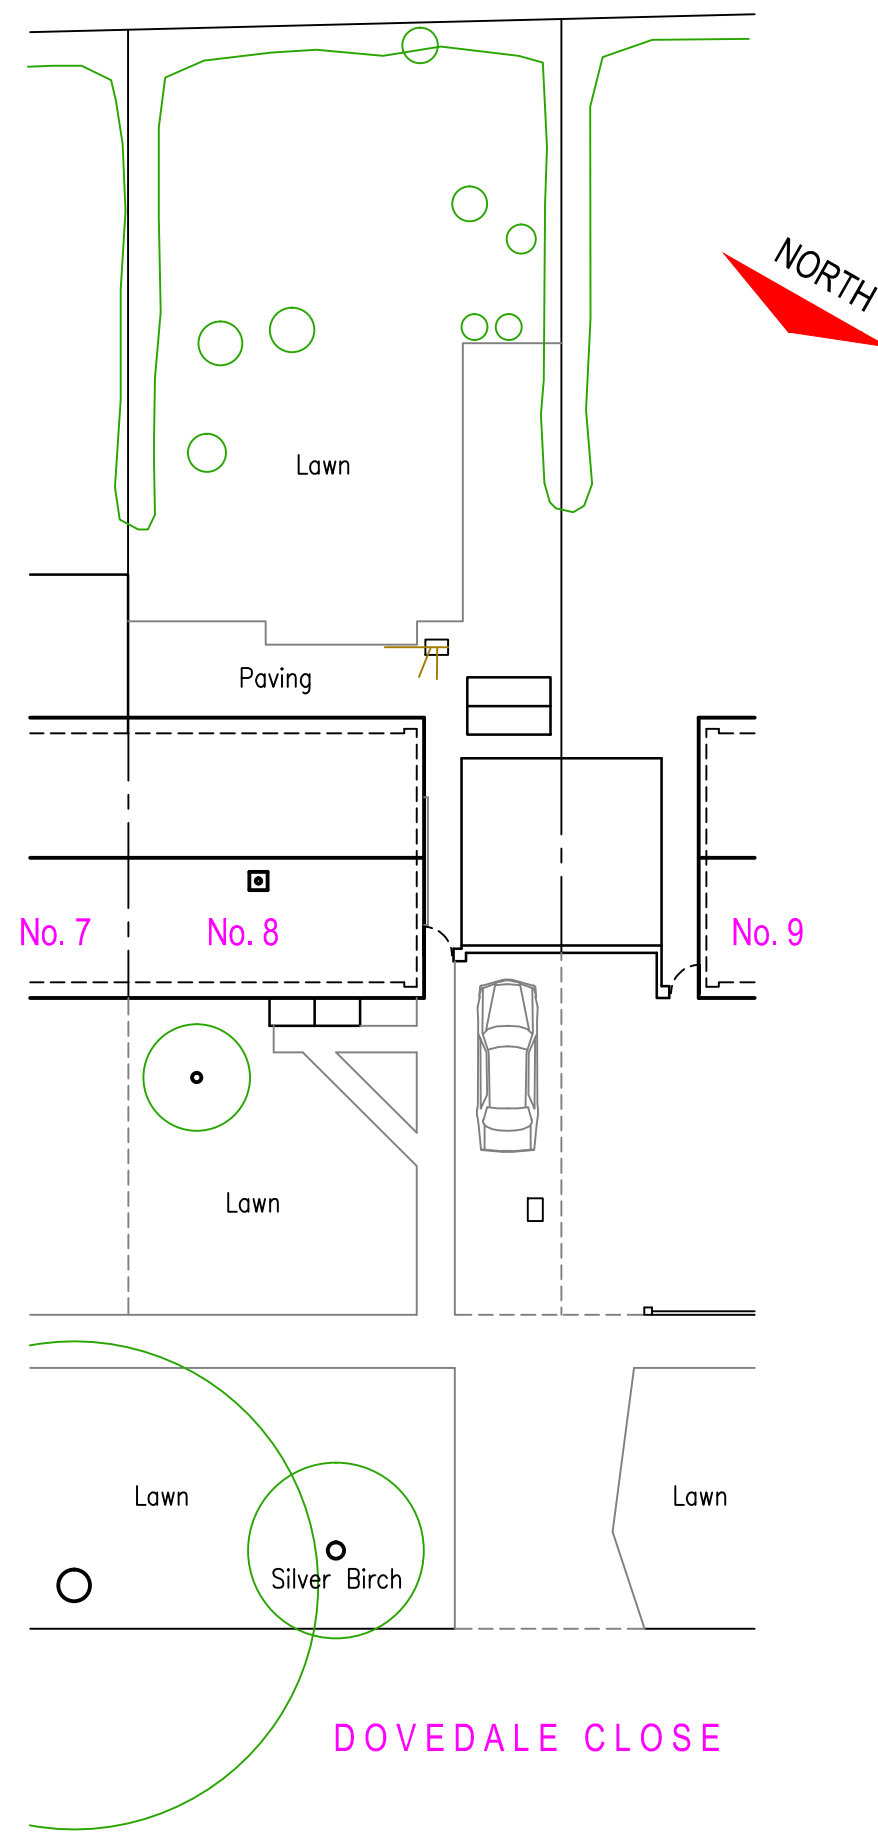


Site/Roof Plan 1:200

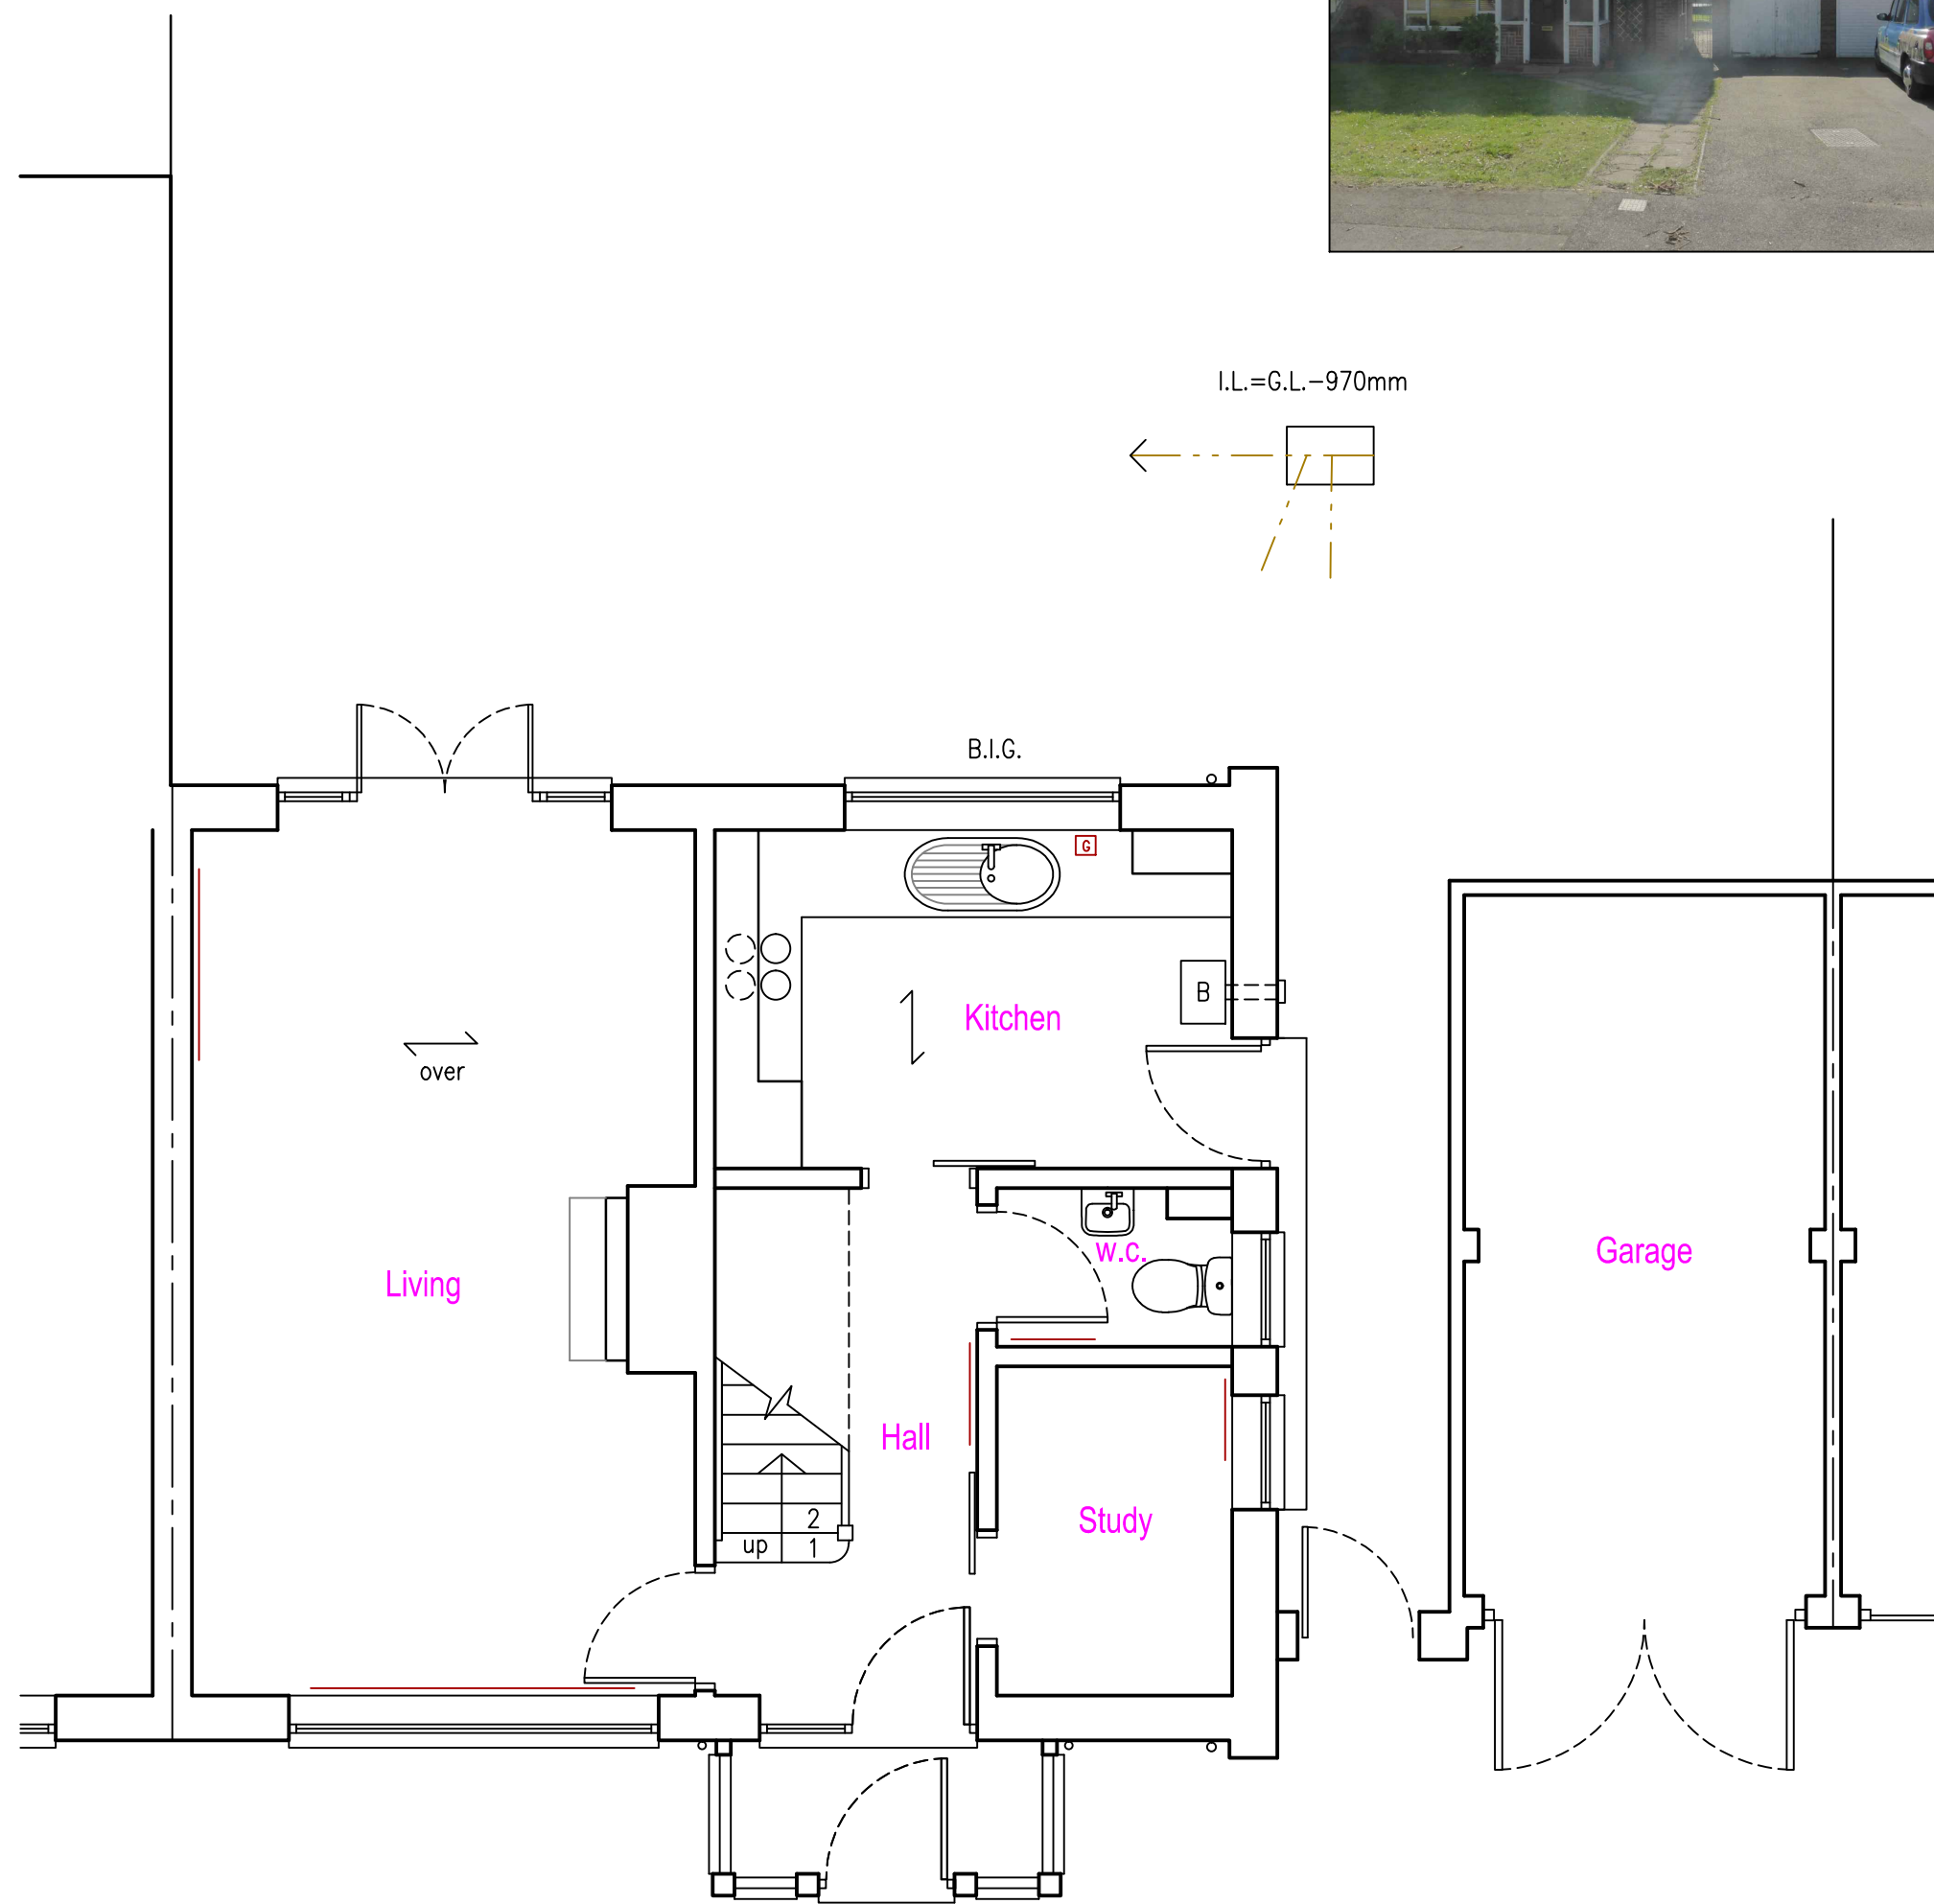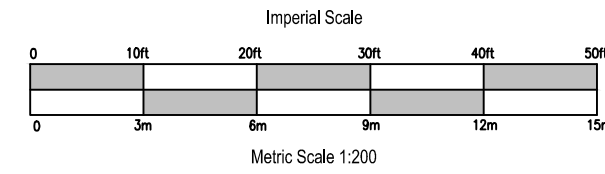


Ground Floor Plan 1:50

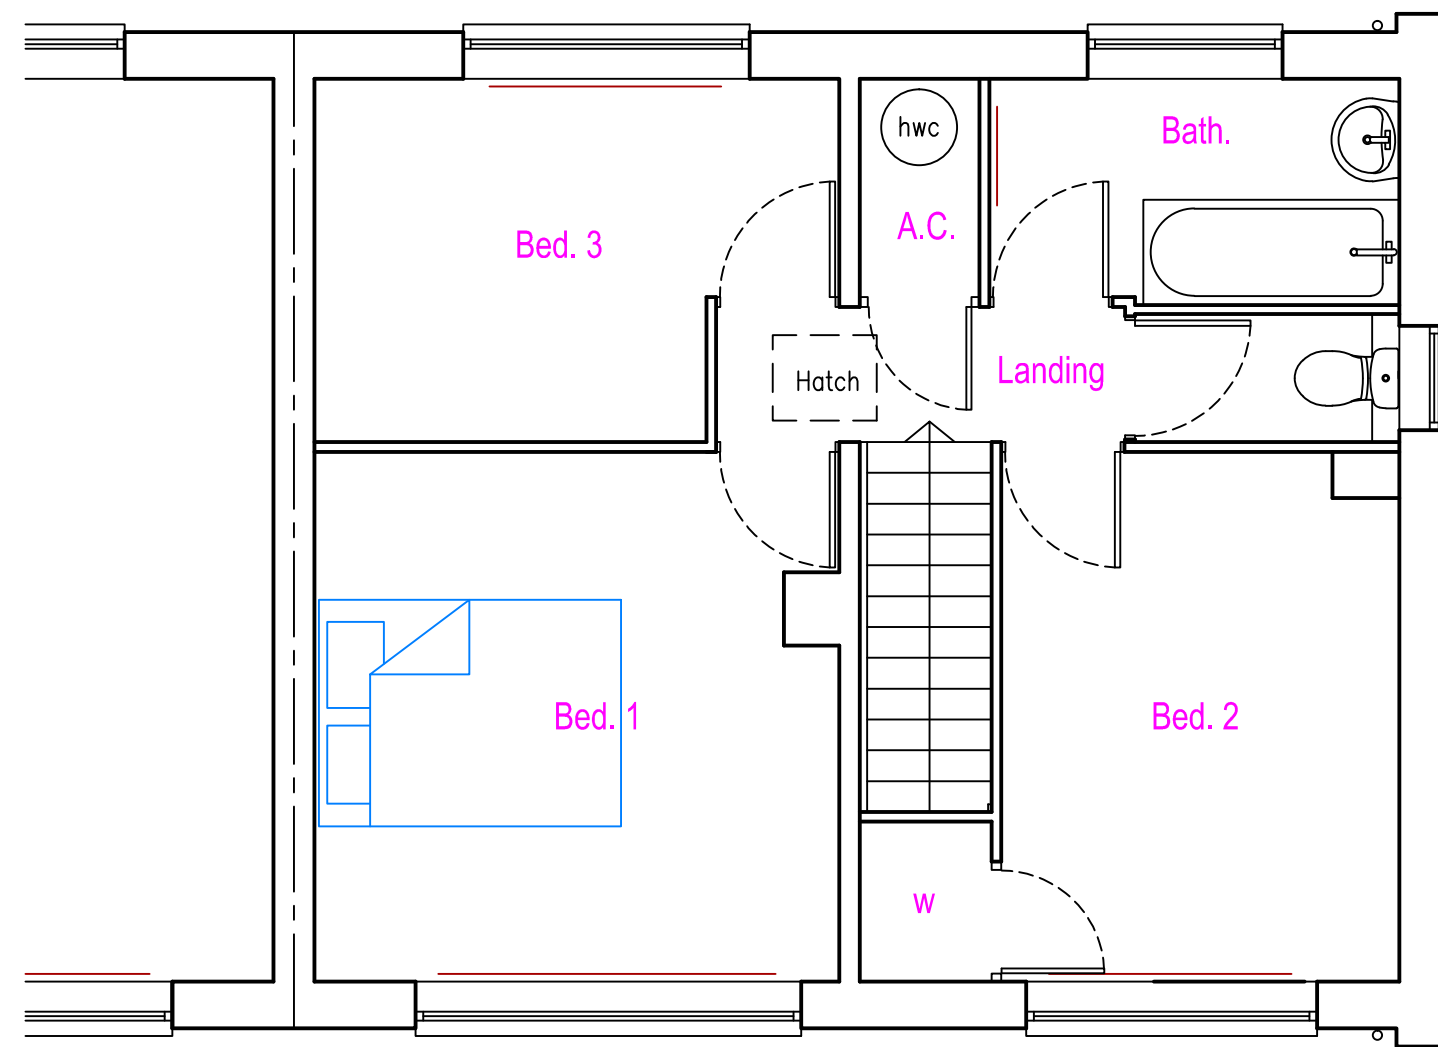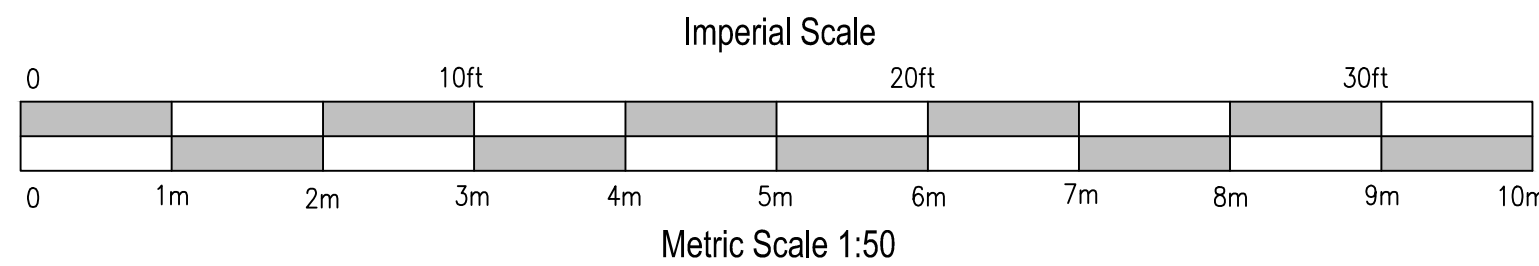

First Floor Plan 1:50

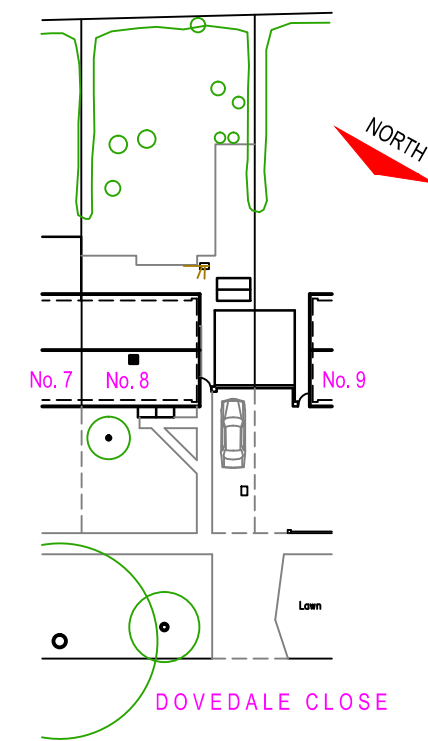

Block Plan 1:500

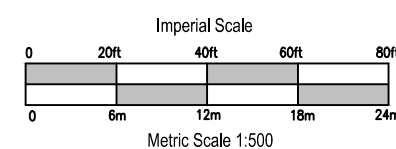

General notes:

Materials:

Red/brown brickwork + pebbledash to first floor
Red/brown concrete interlocking roof tiles
White double glazed uPVC windows/doors
Black round guttering

© copyright



Client
B. Storey & O. Hrtonova
Job Title
Proposed extension & alterations at:
8 Dovedale Close,
Caversham,
Berks.,
RG4 7AL

Drawing Title
Existing Plans & Elevations

Scale 1:50, 1:100, 1:200 & 1:500 (plot at oversize A1)

Date April 2017 Drawn by A. Lloyd Architect

Drg No STO/01 Rev