


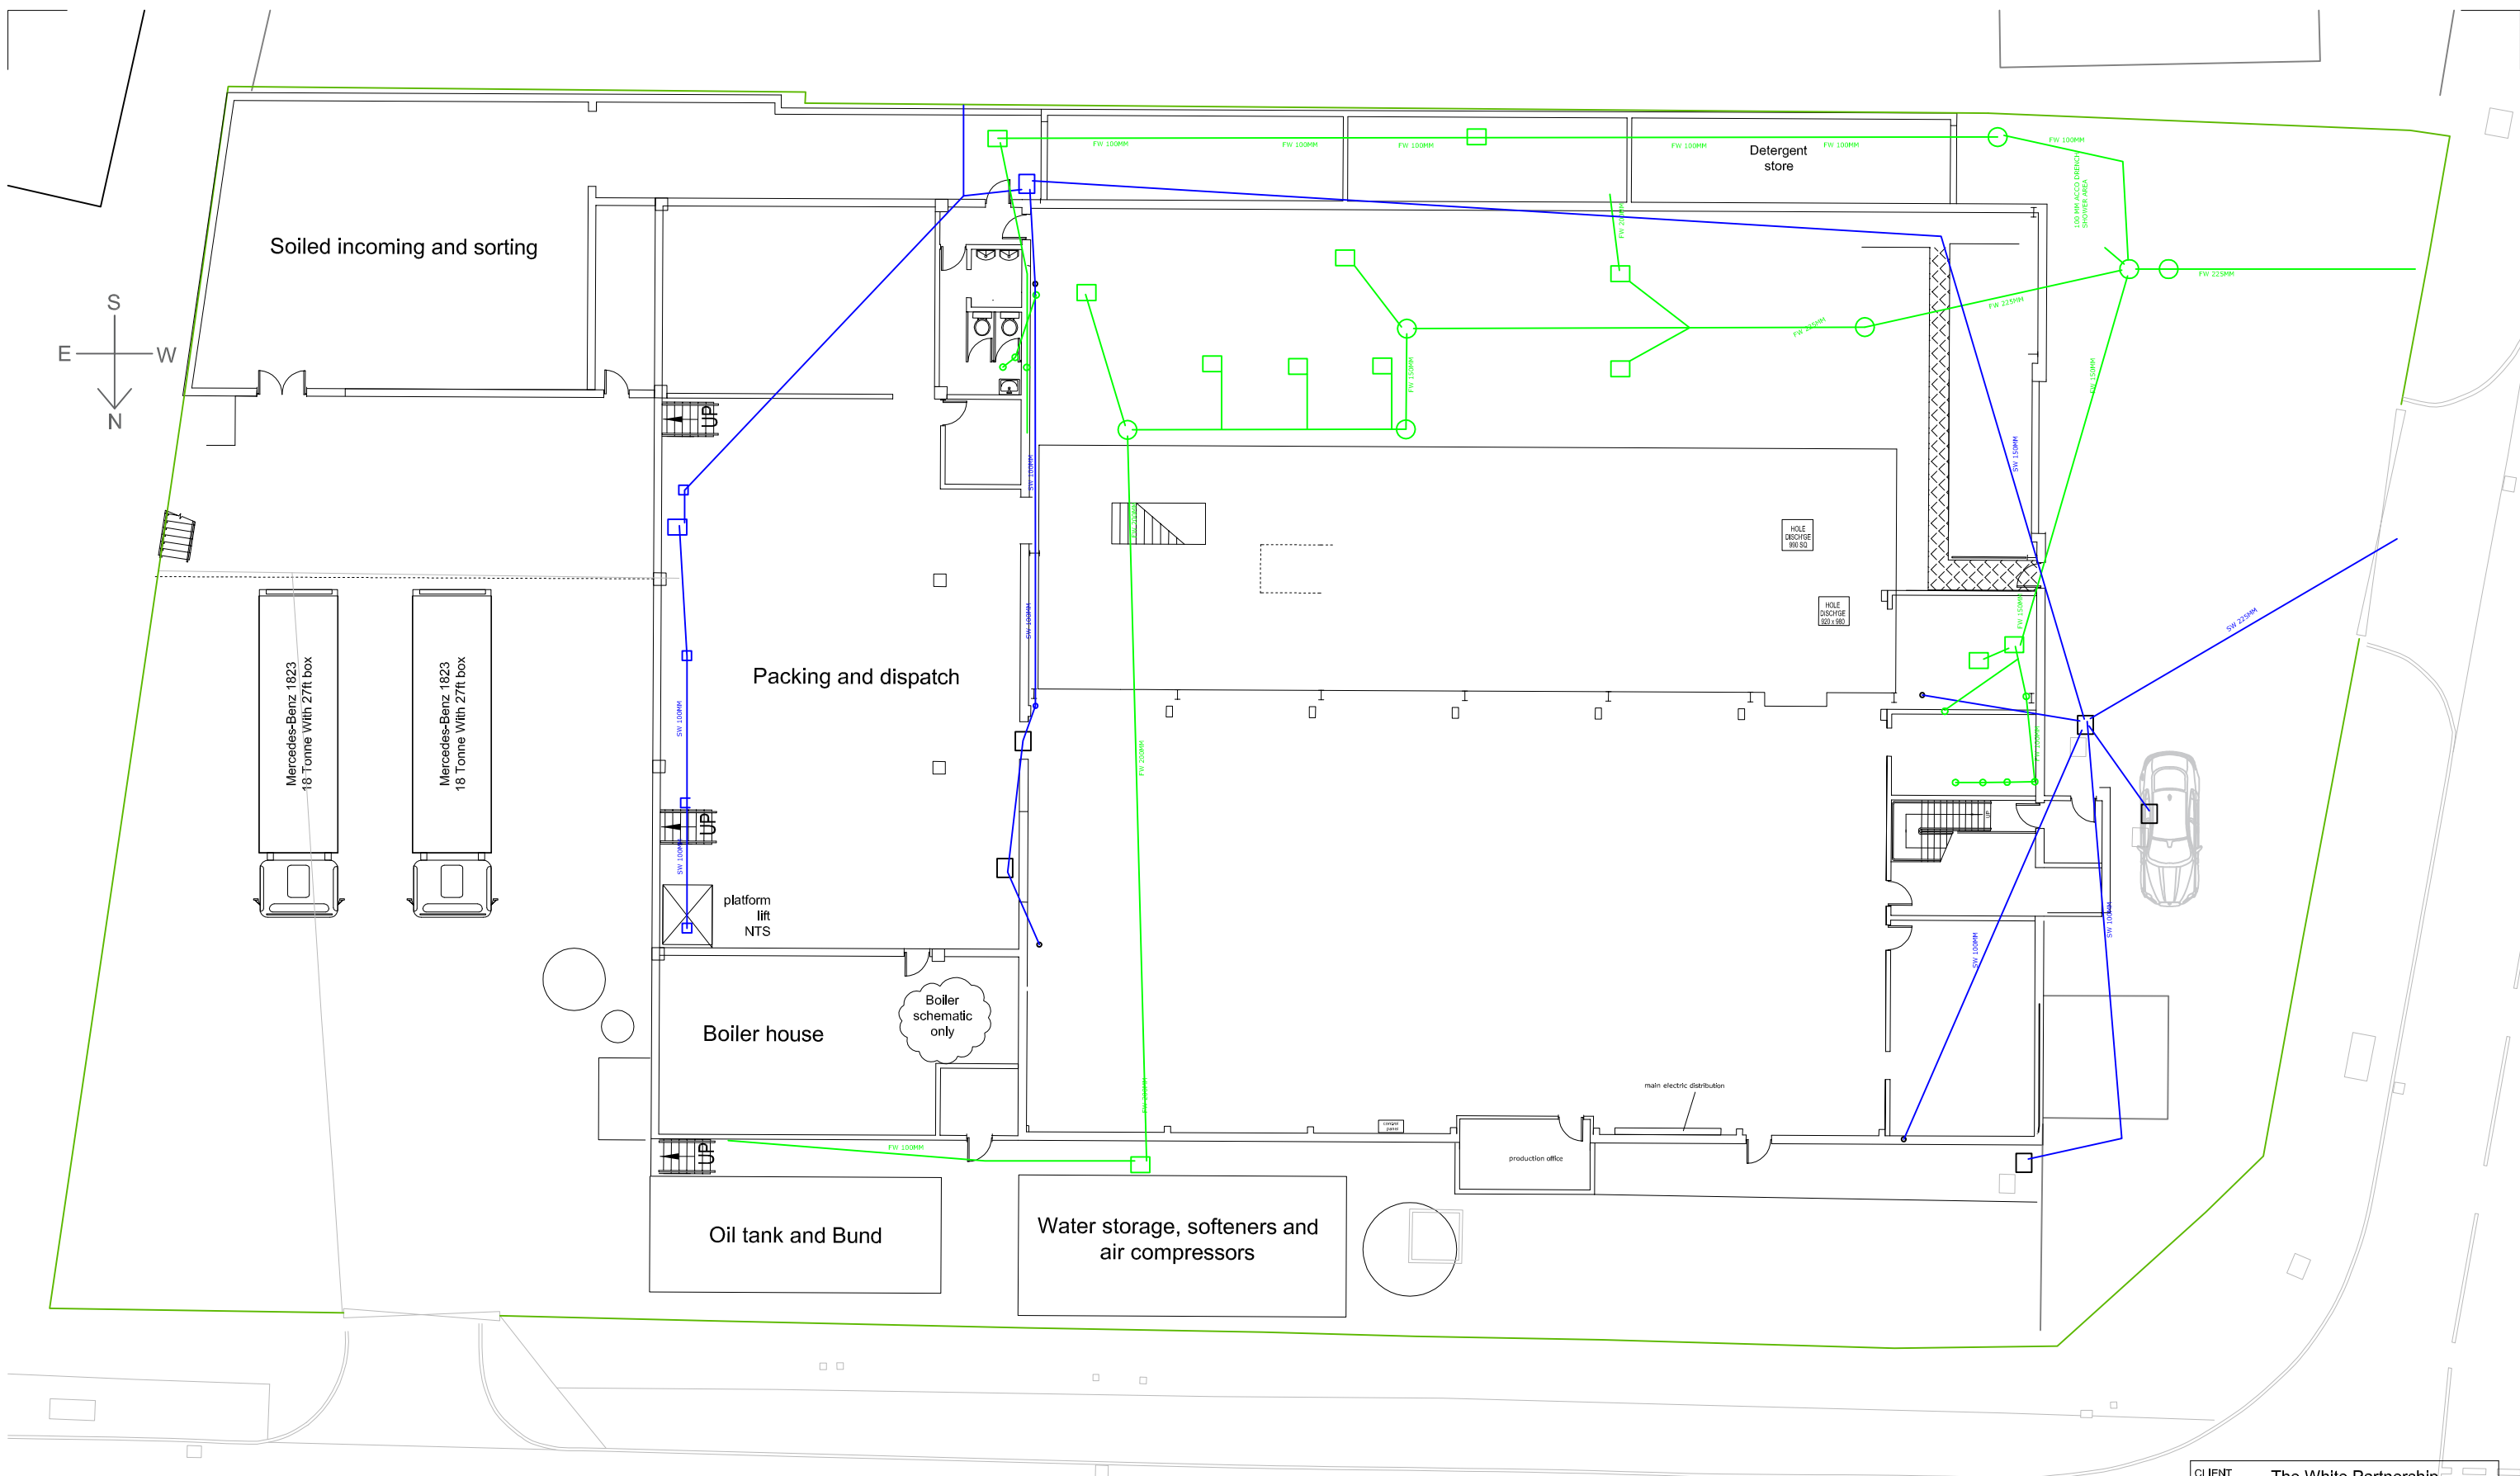

E 1:200 @ A3
October 2017
DESIGN SCHEME

Existing Site and Drainage Plan

CLIENT	The White Partnership		
SITE	Darwin Road Reading		
DRG TITLE	Existing Site and Drainage Plan		
DRG NO.	01	SCALE	1:200@A3
DATE	03-10-17	DRAWN BY	GL
REVISION			